



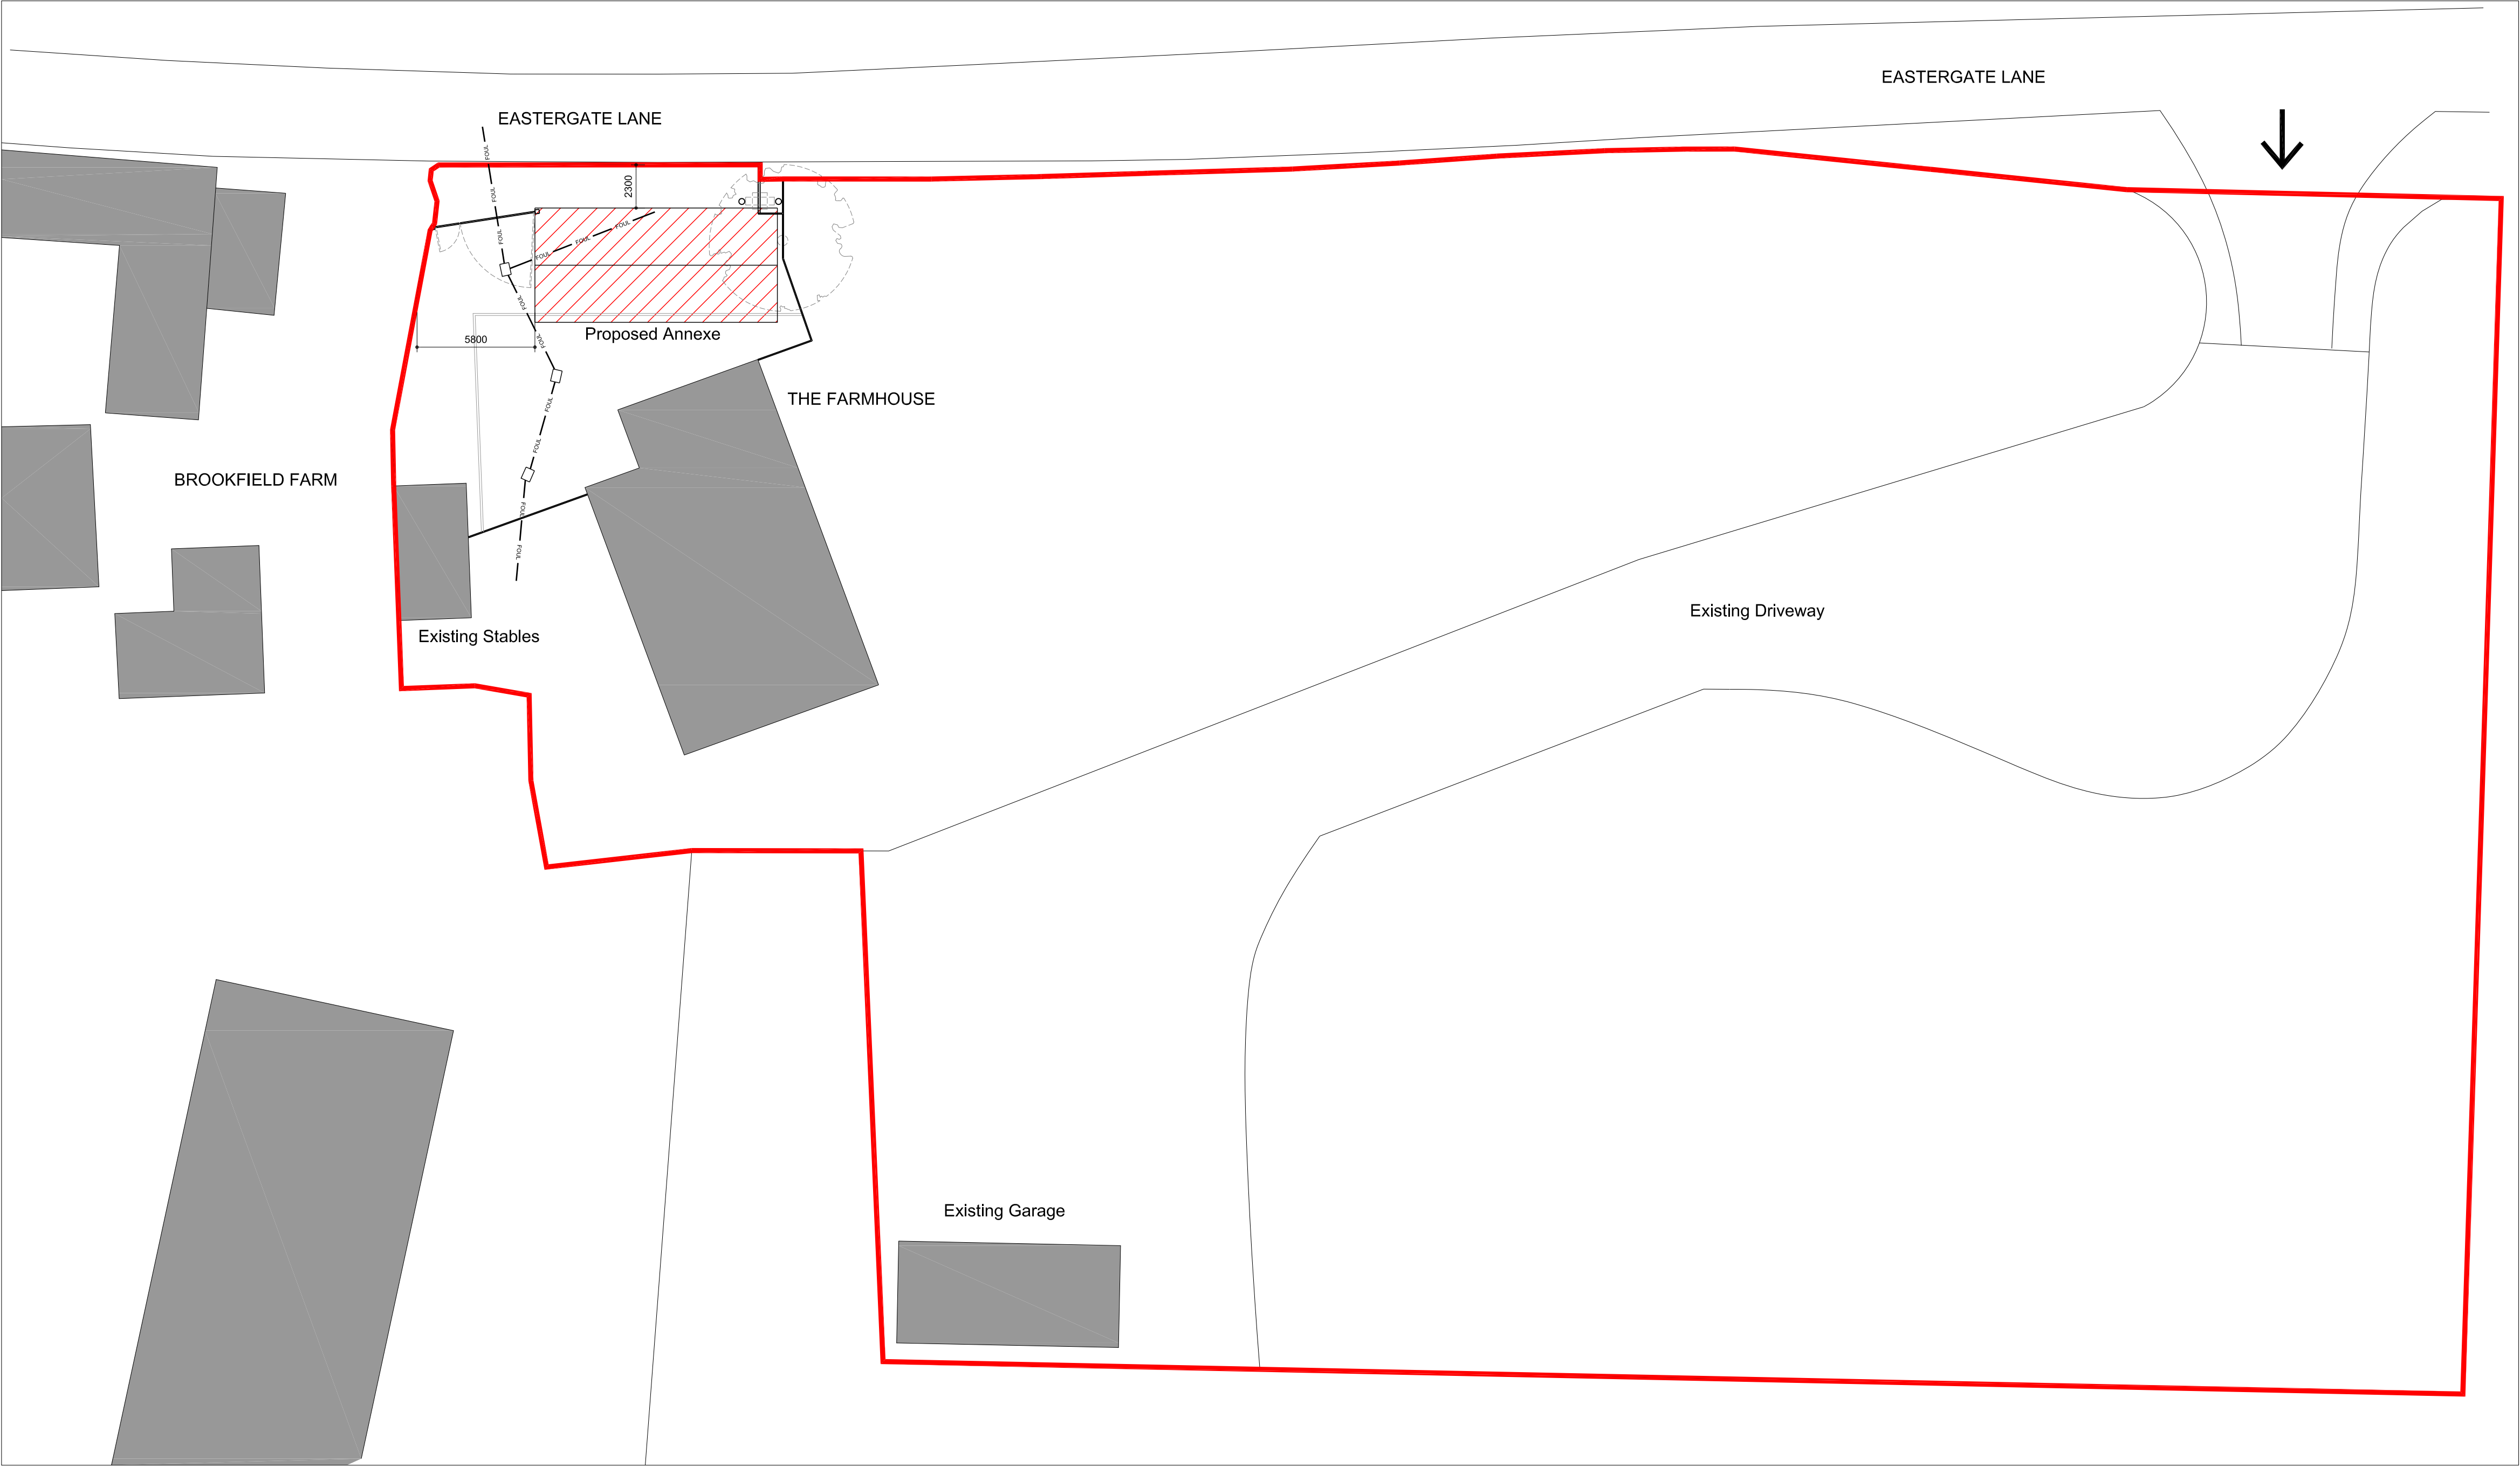

PROPOSED BLOCK/SITE PLAN (1:200)

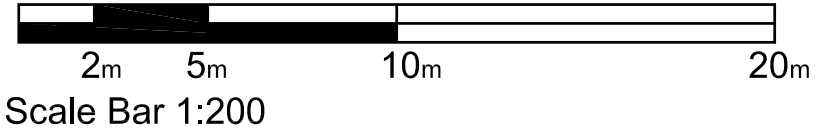

ref	revision	date	drawn	checked
FOR PLANNING CONSENT				
ma mark alford design architecture Heatherlands, Bracken Lane, Storrington, West Sussex RH20 3HS T: 01903 899124 E: office@markalforddesign.com				
client:	MRS A ENGLISH			
project title:	THE FARMHOUSE, WALBERTON PROPOSED ANNEXE			
drawing title:	PROPOSED BLOCK/SITE PLAN			
drawn by:	MSA	date:	MAY 13	scale: 1:200 @ A1
issue status:	design ☒	BoQ ☐	construction ☐	record ☐
drawing number:	13065 / P102			
This drawing may not be used or reproduced without written consent No dimensions to be scaled from this drawing		revision: Copyright design and patents ad 1998 Copyright reserved ATL		