
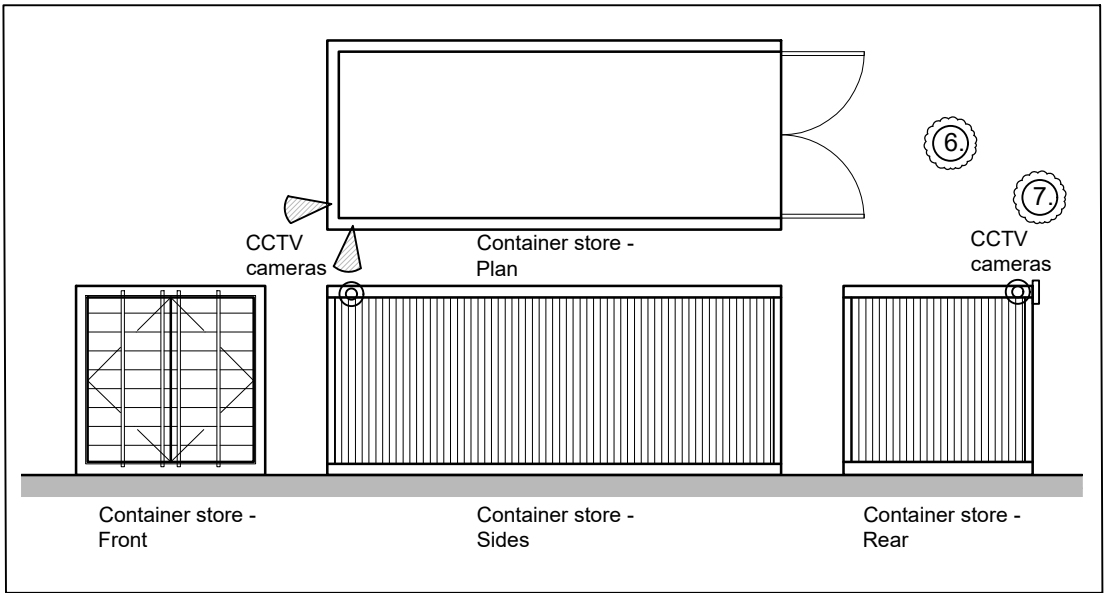
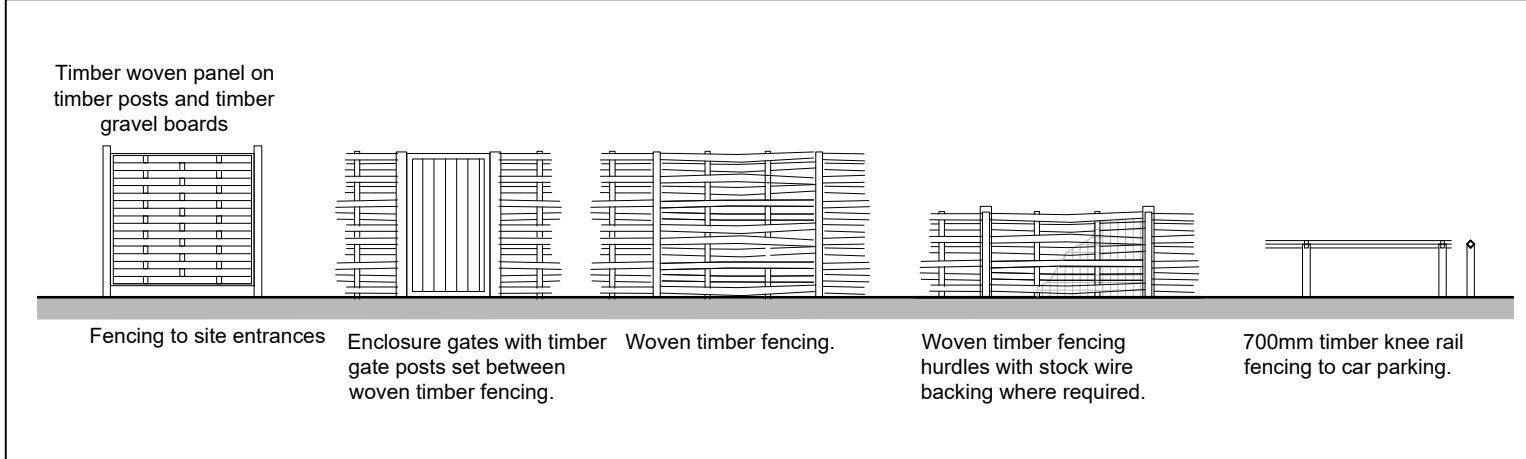
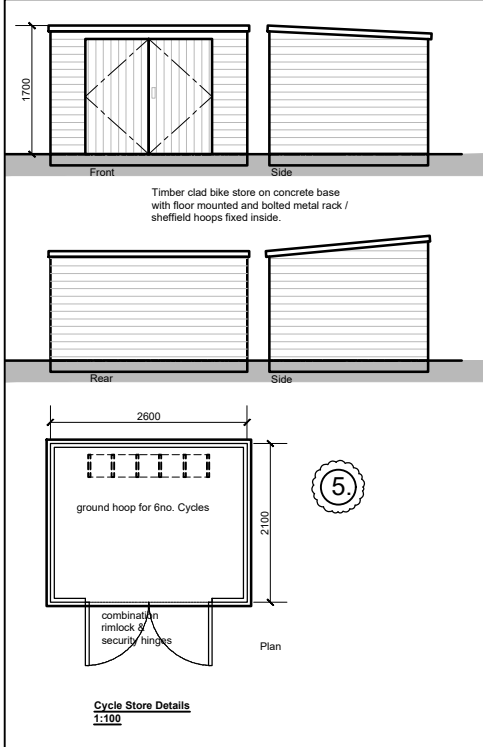
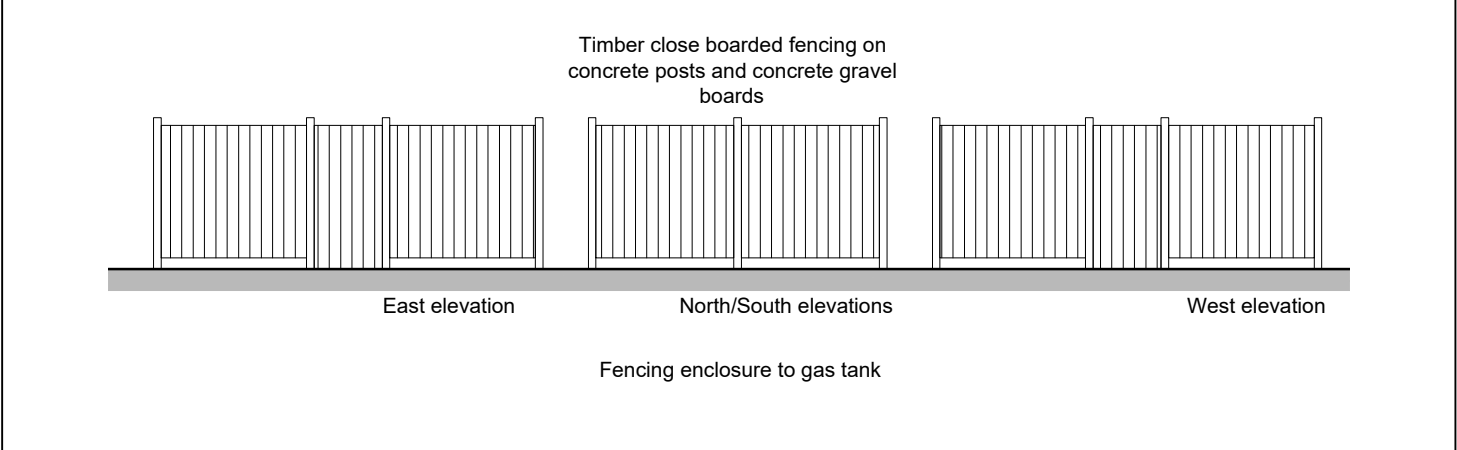
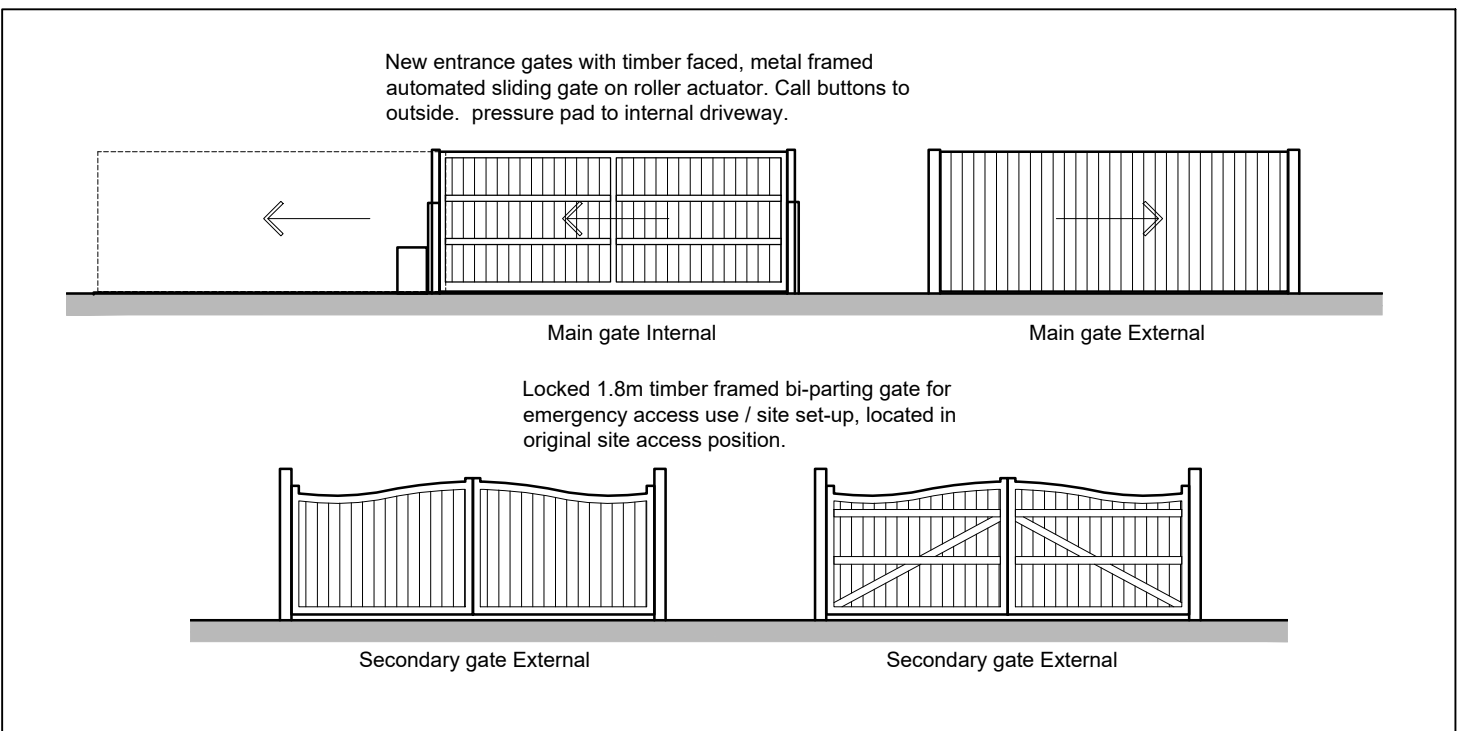
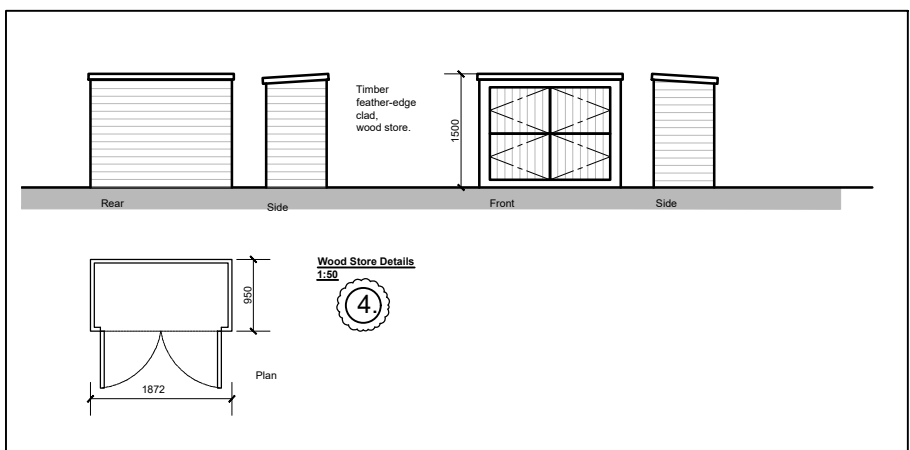
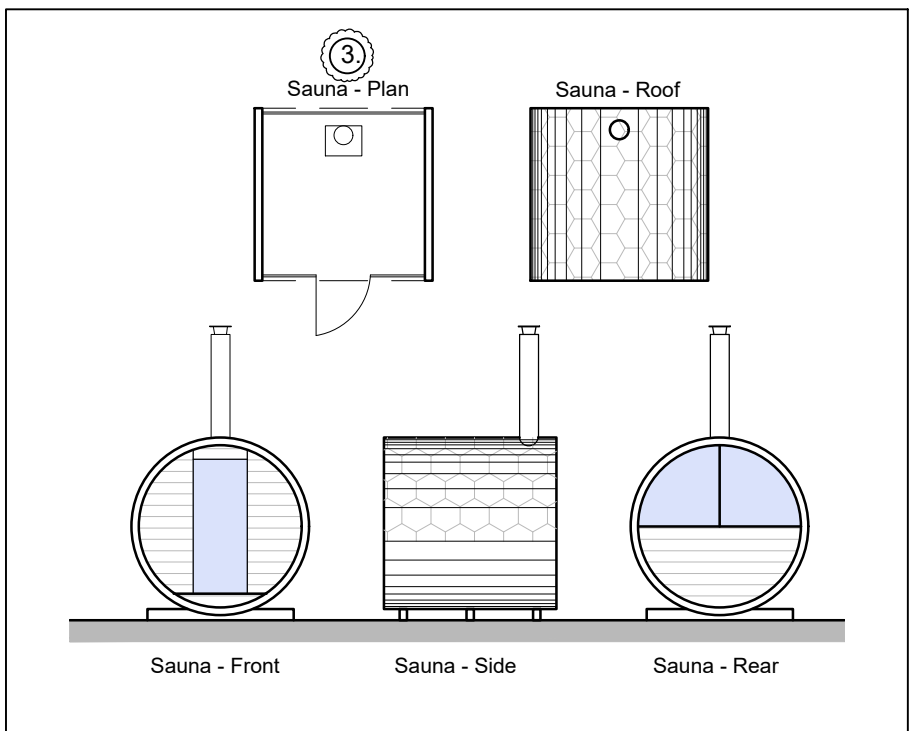


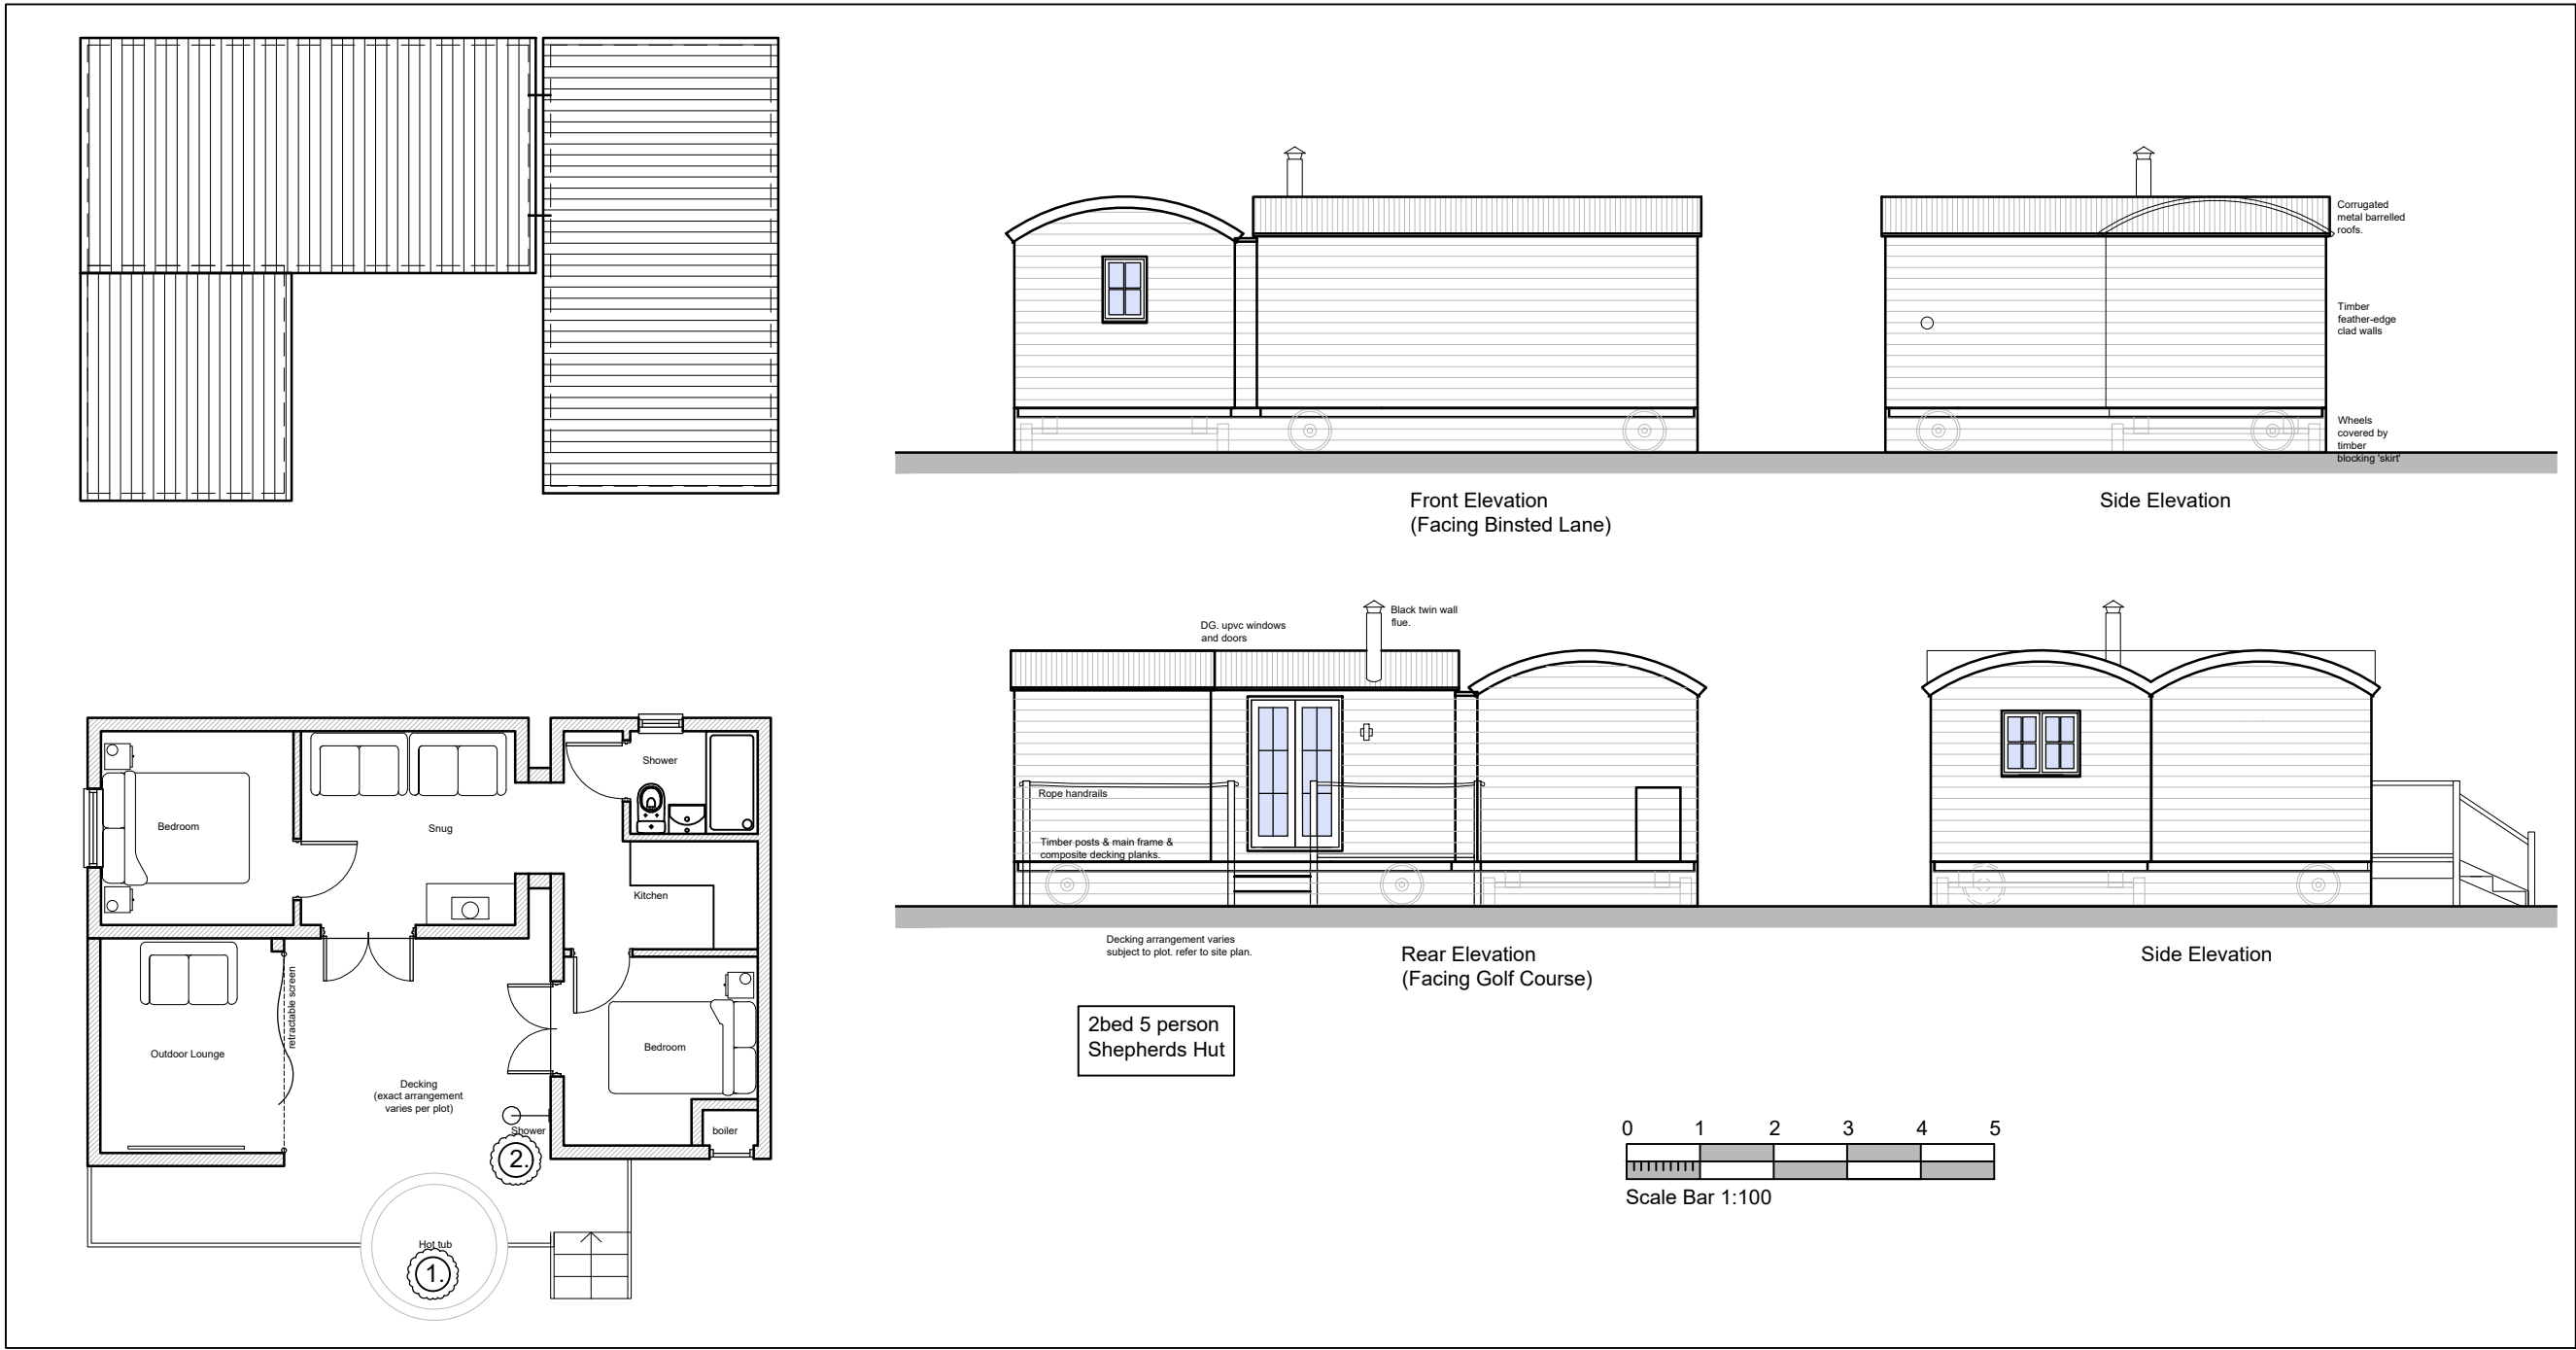

This drawing is to be read in conjunction with all other relevant drawings and specifications. Do not scale from this drawing (unless for planning purposes). Use figured dimensions only. All levels and dimensions to be checked on site prior to commencement of works. All dimensions are to be brought to the immediate attention of the originator. Responsibility cannot be accepted for alteration and/or deviation from the design without prior knowledge. Copyright reserved. This drawing may only be used under licence for the client and location specified in the title block. It may not be copied or disclosed to any other third party without prior written consent. It is the responsibility of the Client to check Legal Boundaries are correctly indicated and that relevant Party Wall Notices (usually served via a Surveyor) where required have been served to adjoining neighbours prior to any commencement of works. No responsibility will be held by Simon Harvey Designs Ltd for any failure in the above.

PLANNING

D - Legend added to show locations of items on Site Plan including CCTV. - 01.04.2026
C - Amendments to scheme re-submitted to regularise as-built arrangements. Re-issued for Planning. - 06.02.2026
B - New Hedging length confirmed. Pedestrian access gate added for surface water / flood egress. Re-issued for Planning - 07.05.2025
A - Issued for Planning - 21.03.2025

Simon Harvey Designs Ltd
2 Greenfield Way,
Storrington,
West Sussex,
BN20 4PY
t: 07833 178649
e: office@simonharveydesigns.com

Client: Binstead Farms Ltd
Project: Proposed glamping site to field west of Church Farm
Address: Binstead Lane,
Binstead,
Nr Arundel,
West Sussex.
BN18 0LN

Drawing Title: PROPOSED ARRANGEMENT
Drawing Number: 148_02
Date: February 2025 Scale: 1:500 / 1:100 @A1