
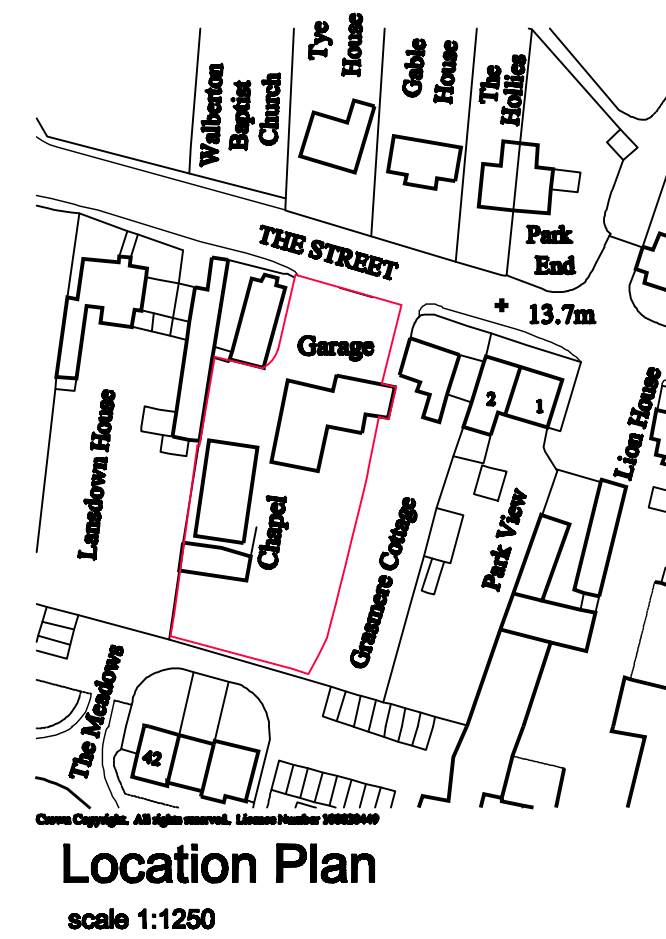
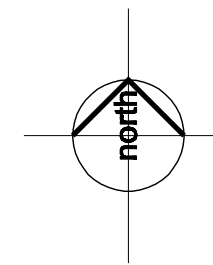


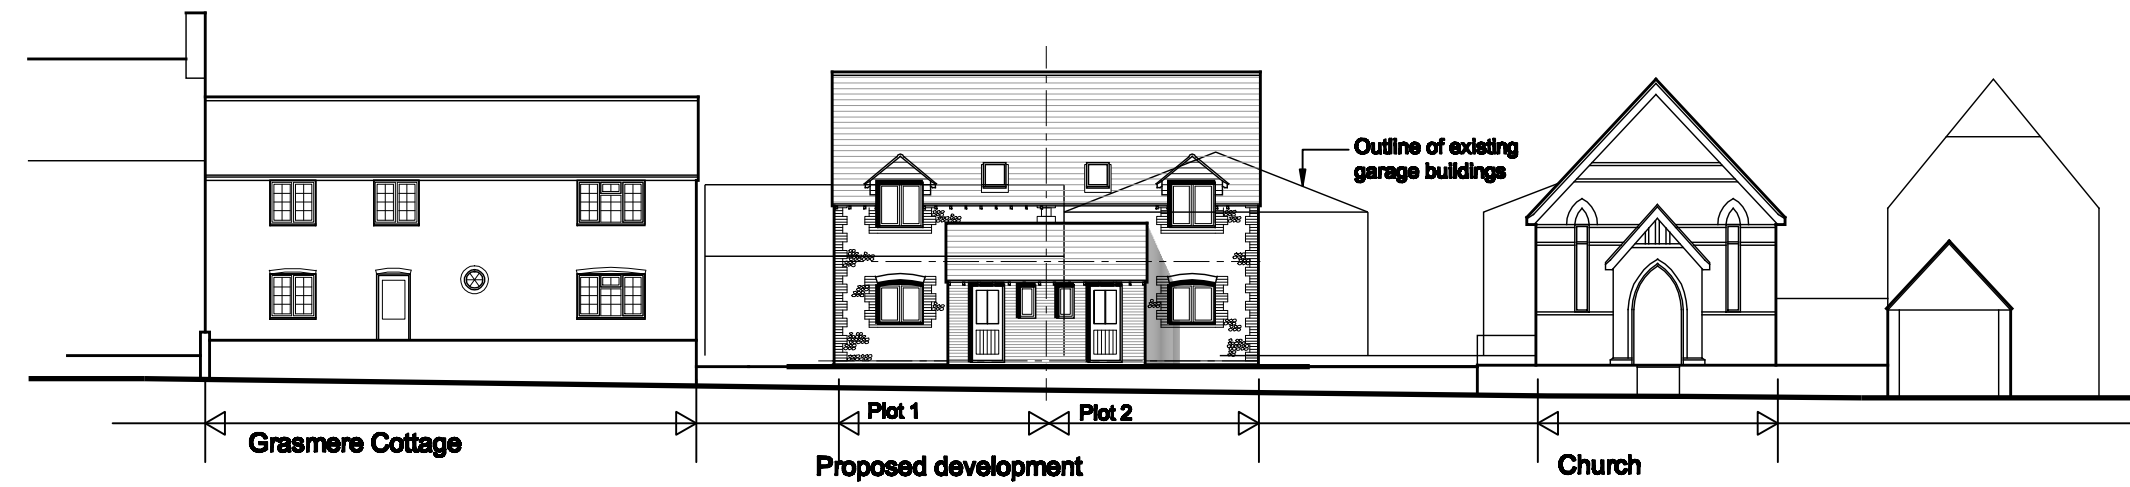

Garry Mount MCIAT
Chartered Architectural Technologist

**4A Elm Grove South
Barnham
West Sussex
PO22 0EL**

**Tel: 01243 850614
email : garrymount@gmail.com**

REVISION

PROJECT

**Proposed development at
Turnpike Motors, Walberton**

SUBJECT

**Proposed site plan and
Street Elevation**

SCALE

DATE

Mar 2014

DRAWING No

DRAWN

CHECKED

02 / 62 / 07