





North Elevation

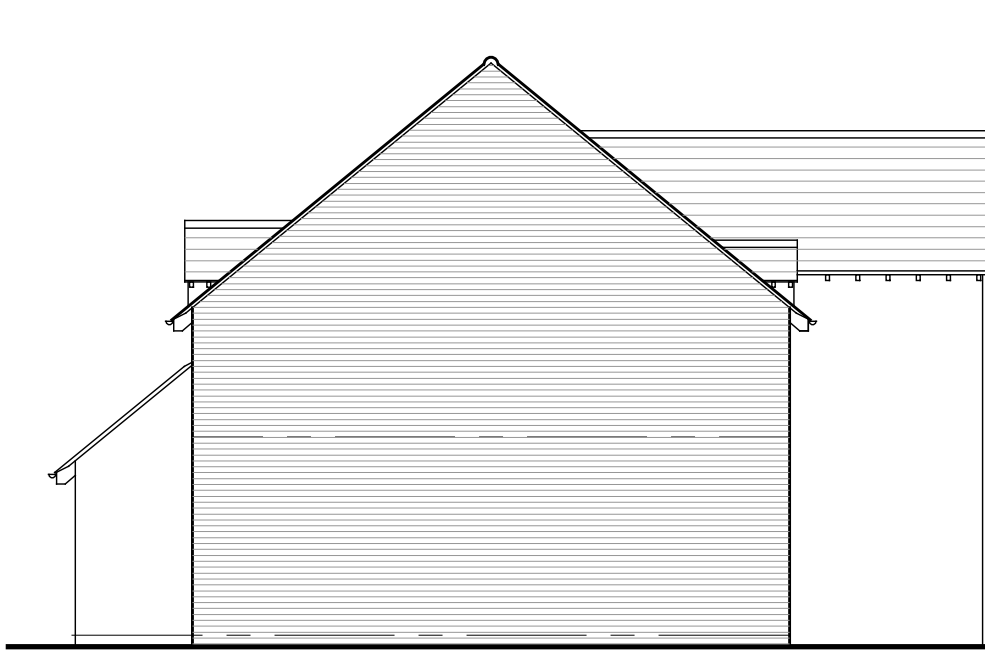


West Elevation




South Elevation

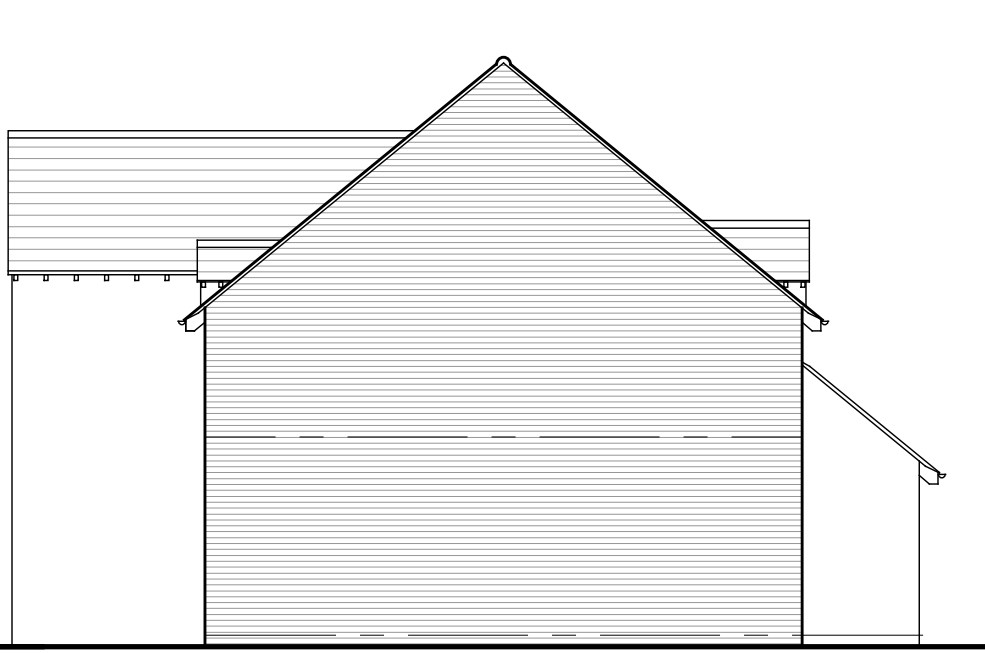


East Elevation

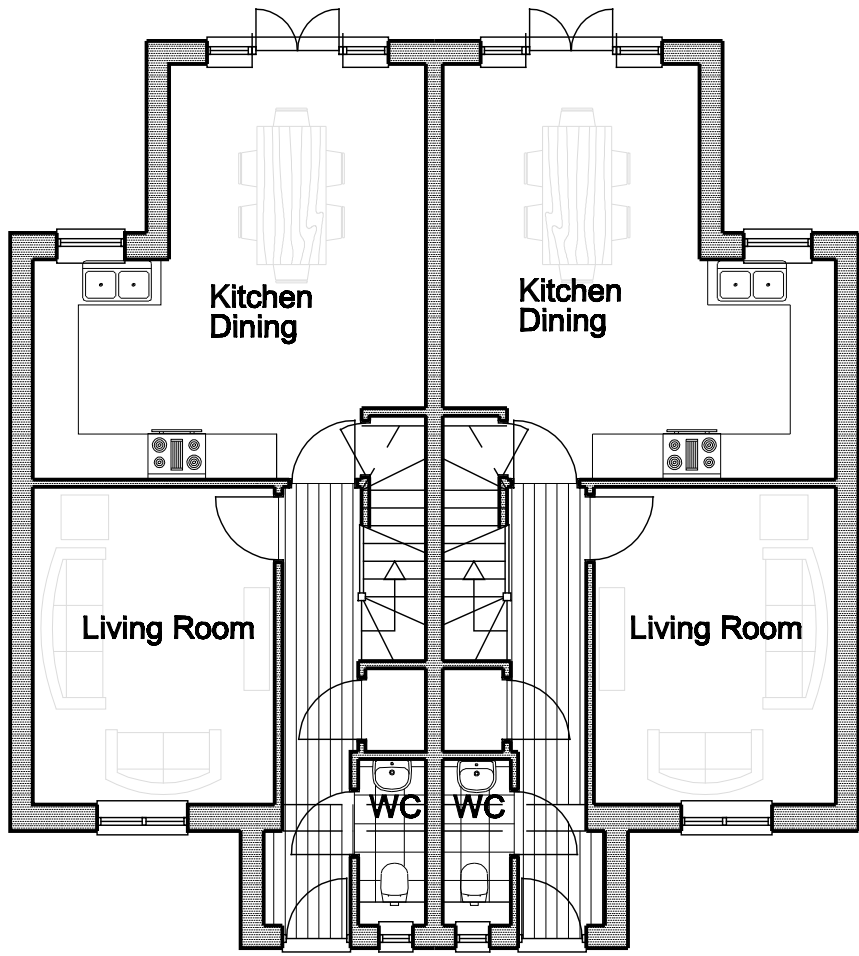

Ground Floor (49.75 sq.m)

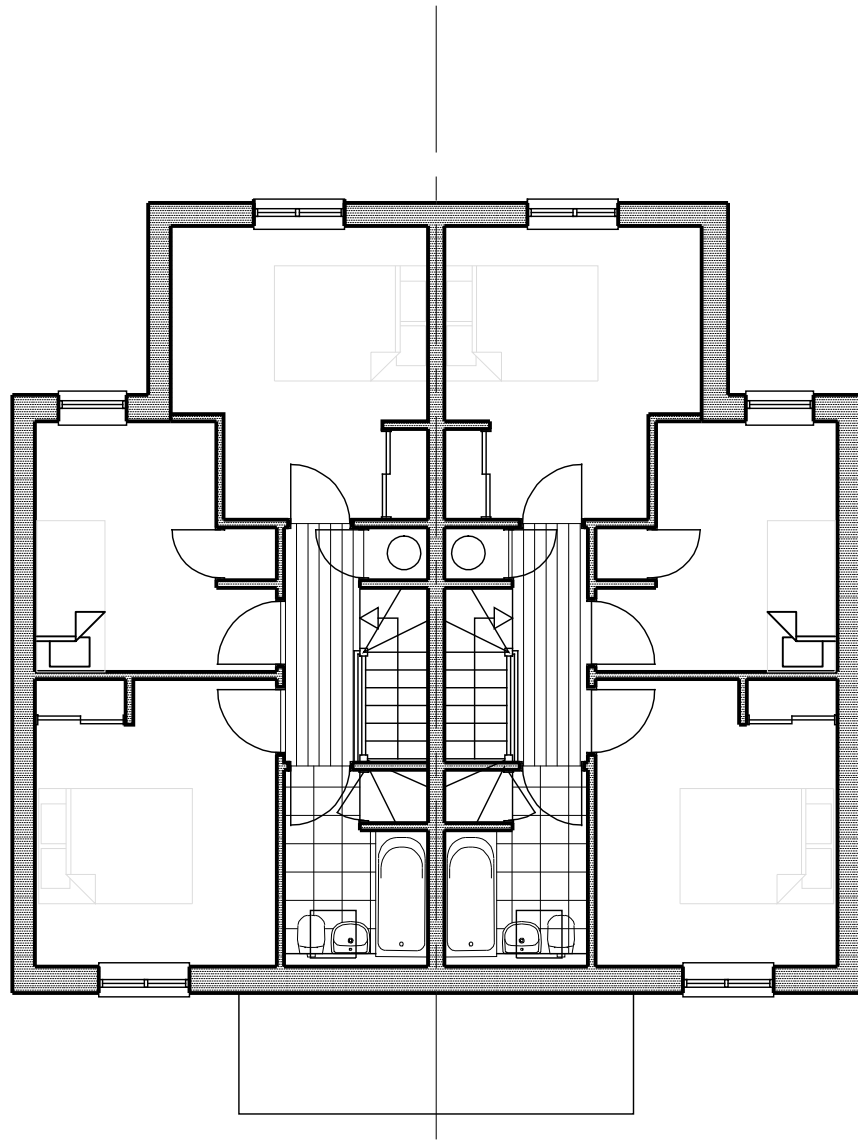

First Floor (46.30 sq. m)

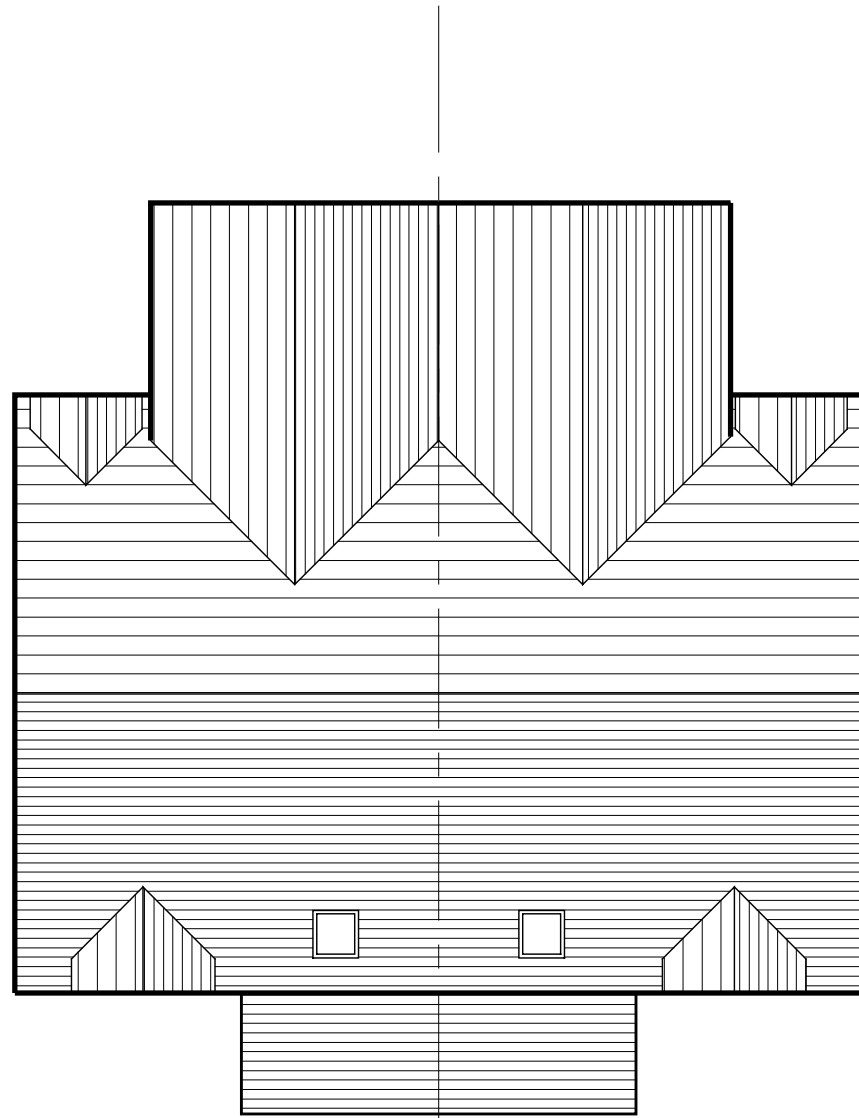

Roof Plan

External Finishes

Roof
Roof clad with natural slates
with clay ridge tiles

Walls
Front elevations to be constructed with
flint and brick work
Rear and side elevations constructed
with stock brick work.
All brick work to be a red/brown multi
stock brick.

Joinery
All doors and windows to be white
painted timber

Garry Mount MCIAT
Chartered Architectural Technologist

4A Elm Grove South
Barnham
West Sussex
PO22 0EL

Tel: 01243 850614
email : garrymount@gmail.com

Rev A Roof lights shown on first floor plan and roof plan			April 2014
REVISION			
PROJECT		Proposed development at Turnpike Motors, The Street, Walberton	
SUBJECT		Proposed Cottage Floor Plans and Elevations	
SCALE 1:100 @ A2	DATE April 2014	DRAWING No 02 / 62 / 08	Rev A
DRAWN	CHECKED		