



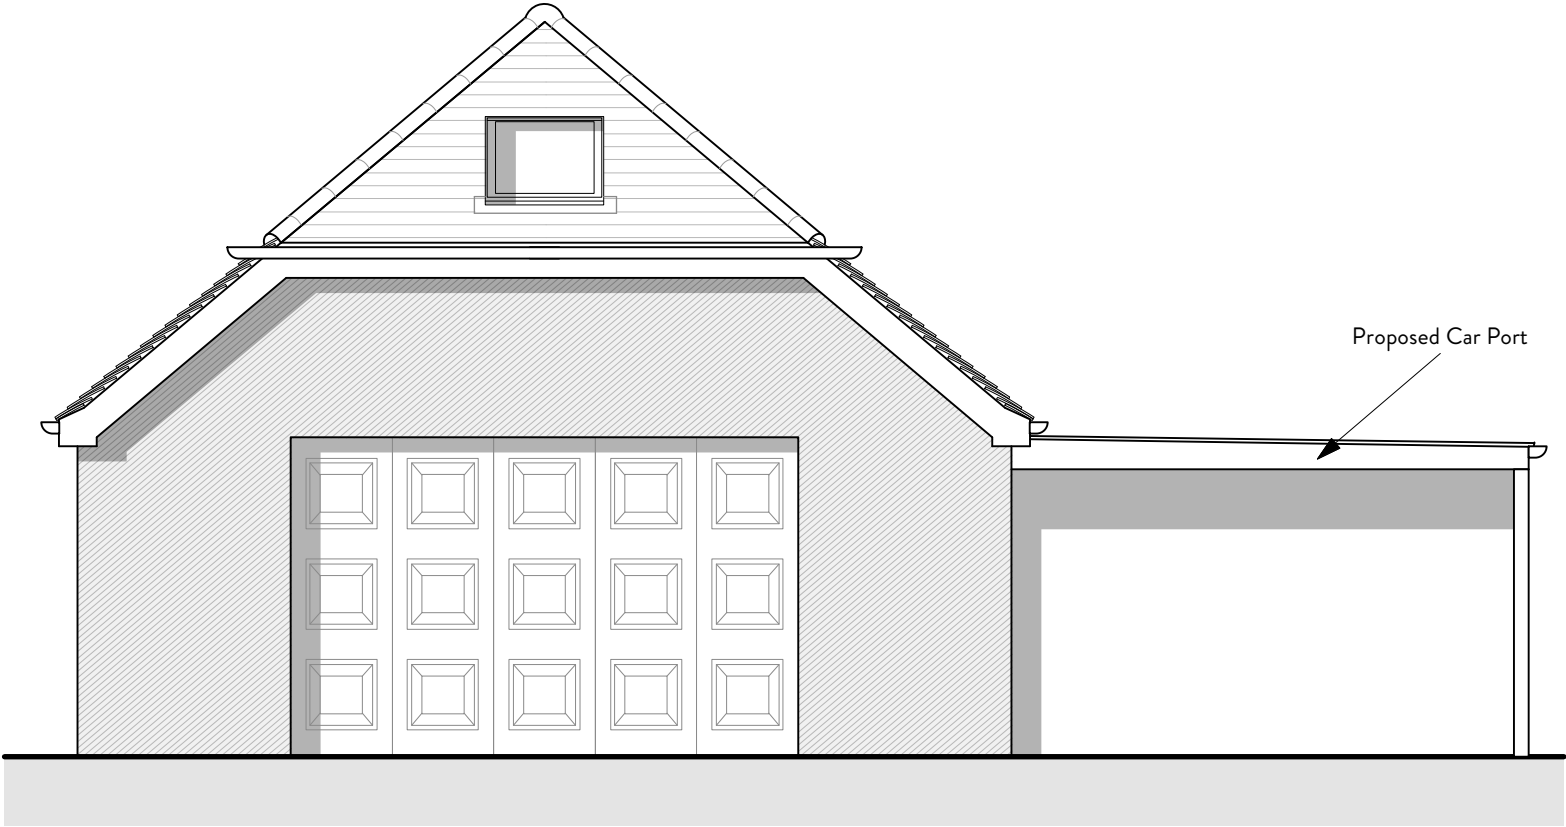


West Elevation

Scale 1:50

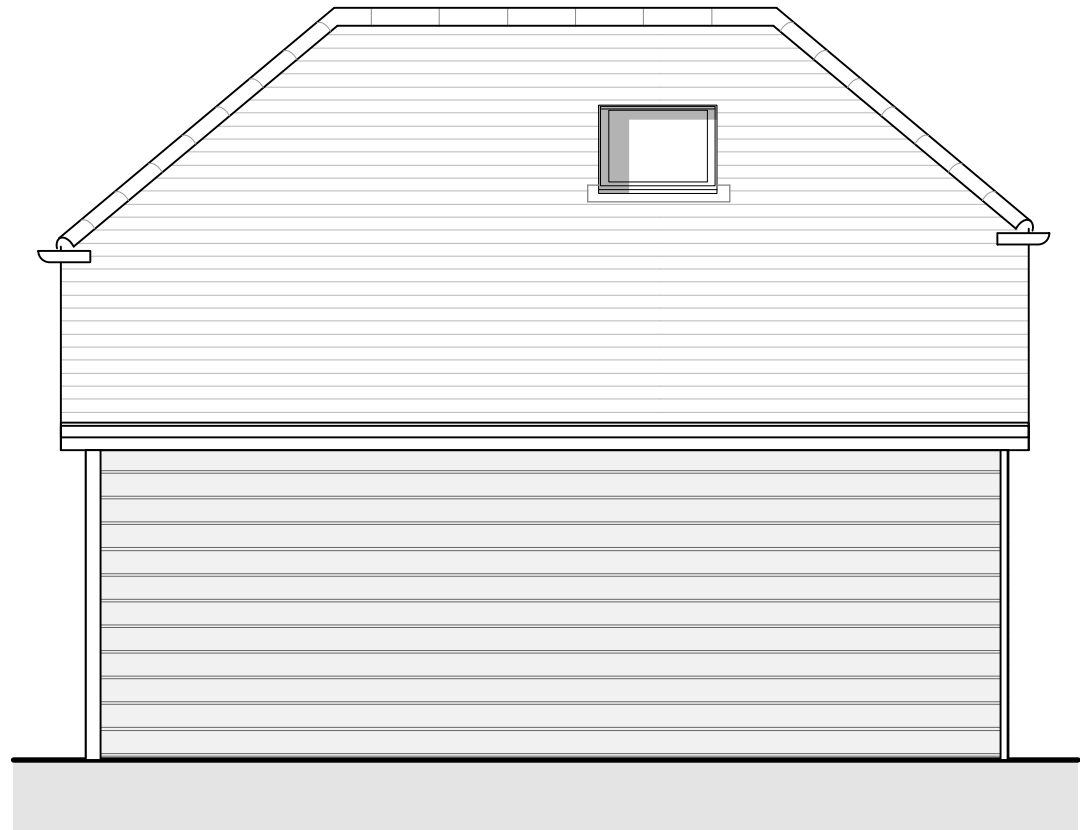

South Elevation

Scale 1:50

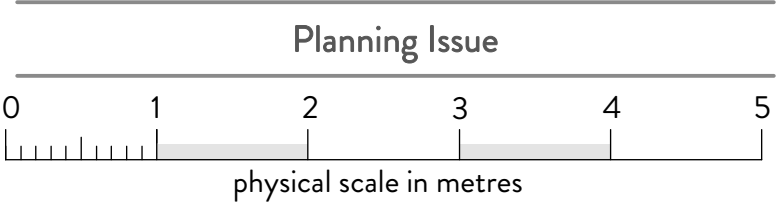

32A CHURCH ROAD, CHICHESTER, WEST SUSSEX. PO19 7HL
INFO@KINGFISHERCREATIVE.CO.UK 01243 783969
COMPANY REGISTERED IN ENGLAND & WALES REGISTRATION NUMBER : 8644051

Proposed Garage Alterations

Project: Midwood
West Walberton Lane
Walberton
Arundel
BN18 0QS

Date February 2018

Scale 1:50 @ A3

Revision :

Job No. 1500

04 - Proposed Elevations