


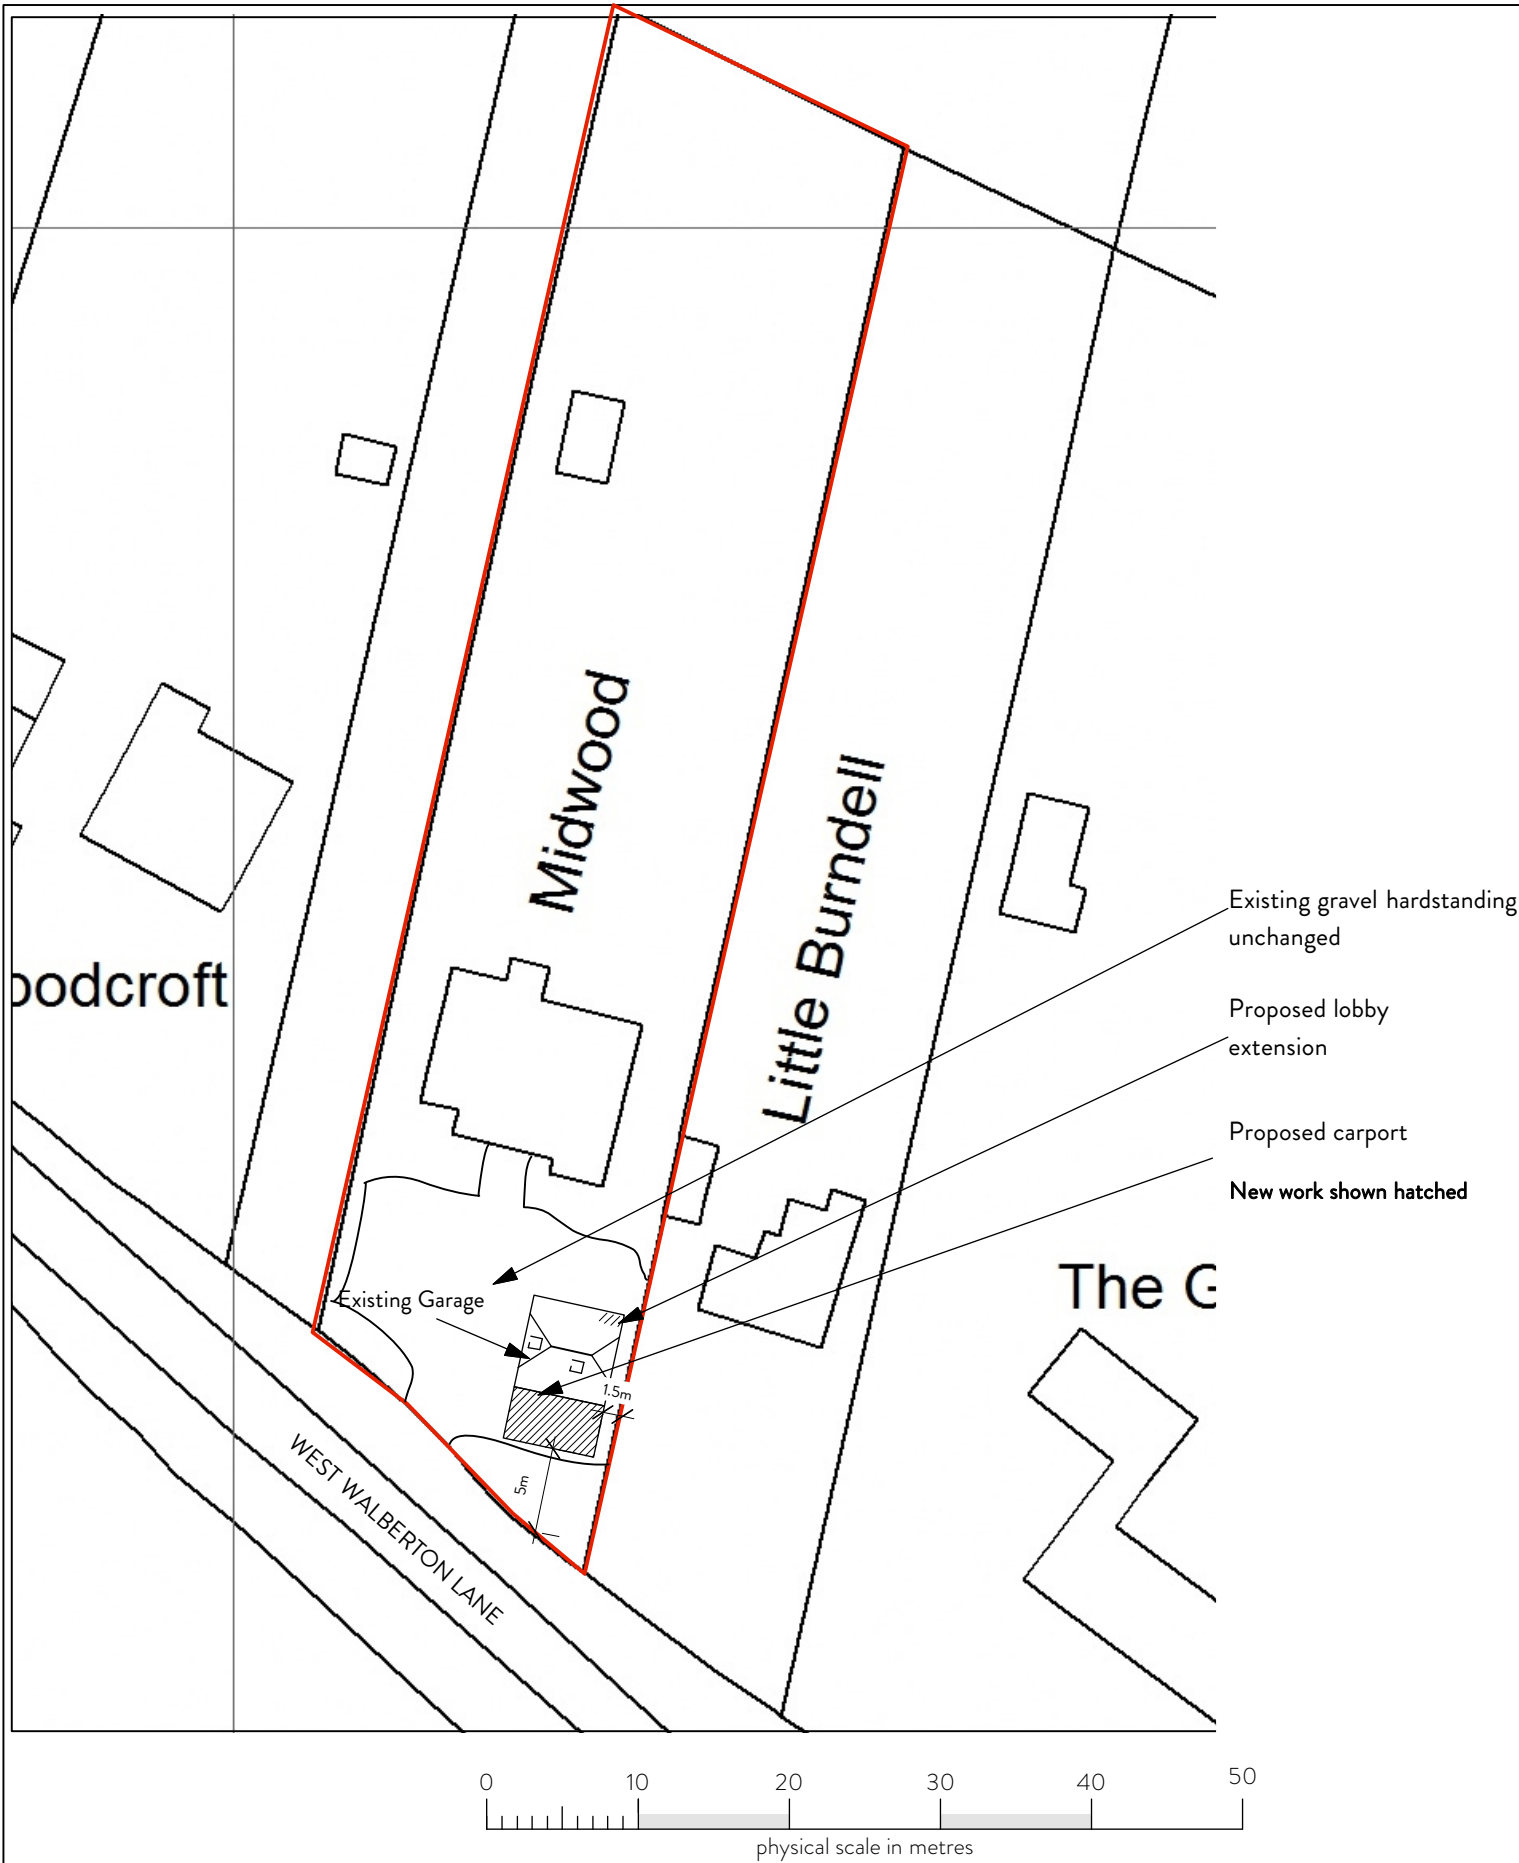

Block / Site Plan

Scale 1:500

Site & Location Plans



Location Plan

Scale 1:1250



Planning Issue



32A CHURCH ROAD, CHICHESTER, WEST SUSSEX. PO19 7HL
INFO@KINGFISHERCREATIVE.CO.UK 01243 783969
COMPANY REGISTERED IN ENGLAND & WALES REGISTRATION NUMBER : 8644051

Proposed Car Port & Alterations

Project: Midwood
West Walberton Lane
Walberton
Arundel
BN18 0QS

Date February 2018

Scale 1:1250 & 1:500 @ A3

Revision -

Job No. 1500