



This drawing has been prepared for the purpose of gaining planning permission only and does not purport to be a working or contractual drawing and should not be used for any building or contractual purposes.



This drawing has been prepared based on survey drawing information provided by others. The builder/Contractor is responsible for all structural elements and weatherproofings. All dimensions and levels on all drawings must be checked and verified on site before commencement of works.

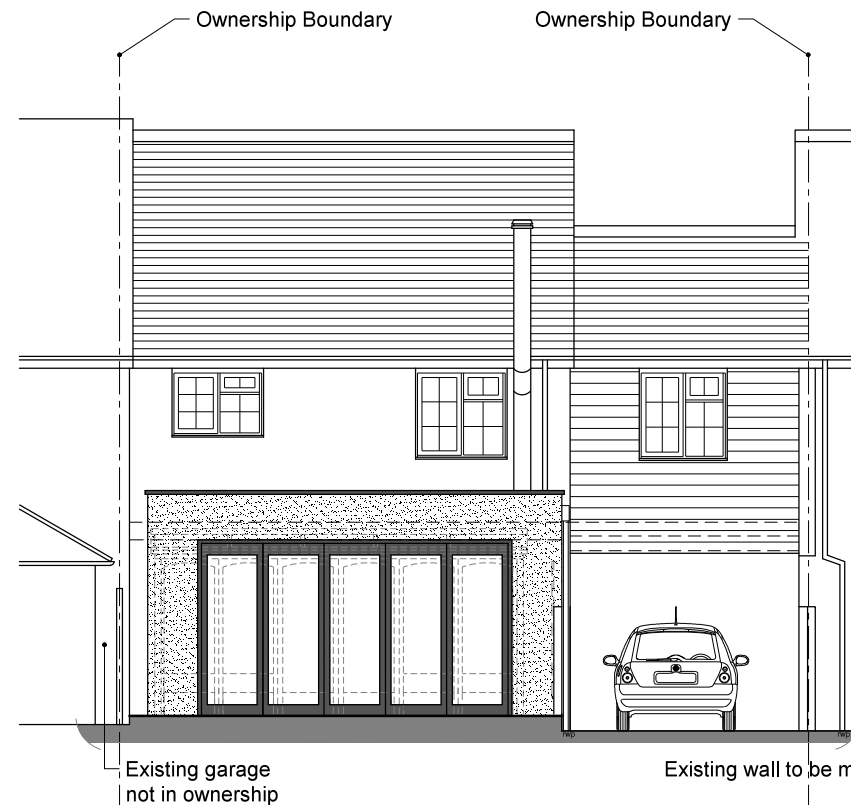

PROPOSED EAST ELEVATION

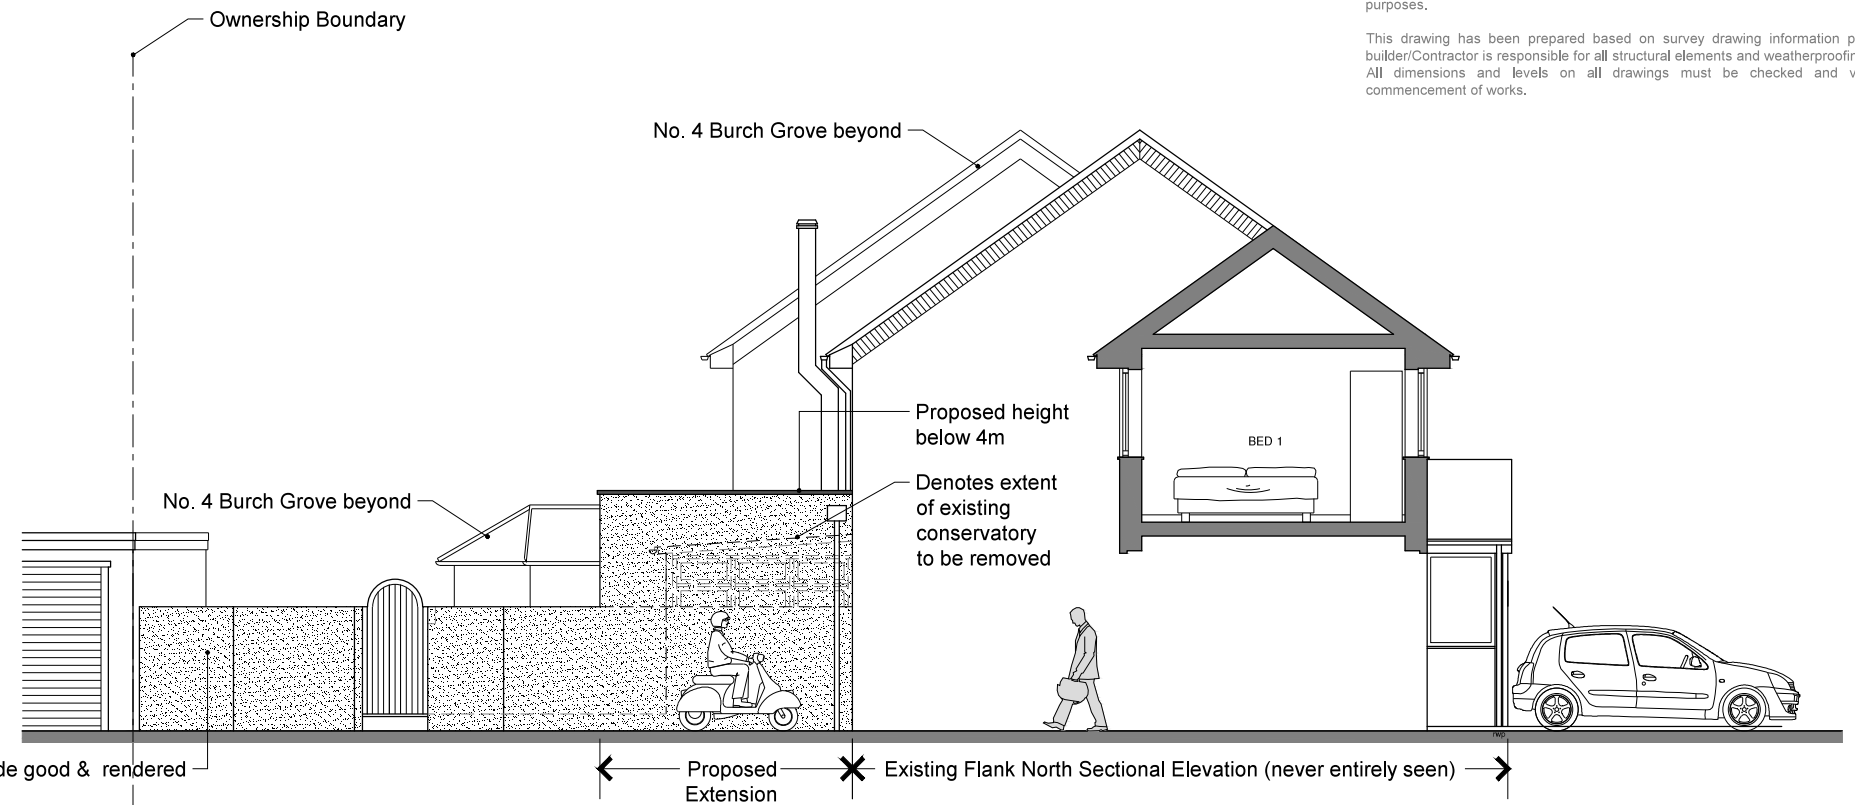

PROPOSED NORTH ELEVATION

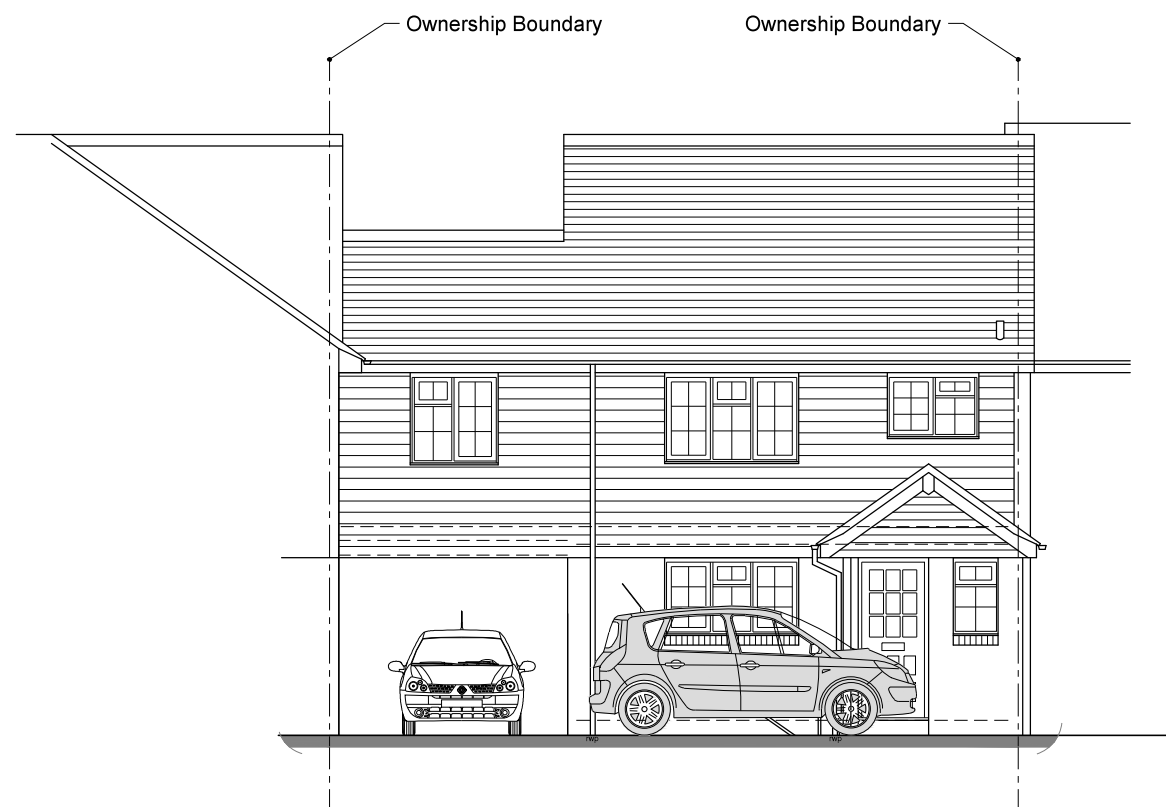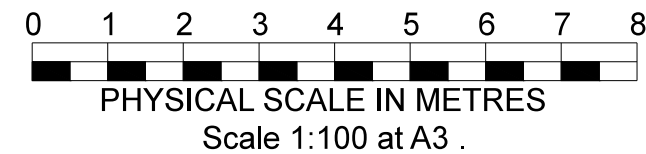

PROPOSED WEST [FRONT] ELEVATION "NO CHANGE"

3 BURCH GROVE
PROPOSED REAR EXTENSION UNDER PERMITTED DEVELOPMENT RIGHTS
WALBERTON . WEST SUSSEX . BN18 0BB
PROPOSED ELEVATIONS

DRWG: 3BG-PL04-
 13th February 2019
 SCALE 1:50 AT A3