


This drawing has been prepared for the purpose of gaining planning permission only and does not purport to be a working or contractual drawing and should not be used for any building or contractual purposes.

This drawing has been prepared based on survey drawing information provided by others. The builder/Contractor is responsible for all structural elements and weatherproofings. All dimensions and levels on all drawings must be checked and verified on site before commencement of works.

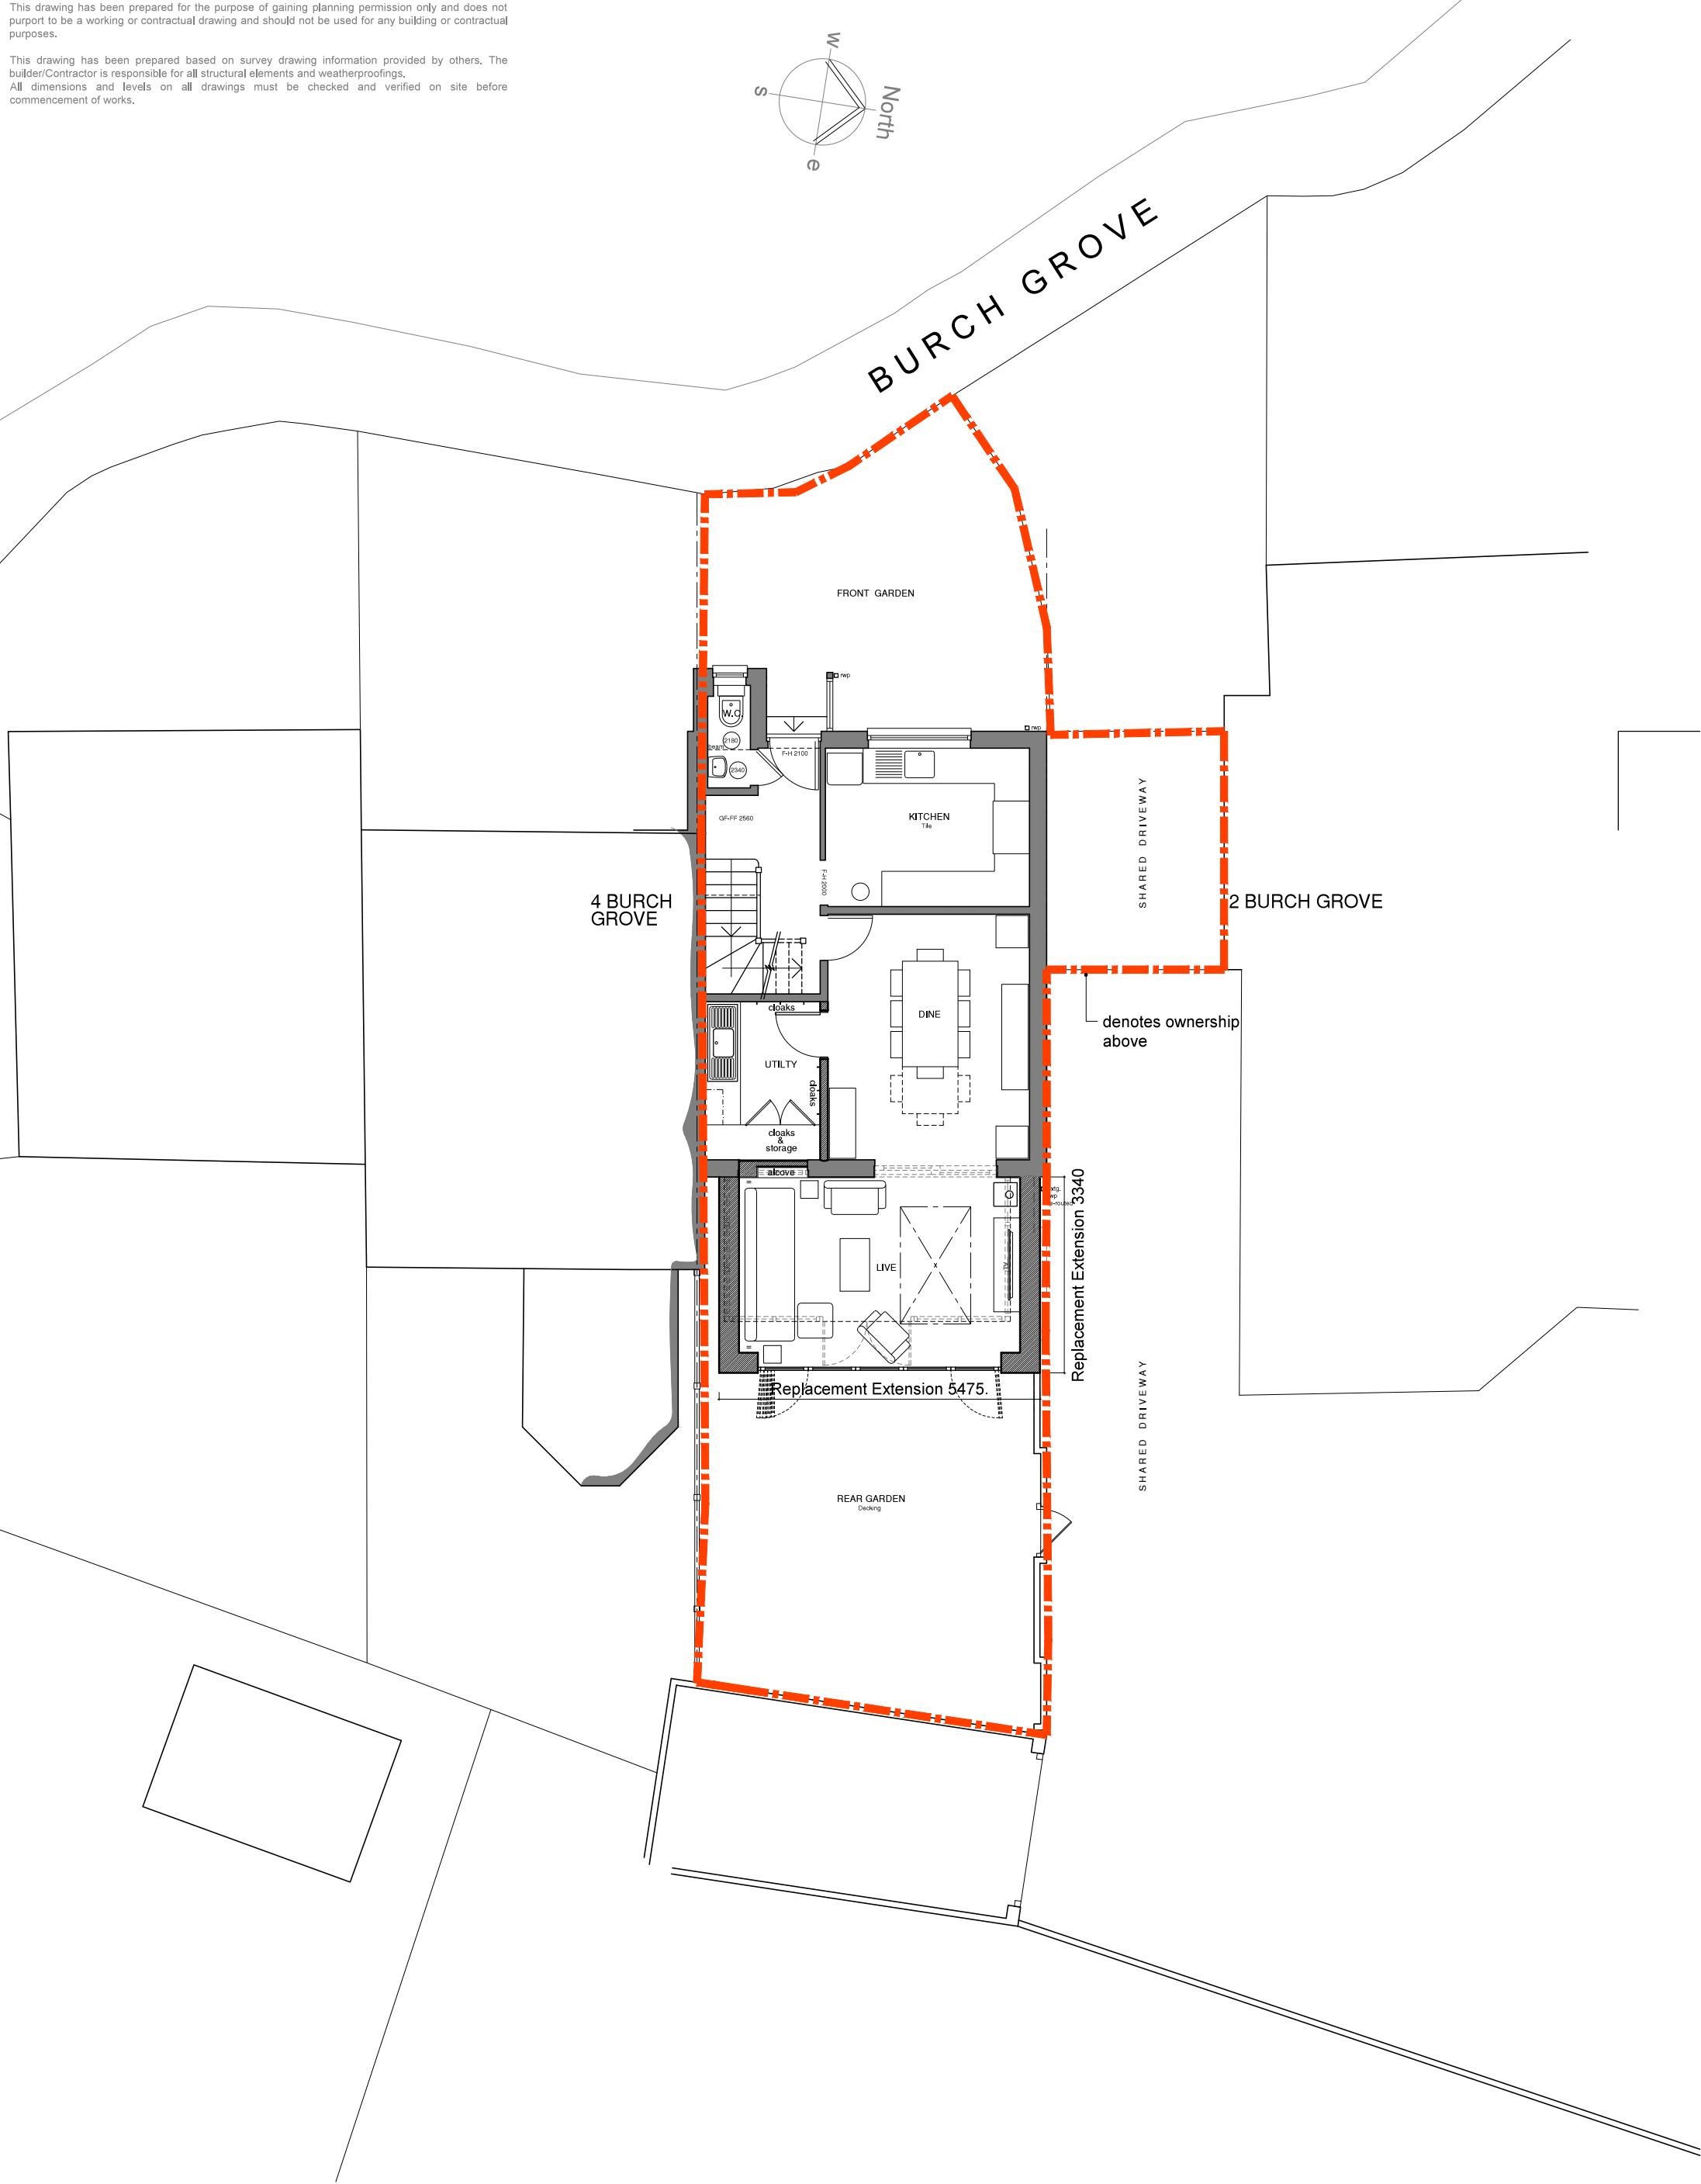

3 BURCH GROVE
PROPOSED REAR EXTENSION UNDER PERMITTED DEVELOPMENT RIGHTS
WALBERTON . WEST SUSSEX . BN18 0BB
PROPOSED SITE PLAN

DRWG: 3BG-PL02-
13th February 2019
ARUN DISTRICT COUNCIL WA/21/19/CLP

SCALE 1:50 AT A3.

