


Do Not Scale from this drawing.
This drawing has been prepared based on survey
drawings and information prepared by others. All
dimensions and levels must be checked and verified on
site before commencement of works.

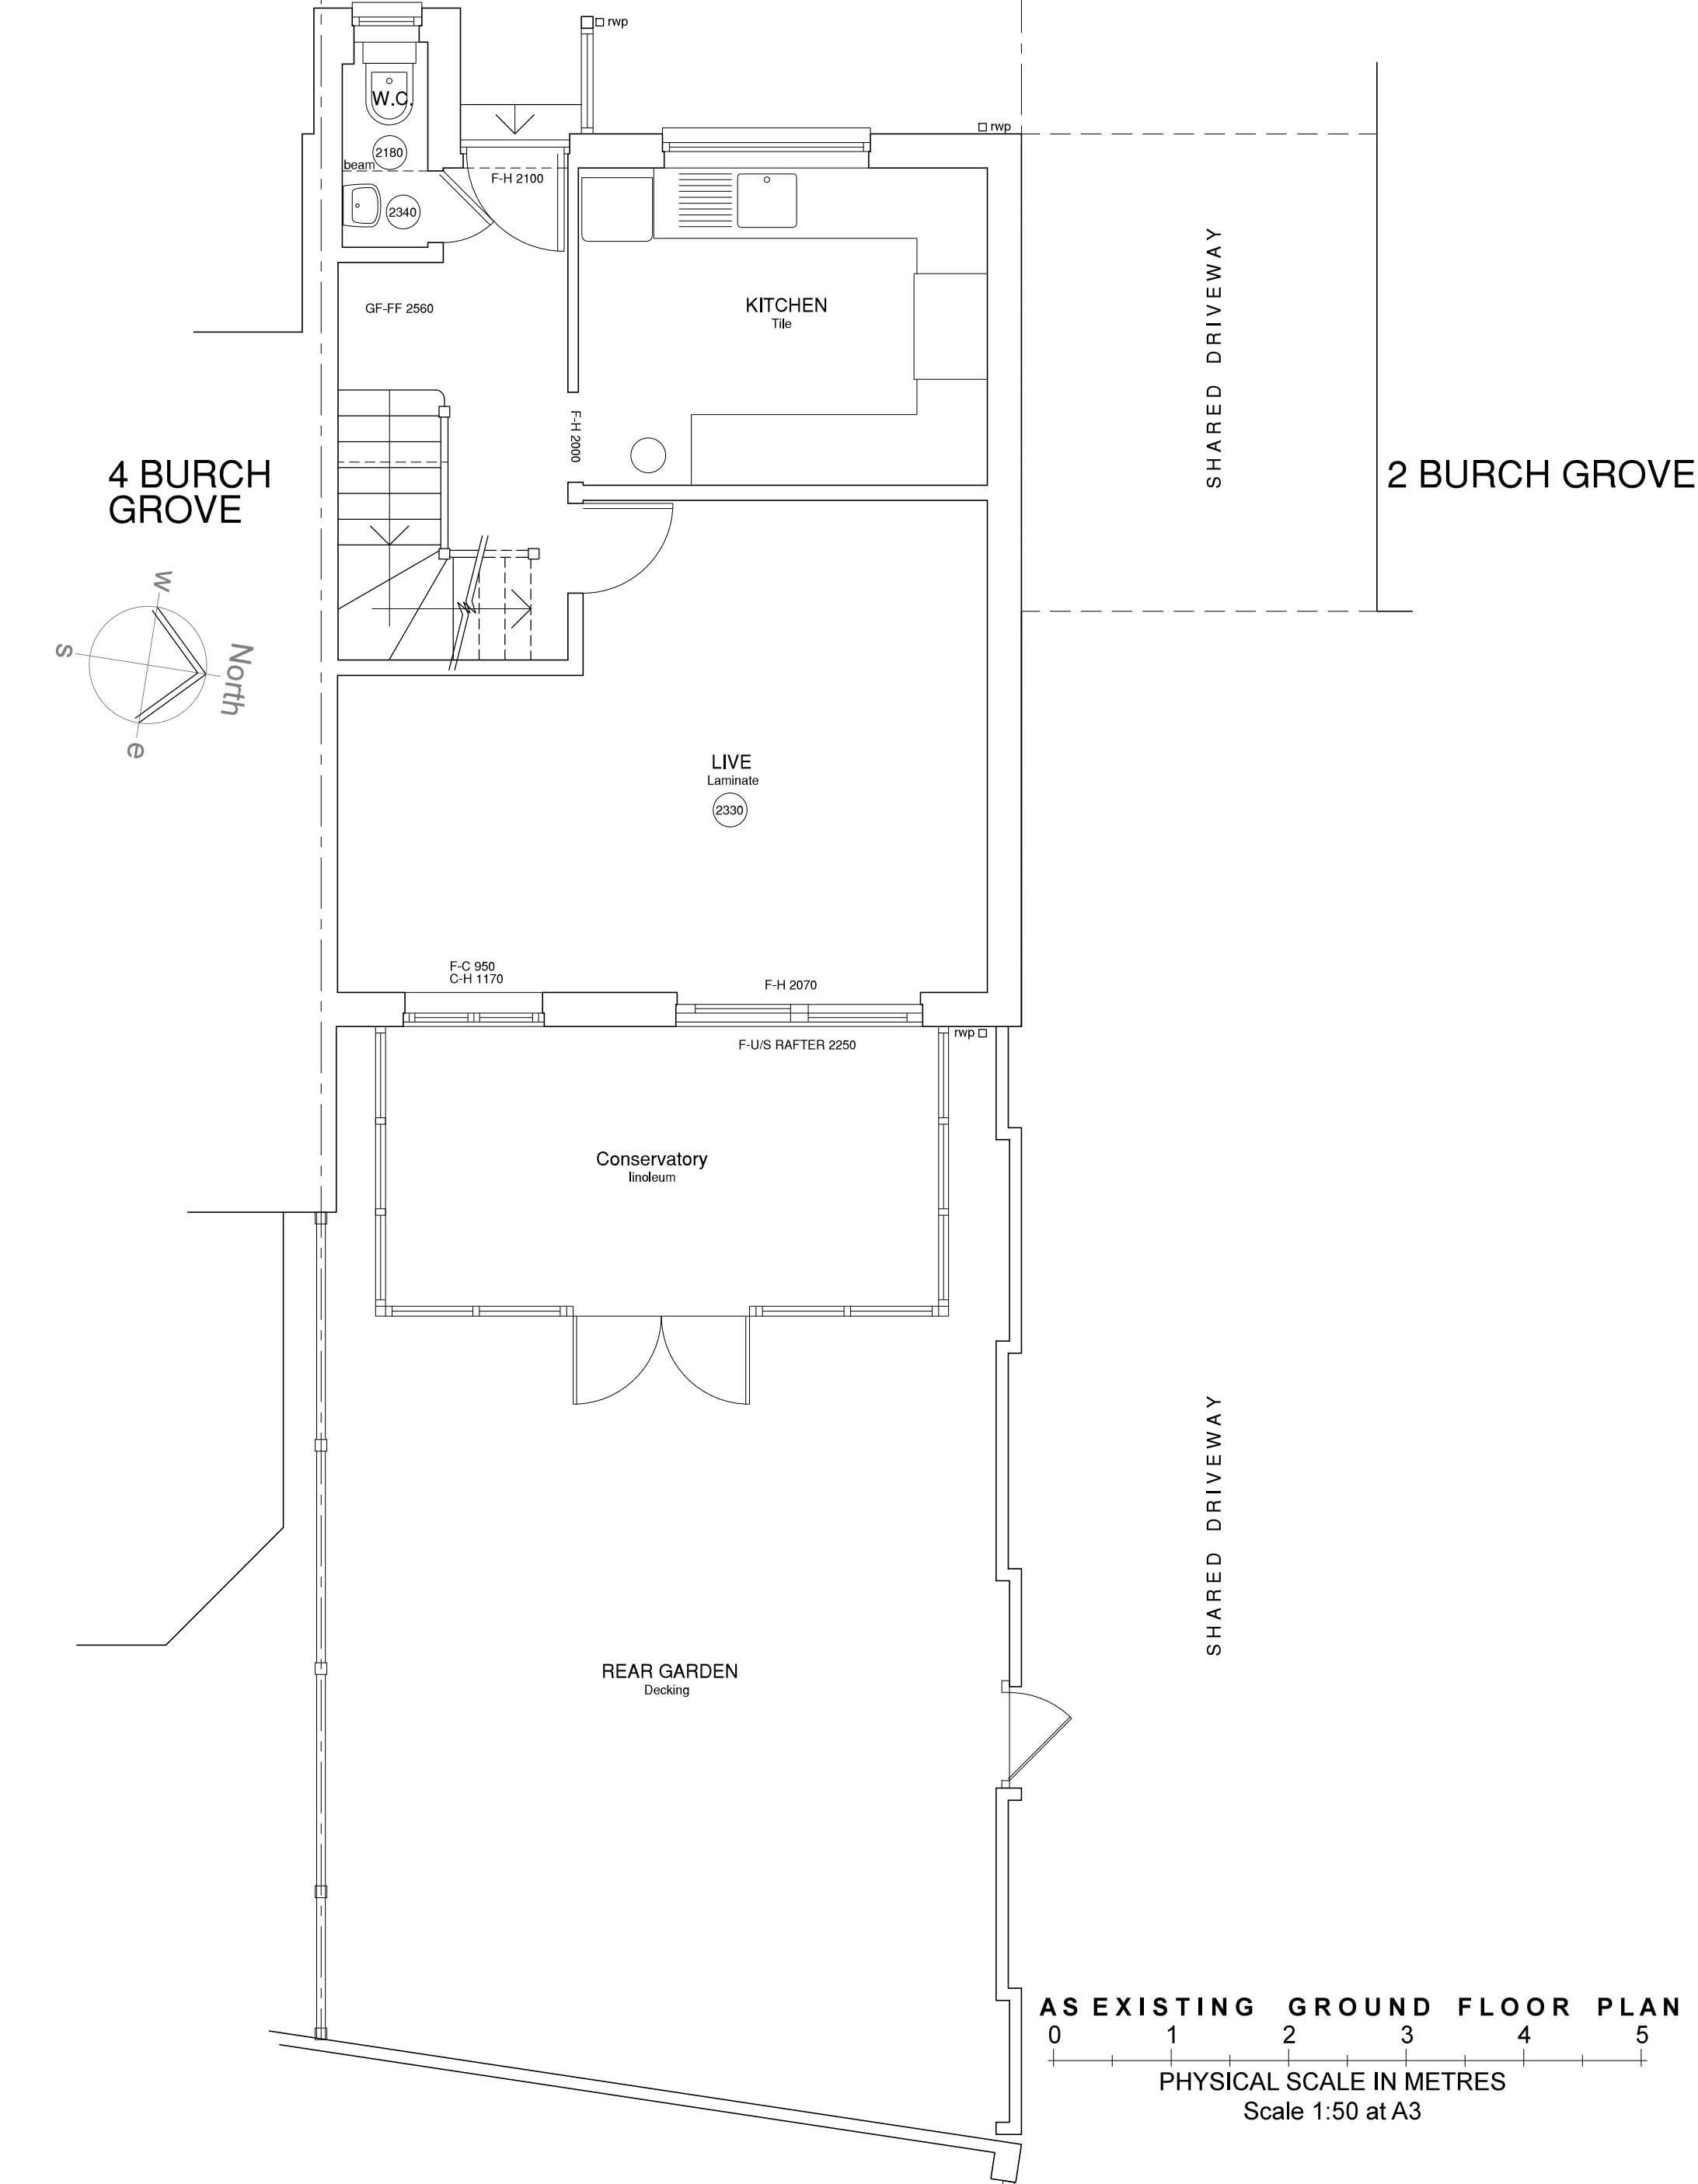

Drawing Title: AS EXISTING GROUND FLOOR PLAN at 3 BURCH GROVE . WALBERTON . WEST SUSSEX . BN18 0BB
Drawing No. 3BG/AE01-
Scale 1:50 at A3 . 1:25 at A1