


Ownership Boundary

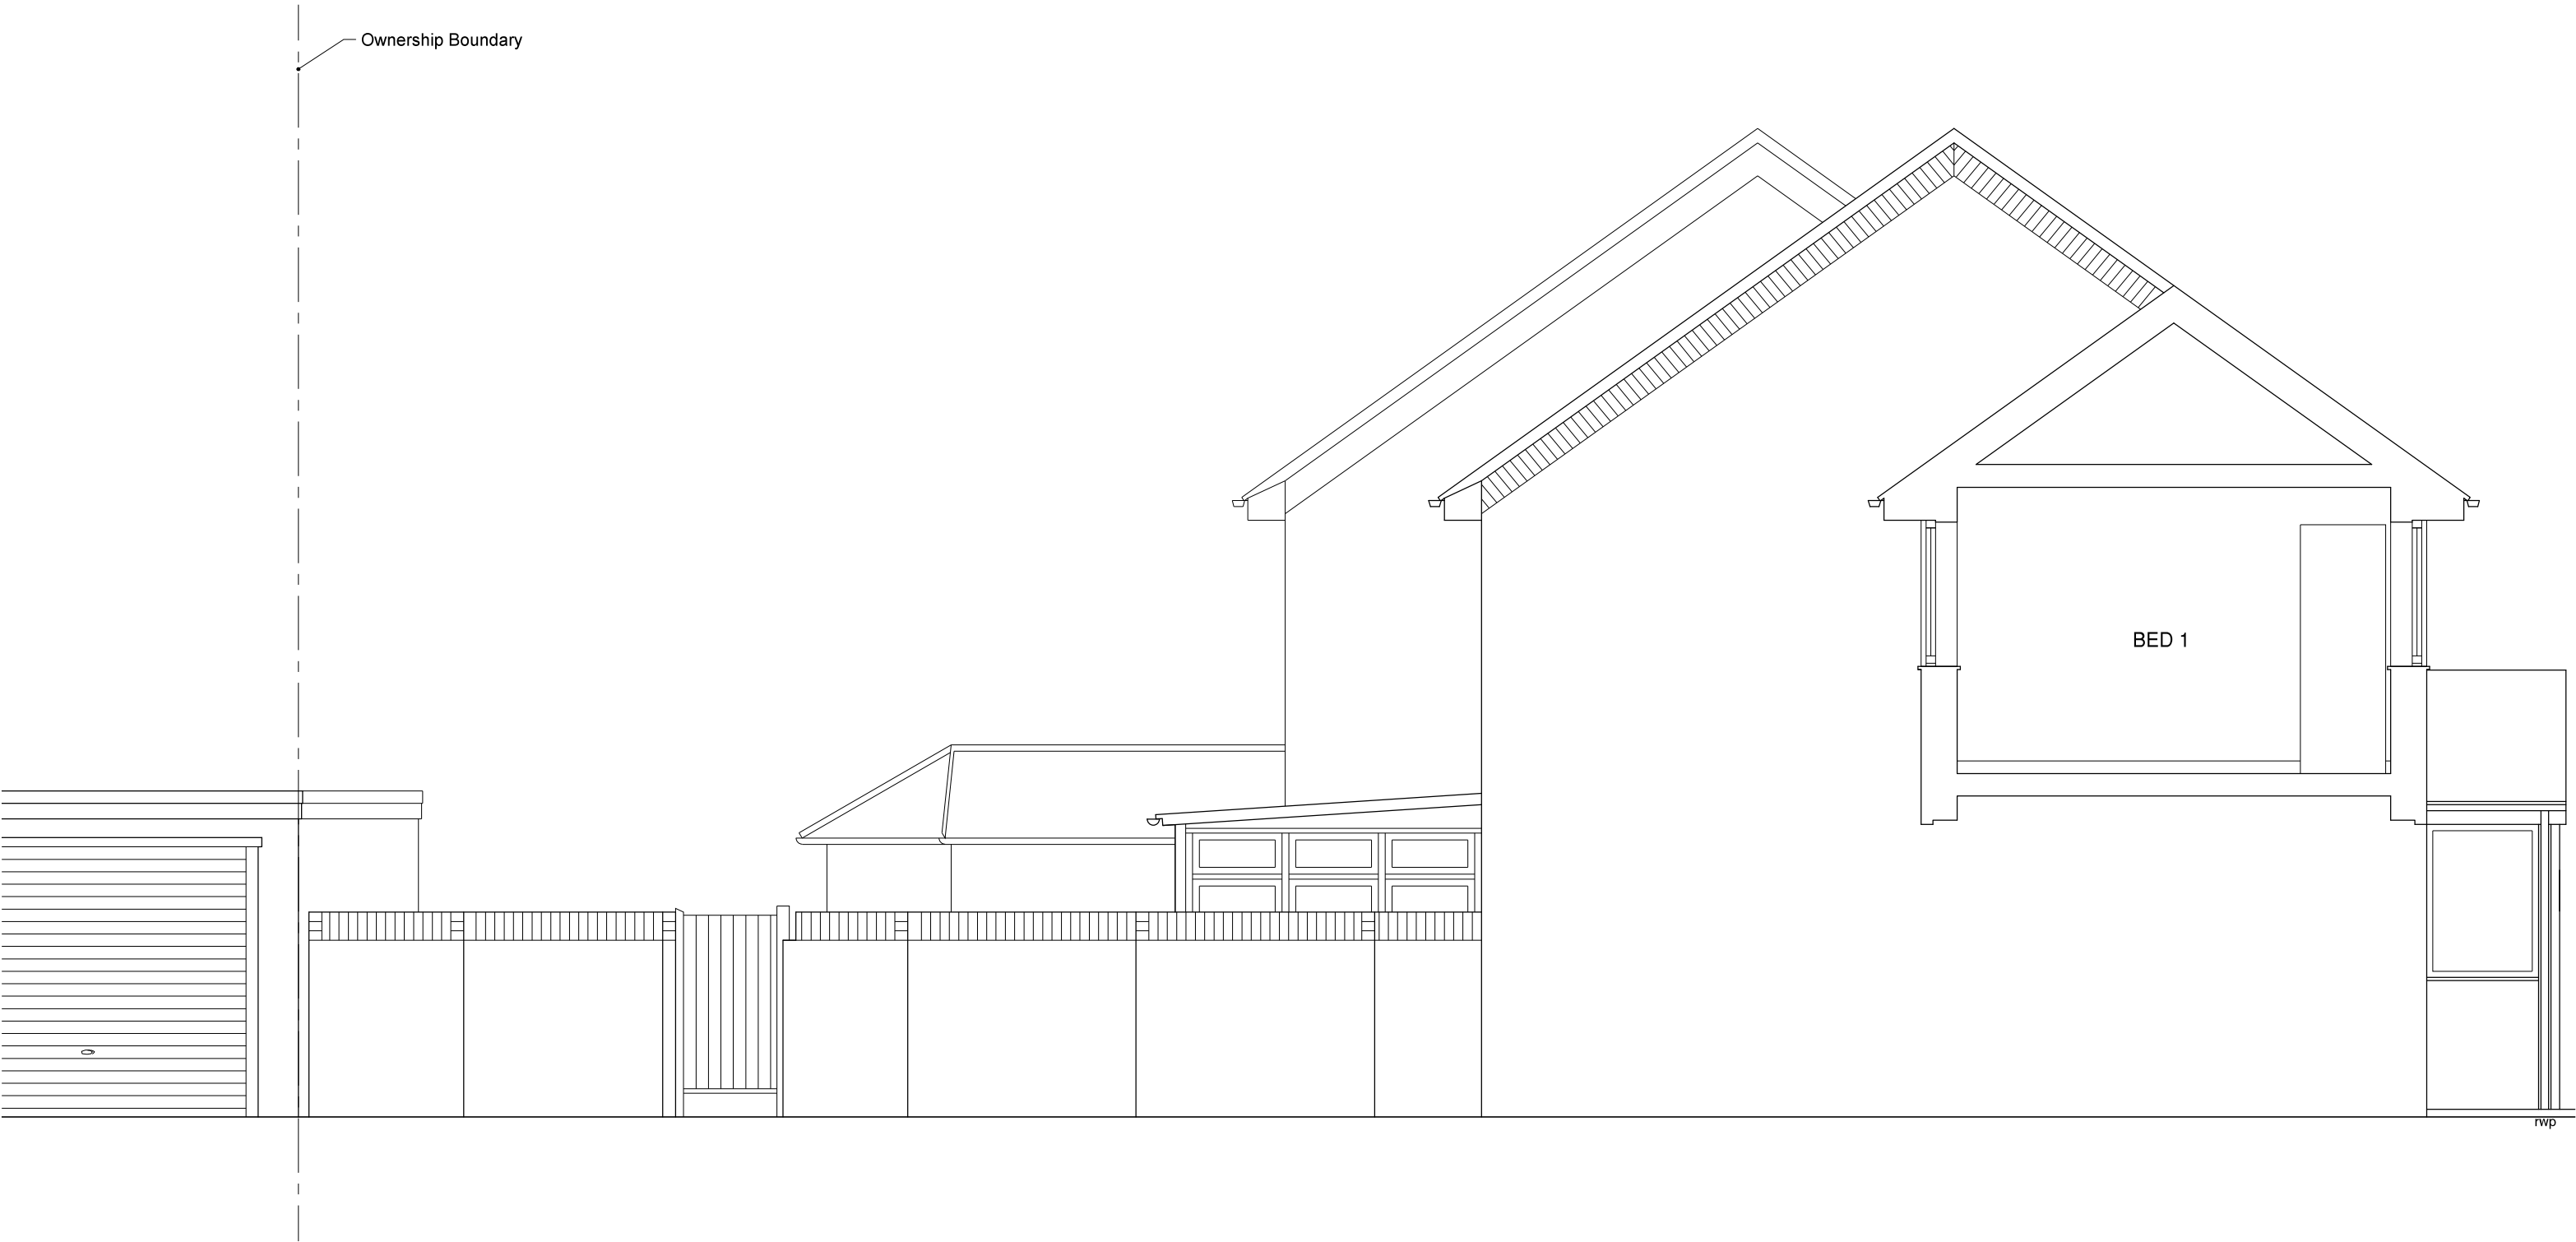

AS EXISTING NORTH ELEVATION
0 1 2 3 4 5
PHYSICAL SCALE IN METRES
Scale 1:50 at A3