



This drawing and its contents are the strict copyright of Architectura Design. No reproduction without permission. Do not scale. Written dimensions to be used where given. All dimensions and details to be checked on site. FOR PLANNING PURPOSES ONLY

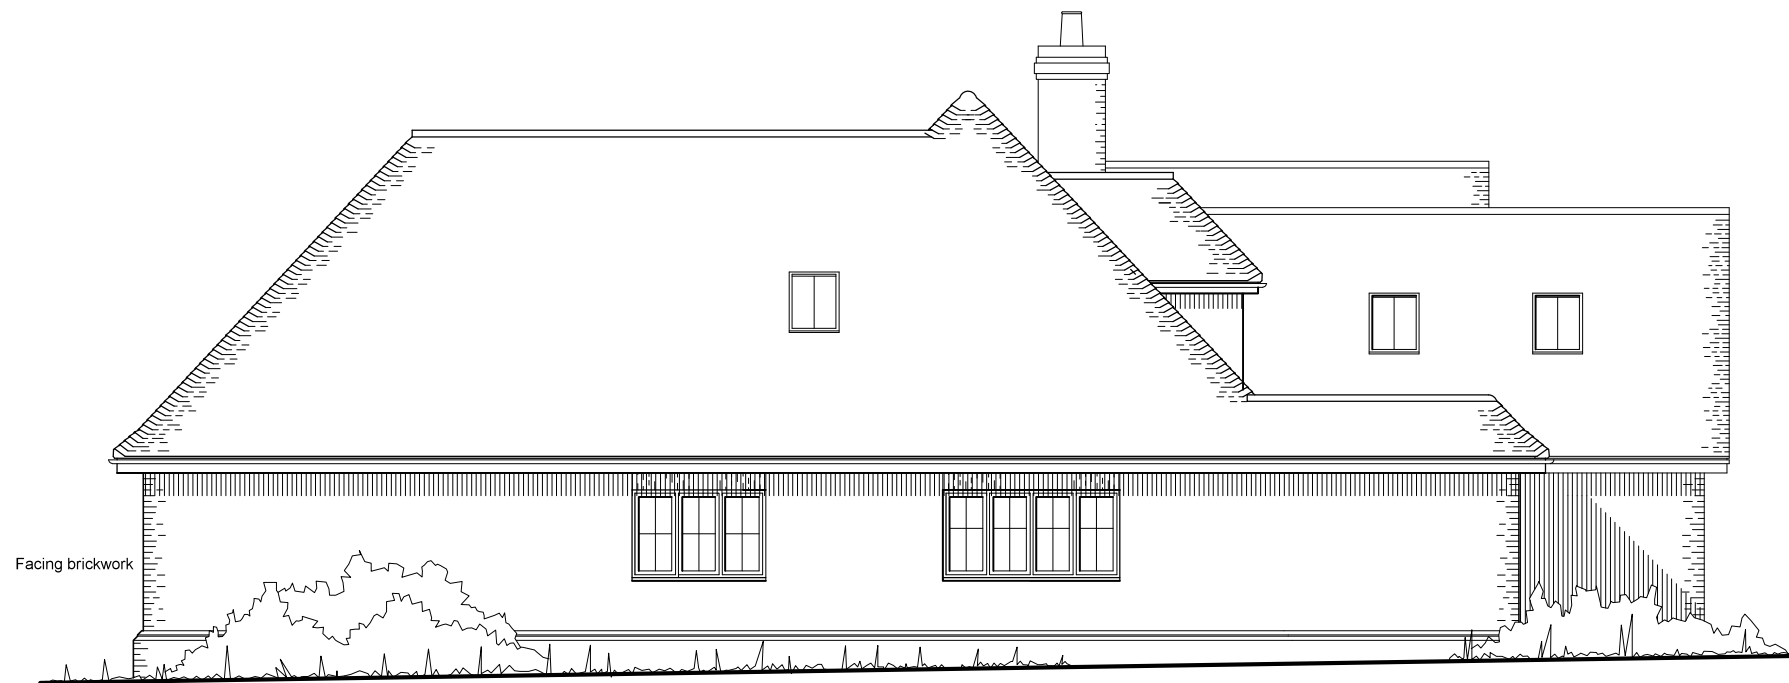

East Elevation

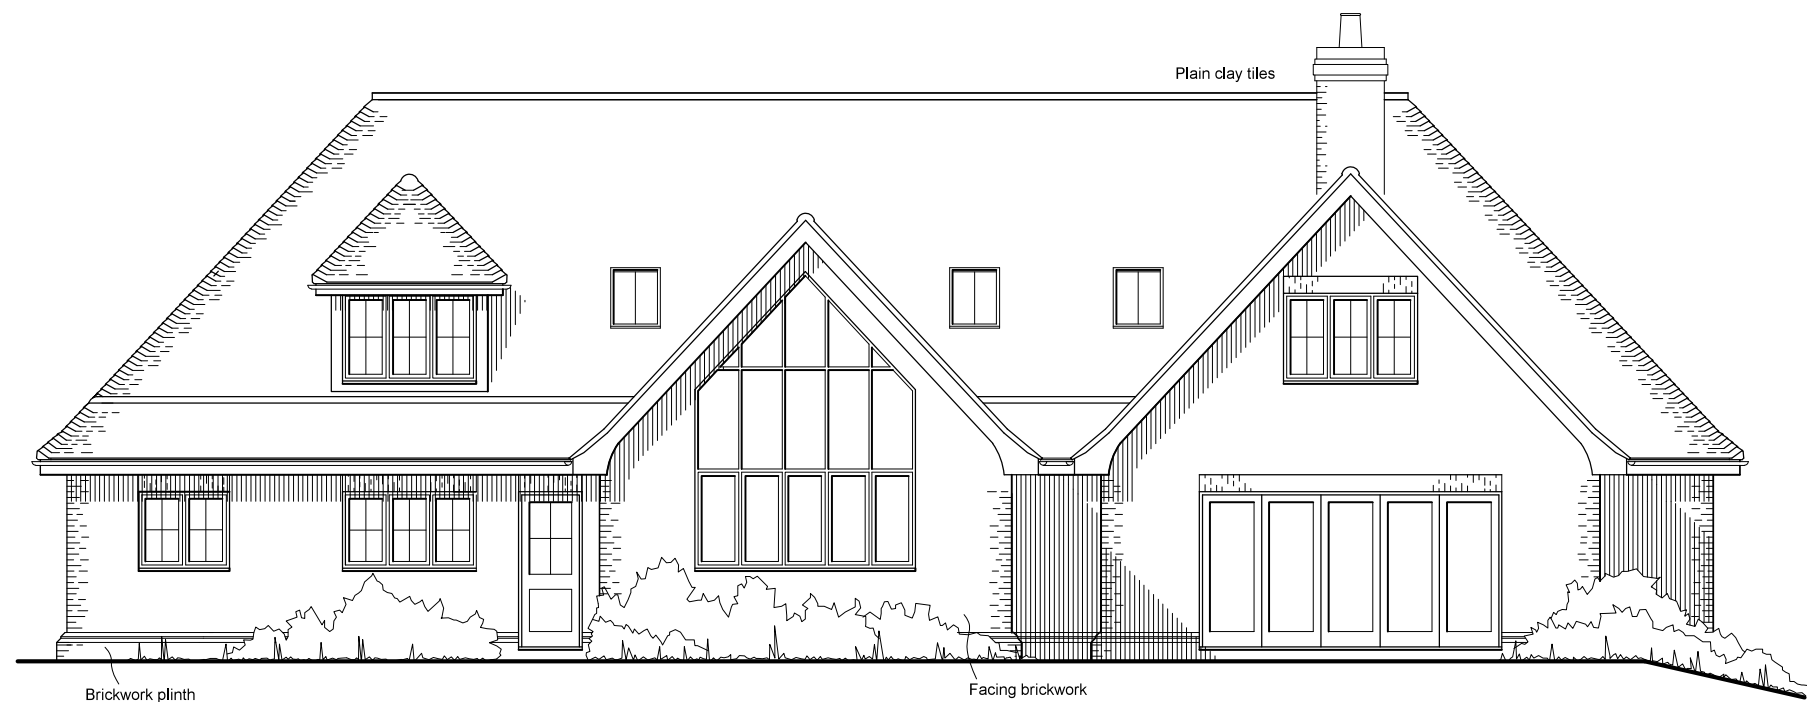

North Elevation



Architectura
Architectural Design & Drawing Service

Proposed Extension and Alterations
at White Cottage, West Walberton Lane, Walberton
for Mr. and Mrs. A. Wickland
Drawing P24 March 2019 Scale 1:100 @ A3
Planning Drawing - North & East Elevations