


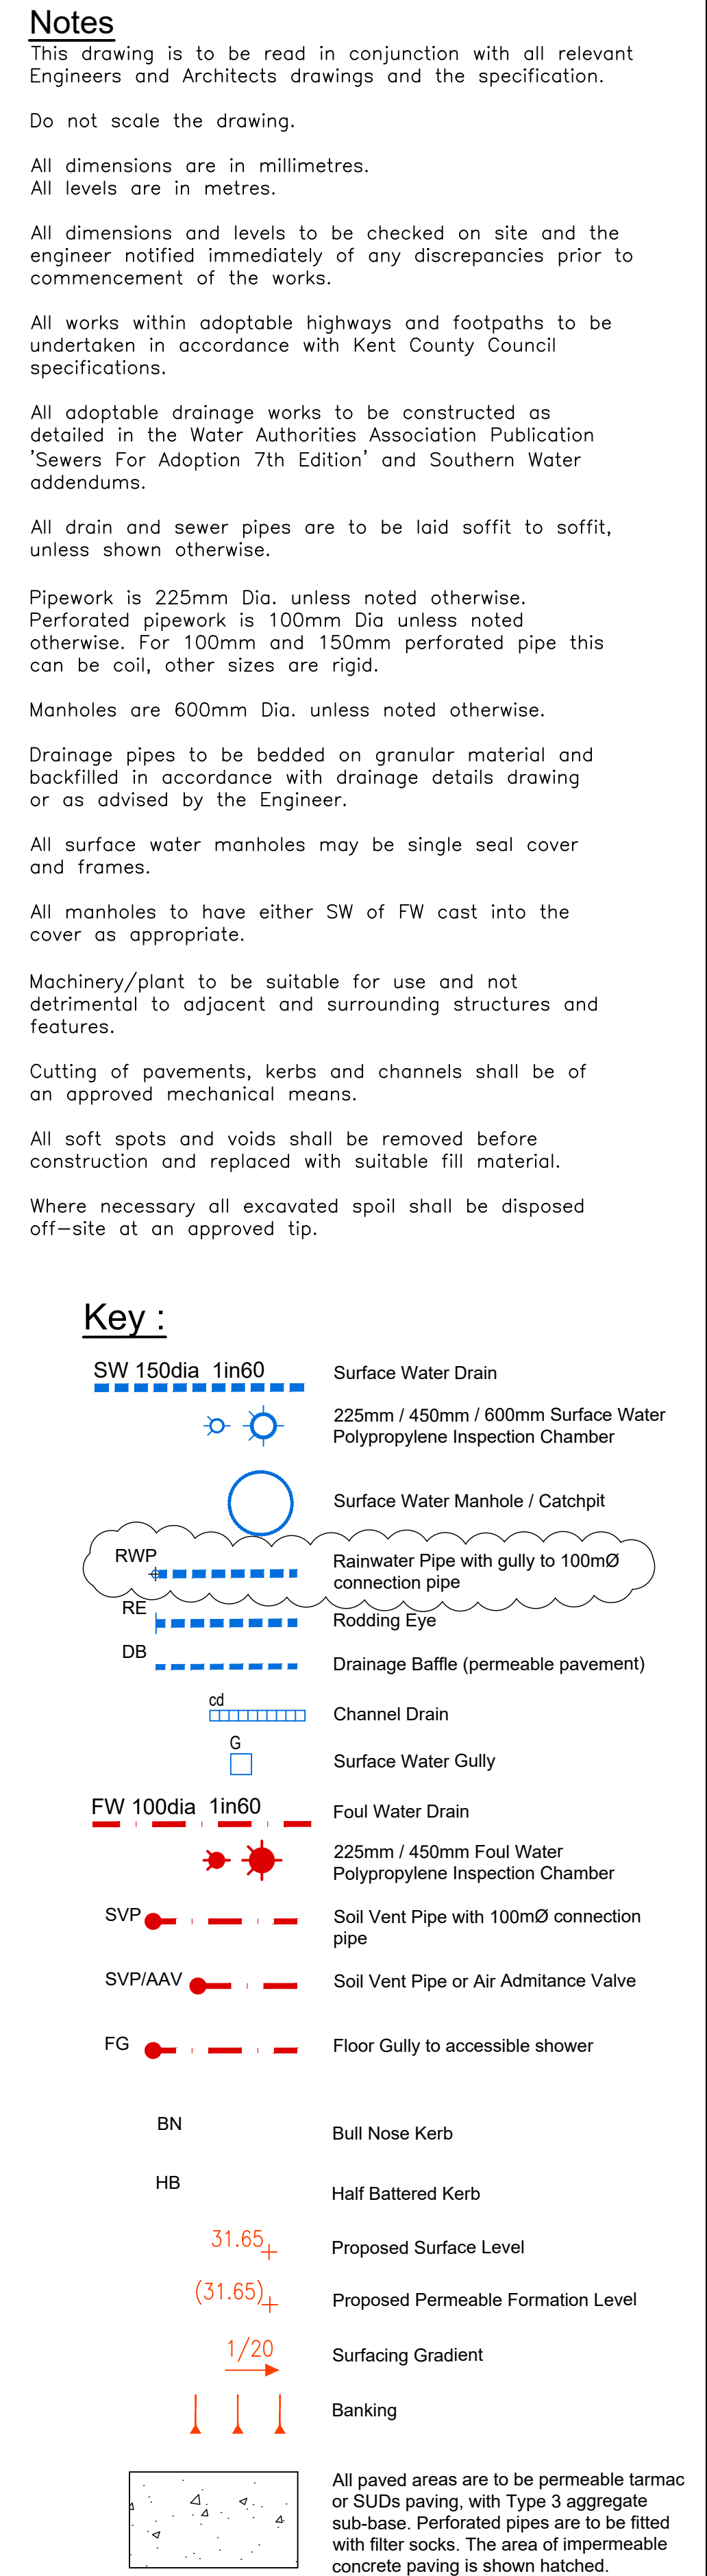

 Evans & Langford LLP ♦ Structural & Civil Engineers ♦ Project Managers ♦ Land & Building Surveyors ♦ CDM Consultants ♦ Geo-Environmental Engineers ♦ Contract Administrators Evans & Langford LLP, 91 King Street, Maidstone, Kent ME14 1BG www.evanslangford.co.uk Tel +44 (0) 1622 690120 mail@evanslangford.co.uk	<table border="1"> <thead> <tr> <th>Revisions</th> <th>Checked</th> <th>Date</th> </tr> </thead> <tbody> <tr> <td>A. Building and carpark layouts revised, drainage updated to suit.</td> <td>DPM</td> <td>08.03.21</td> </tr> <tr> <td>B. Layouts revised & drainage updated to suit, officer comments included.</td> <td>DPM</td> <td>06.12.21</td> </tr> <tr> <td>C. Drainage updated to suit officer comments.</td> <td>DPM</td> <td>11.01.22</td> </tr> <tr> <td>D. Gullies added to RWP location.</td> <td>DPM</td> <td>10.02.22</td> </tr> </tbody> </table>			Revisions	Checked	Date	A. Building and carpark layouts revised, drainage updated to suit.	DPM	08.03.21	B. Layouts revised & drainage updated to suit, officer comments included.	DPM	06.12.21	C. Drainage updated to suit officer comments.	DPM	11.01.22	D. Gullies added to RWP location.	DPM	10.02.22	<table border="1"> <thead> <tr> <th>Revisions</th> <th>Checked</th> <th>Date</th> </tr> </thead> <tbody> <tr> <td> </td> <td> </td> <td> </td> </tr> </tbody> </table>			Revisions	Checked	Date				GTR Fontwell Fontwell Avenue Drainage Layout	Sheet 2	<table border="1"> <tr> <td>Scale</td> <td>Drawn</td> <td>DPM</td> </tr> <tr> <td>1:250</td> <td>Date</td> <td>Nov 20</td> </tr> <tr> <td>⊙ A1</td> <td>Checked</td> <td>DPM</td> </tr> <tr> <td> </td> <td>Date</td> <td>Dec 21</td> </tr> <tr> <td> </td> <td>Approved</td> <td> </td> </tr> <tr> <td> </td> <td>Date</td> <td> </td> </tr> </table>	Scale	Drawn	DPM	1:250	Date	Nov 20	⊙ A1	Checked	DPM		Date	Dec 21		Approved			Date			<table border="1"> <tr> <td>Dirg No.</td> <td>15104/21</td> <td>Rev. D</td> </tr> </table>	Dirg No.	15104/21	Rev. D
	Revisions	Checked	Date	
	A. Building and carpark layouts revised, drainage updated to suit.	DPM	08.03.21	
	B. Layouts revised & drainage updated to suit, officer comments included.	DPM	06.12.21	
	C. Drainage updated to suit officer comments.	DPM	11.01.22	
D. Gullies added to RWP location.	DPM	10.02.22	
Revisions	Checked	Date	
Scale	Drawn	DPM	
1:250	Date	Nov 20	
⊙ A1	Checked	DPM	
	Date	Dec 21	
	Approved	
	Date	
Dirg No.	15104/21	Rev. D	