


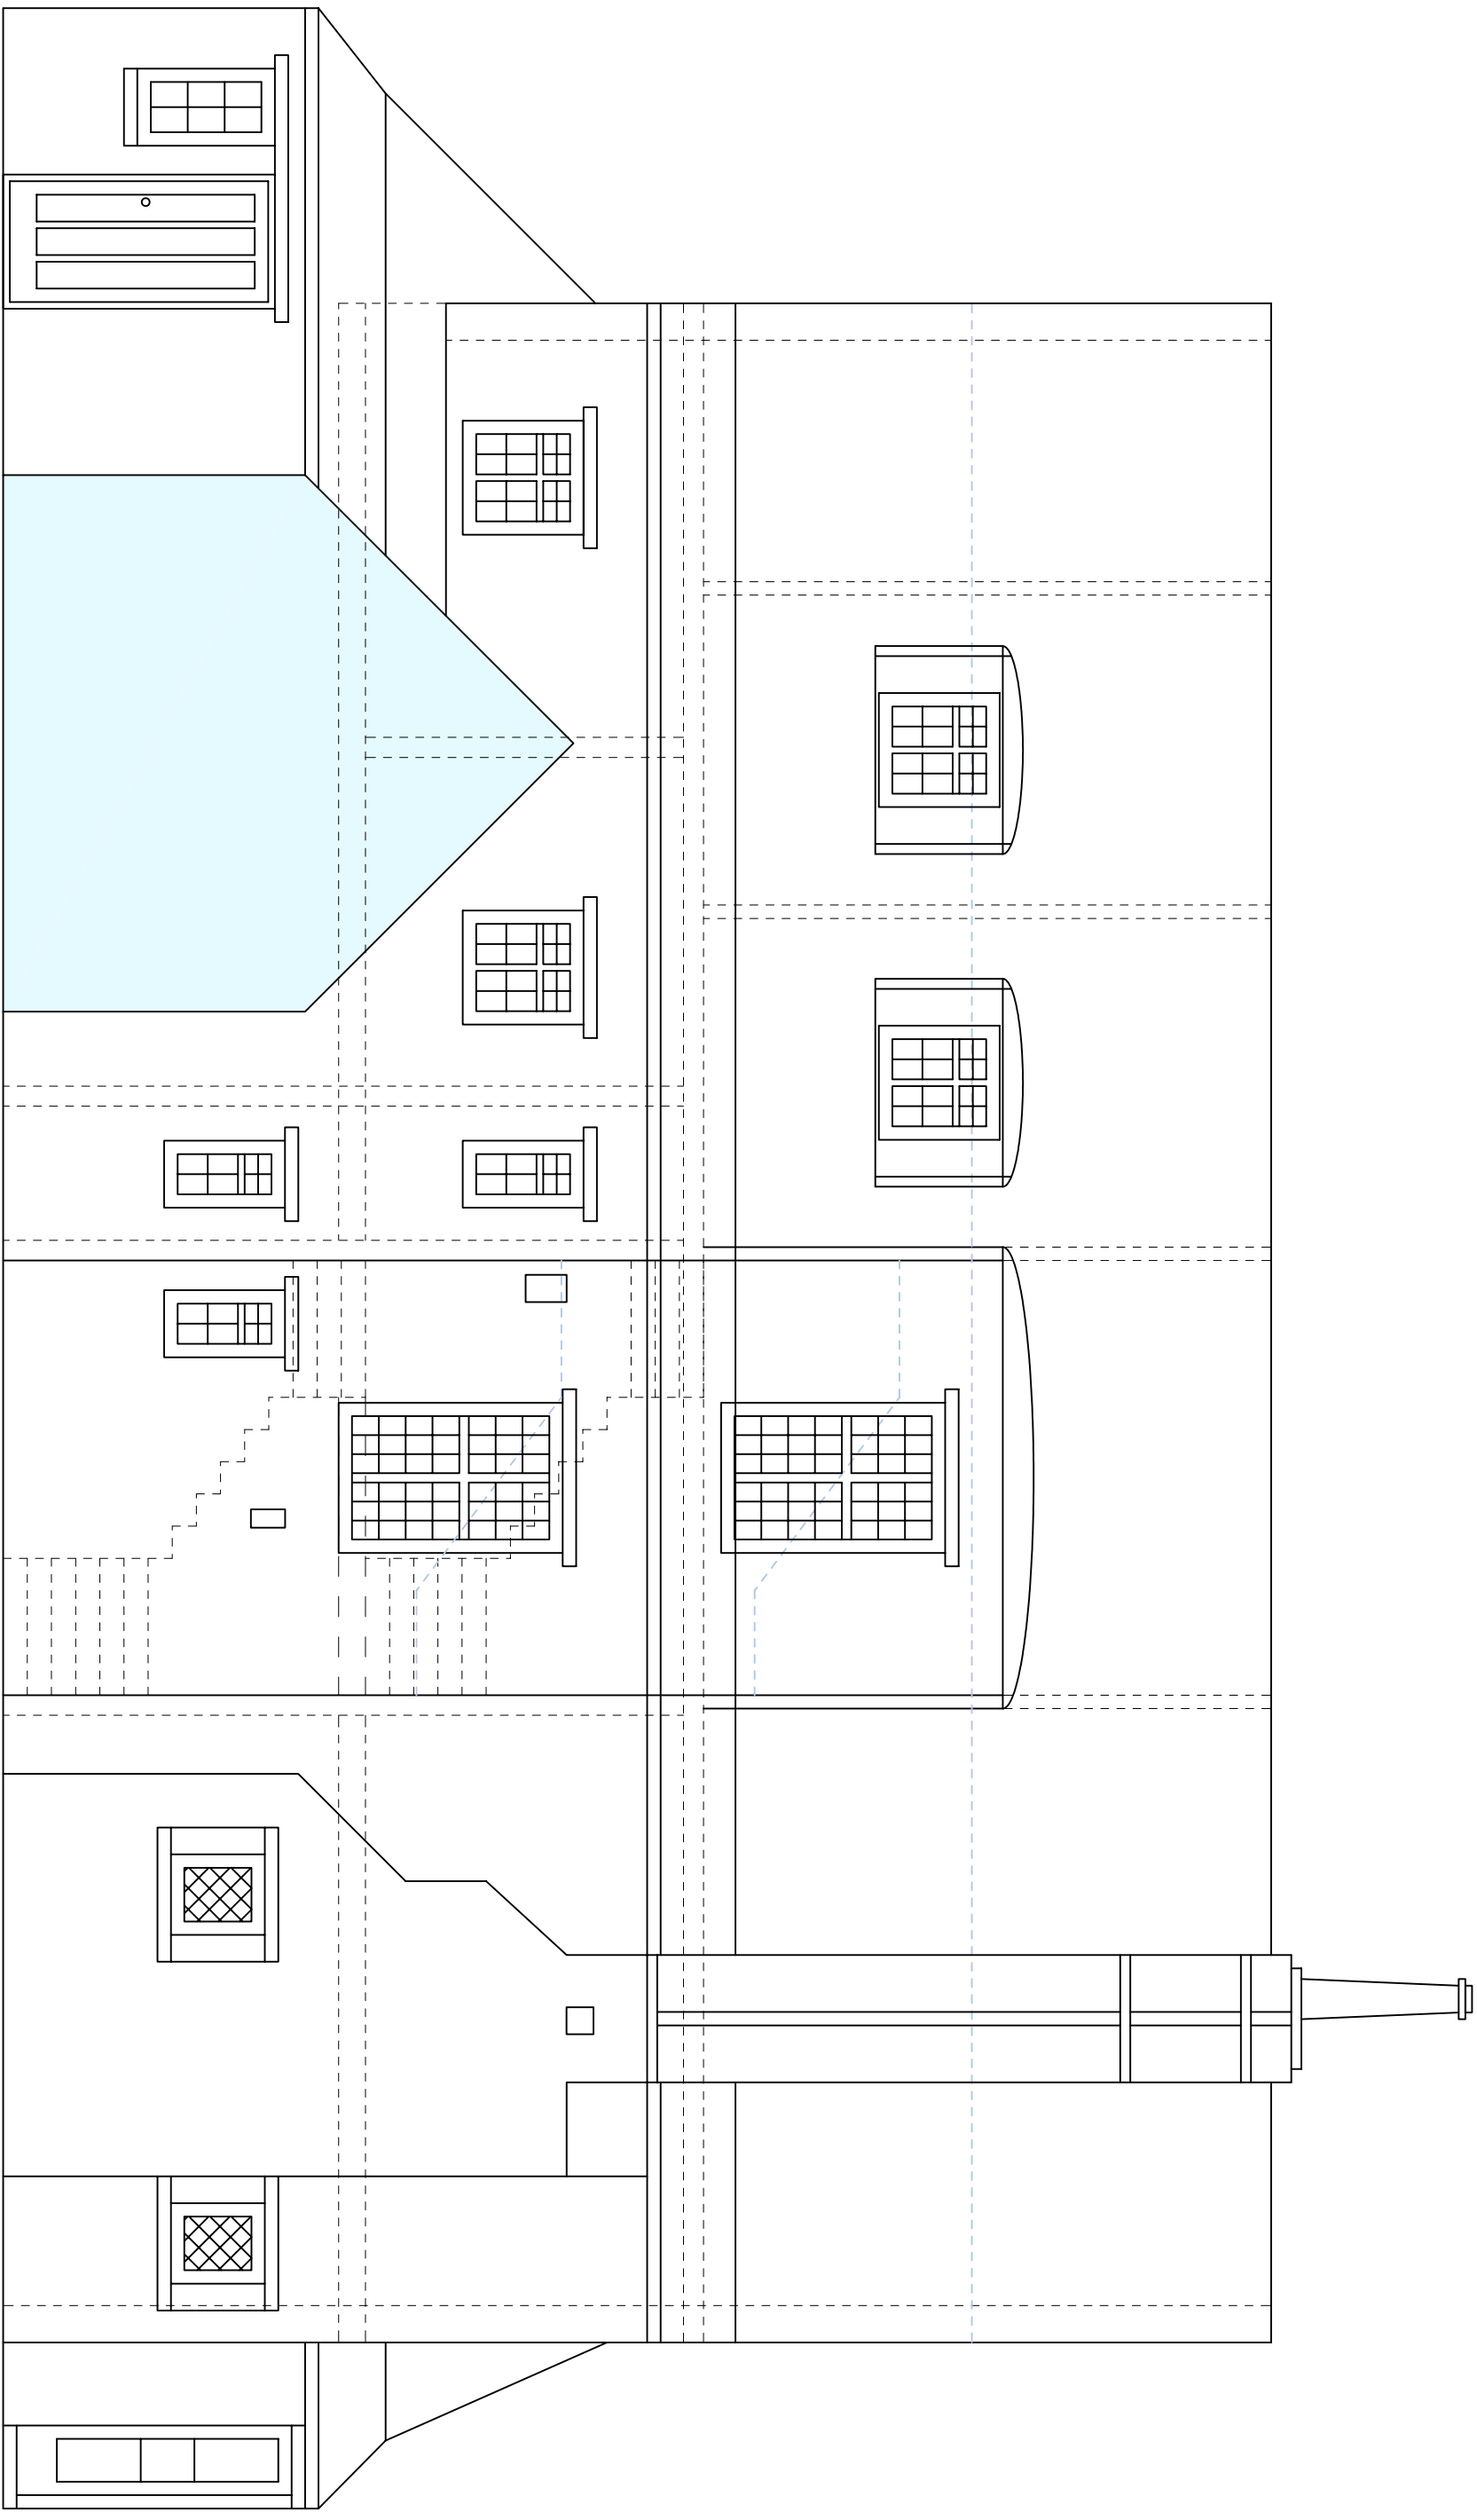

Archibald Shaw

Consulting Civil & Structural Engineers
One Little London Chichester West Sussex PO19 1PP
Telephone: 01243 786471 Facsimile: 01243 775346
mail@archibaldshaw.co.uk www.archibaldshaw.co.uk

DRAWING NO.
23628/SK1

PROJECT
Berrycroft, Tye Lane, Walberton

SECTION Proposed Rear Elevation

©DATE

SCALE	REVISION
1	1
2	2
3	3
100	100

CHECKED BY