


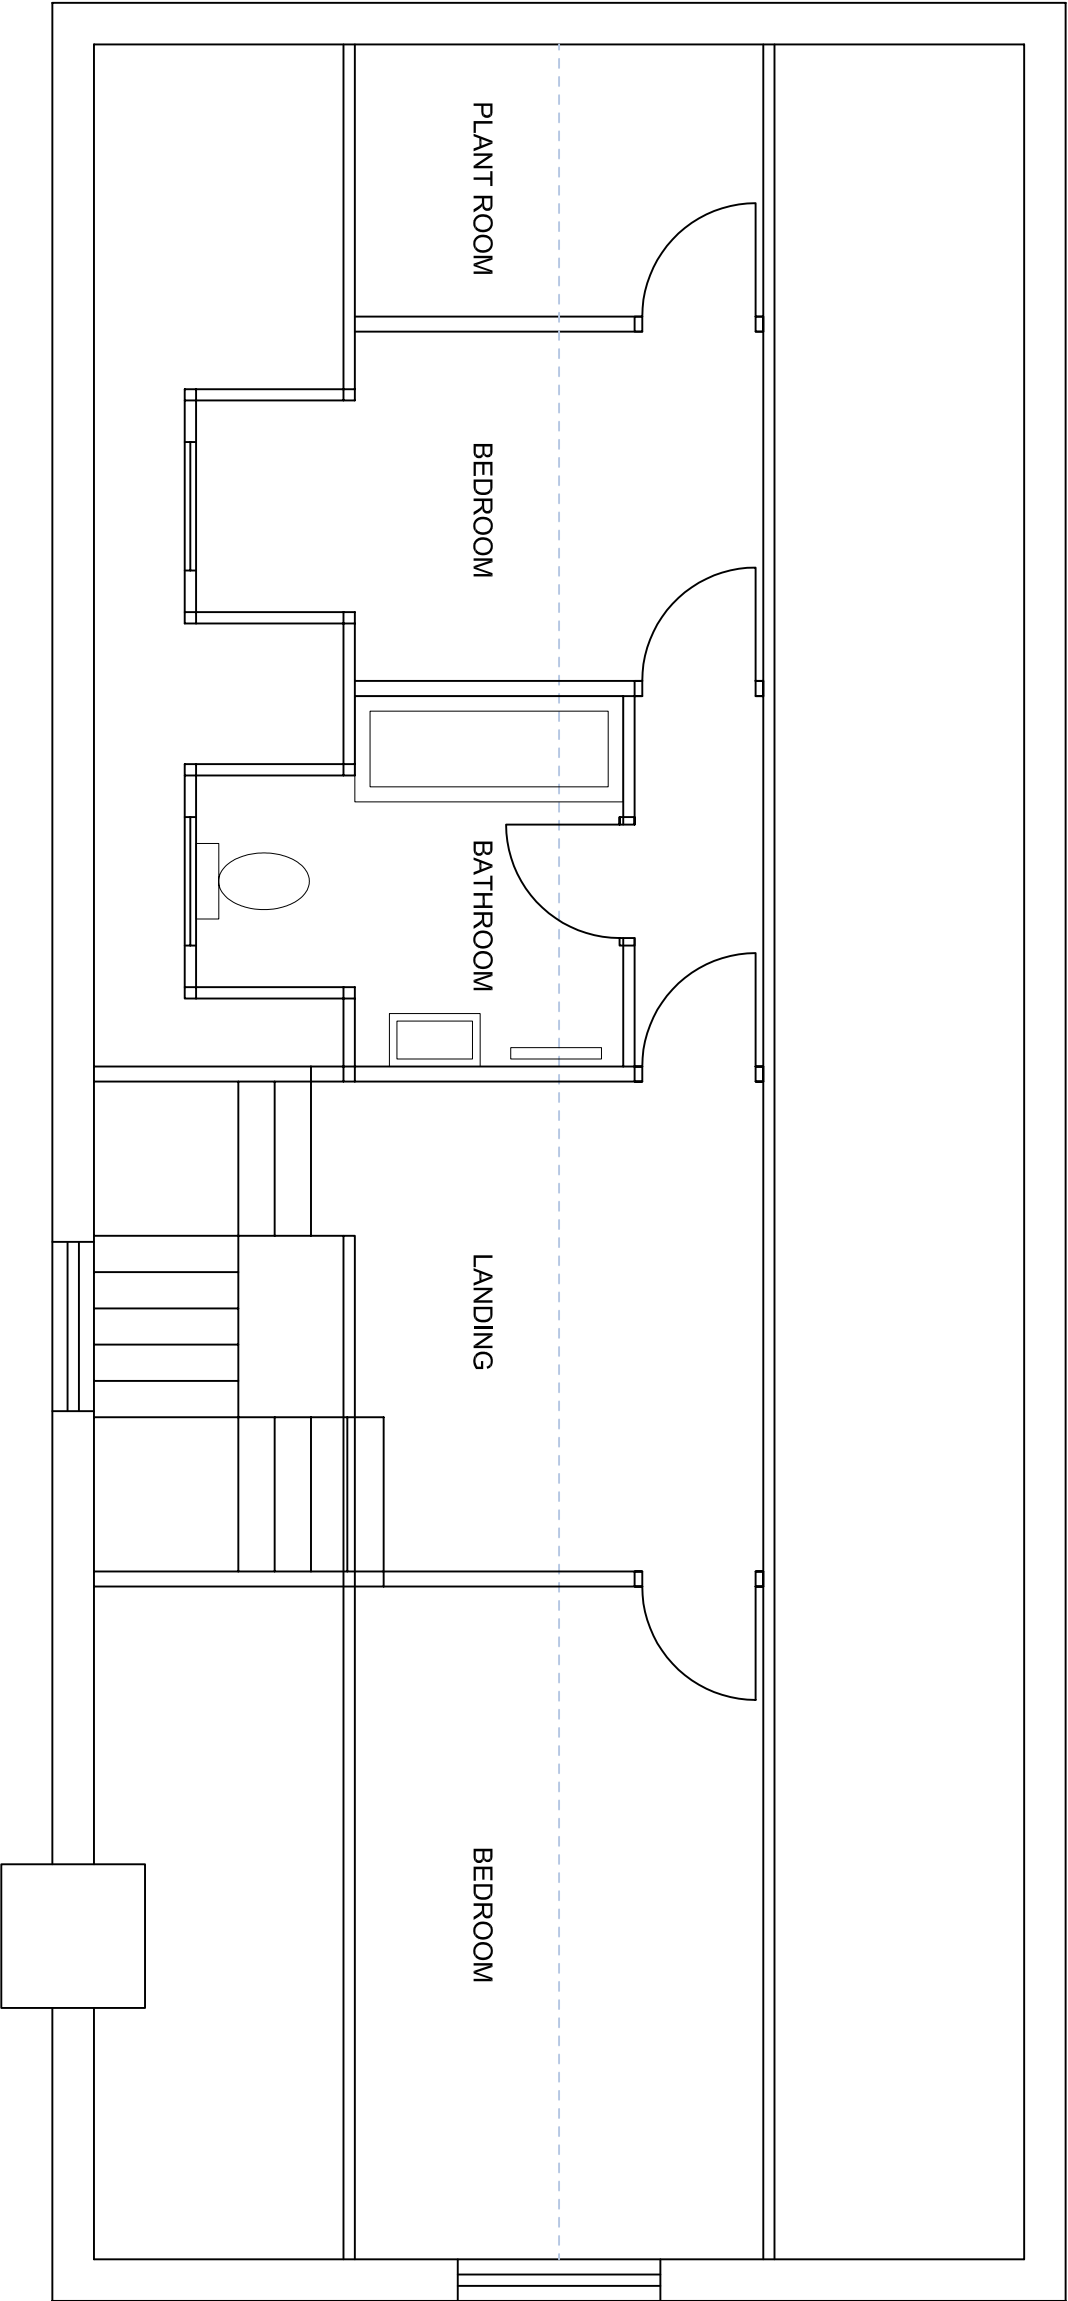

Archibald Shaw as Consulting Civil & Structural Engineers One Little London Chichester West Sussex PO19 1PP Telephone: 01243 786471 Facsimile: 01243 779346 mail@archibaldshaw.co.uk www.archibaldshaw.co.uk		©DATE March 2010 REVISION	
DRAWN BY JL CHECKED BY			
DRAWING NO. 23628/SK2 PROJECT Berrycroft, Tye Lane, Walberton			
SECTION Proposed Second Floor Plan		SCALE 1:50	