




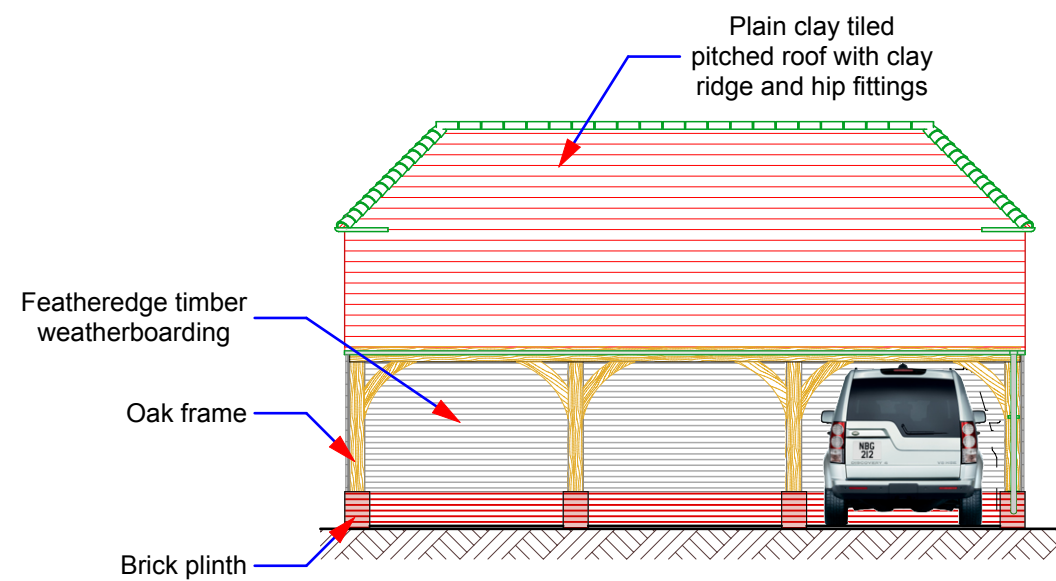


West (Front) Elevation

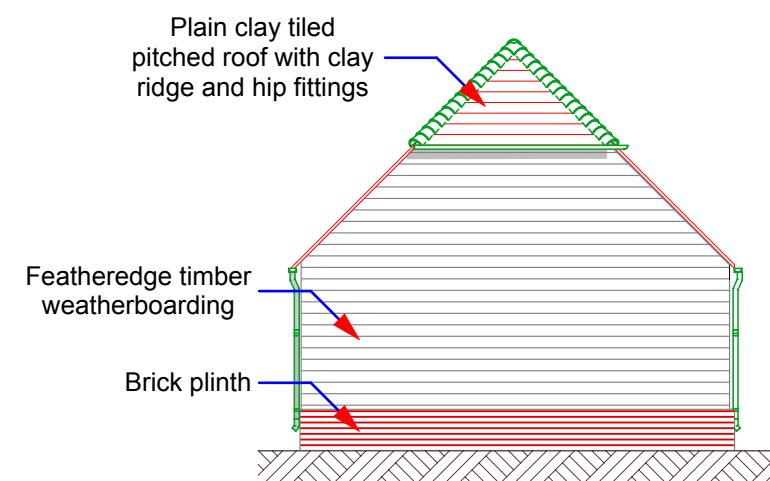


North Elevation

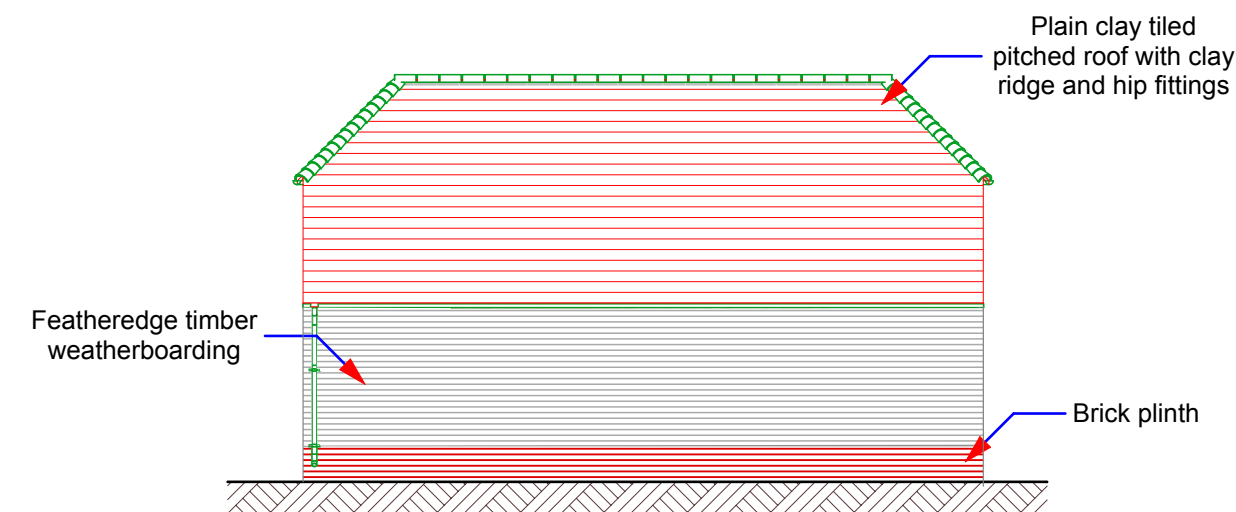

East (Rear) Elevation

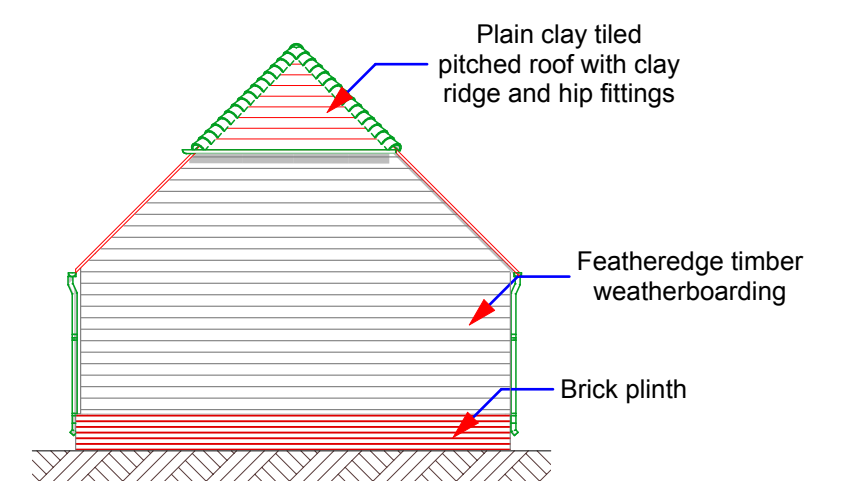

South Elevation

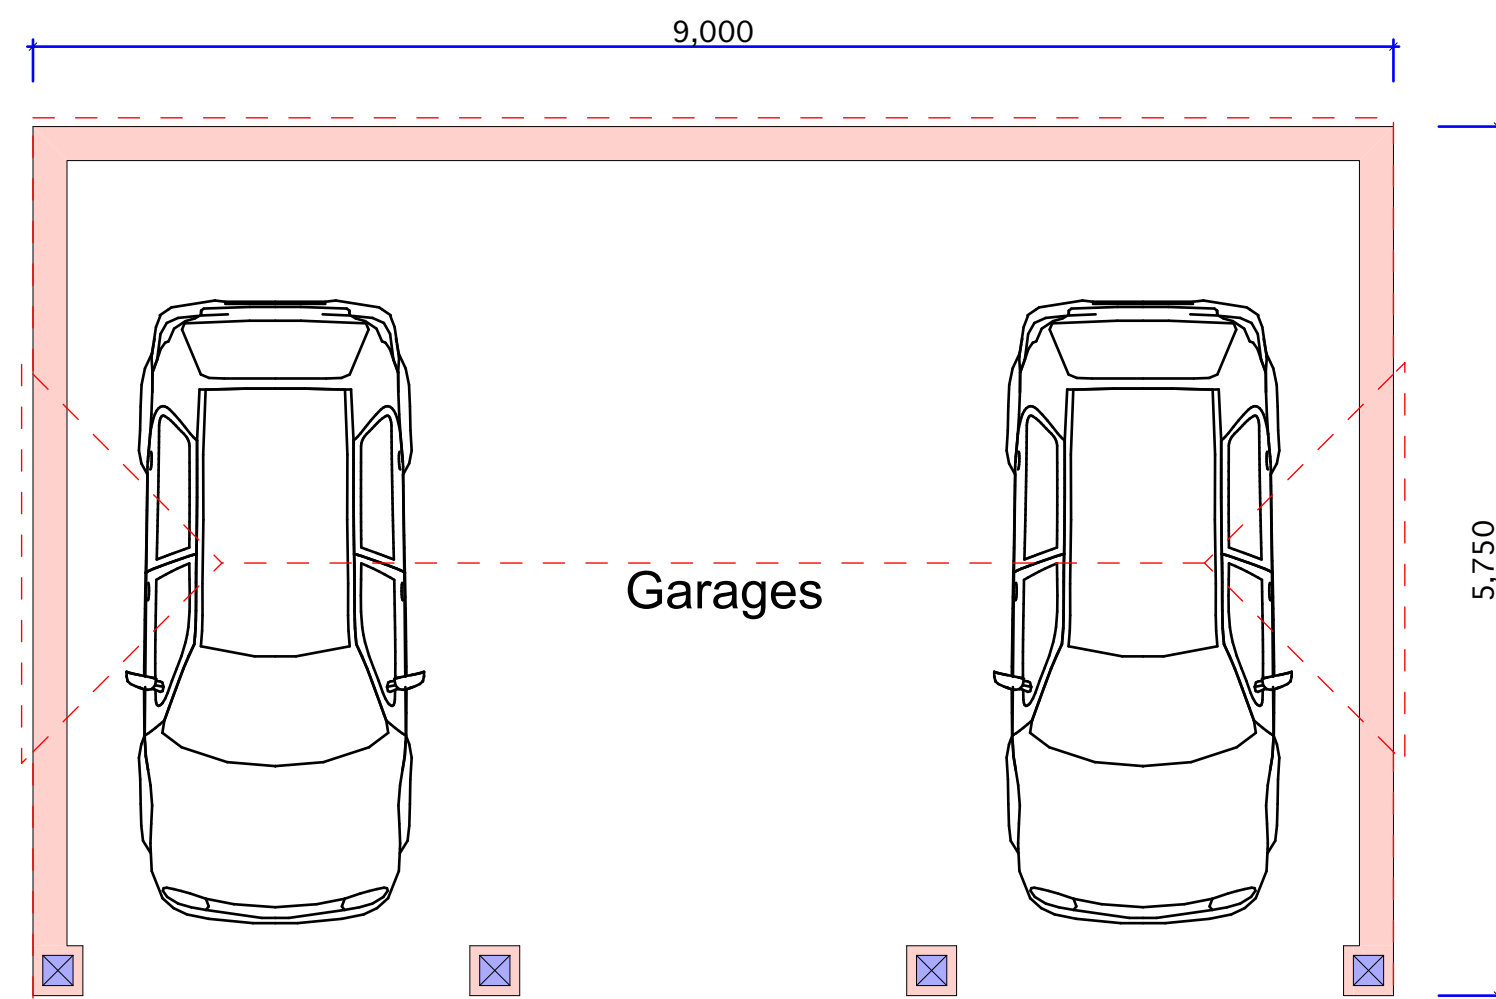

Perspective from the Northwest

 ANDREW FULLER ASSOCIATES		
<i>Chartered Surveyors</i>		
Norton Studio, School Lane Arundel, West Sussex BN18 9DR tel: 01903 885444 email: info@a-fuller.co.uk www.andrewfuller.co.uk		
Job Title	The Glebe House	
Client	Mr & Mrs J Harding	
Drawing Name	New Garage	
Drawing Status	Planning	
Drawn by	DF	Date April 14
Checked by		Date
Drawing Scale	1:50 & 1:100 at A2	
Drawing No	Status	Revision
12461/06		