



IF IN DOUBT - ASK


Copyright © 2012 Rural Associates Ltd.
All rights reserved. No part of this drawing may be altered, traced, copied, electronically scanned, or photographed without the consent of Rural Associates Ltd.
Neither may this drawing or part of it be used for any purpose other than for which it was issued without the consent of Rural Associates Ltd.

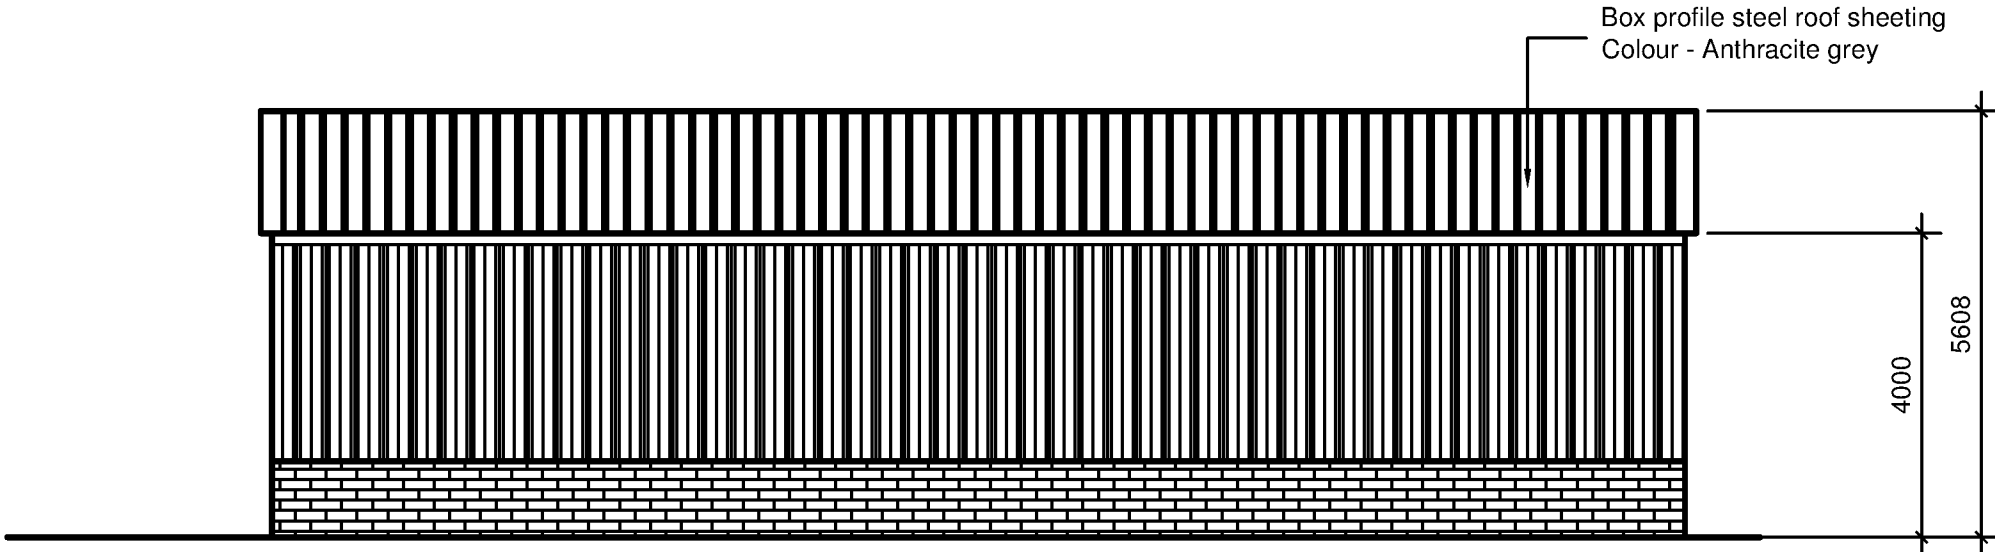


Proposed North West Elevation

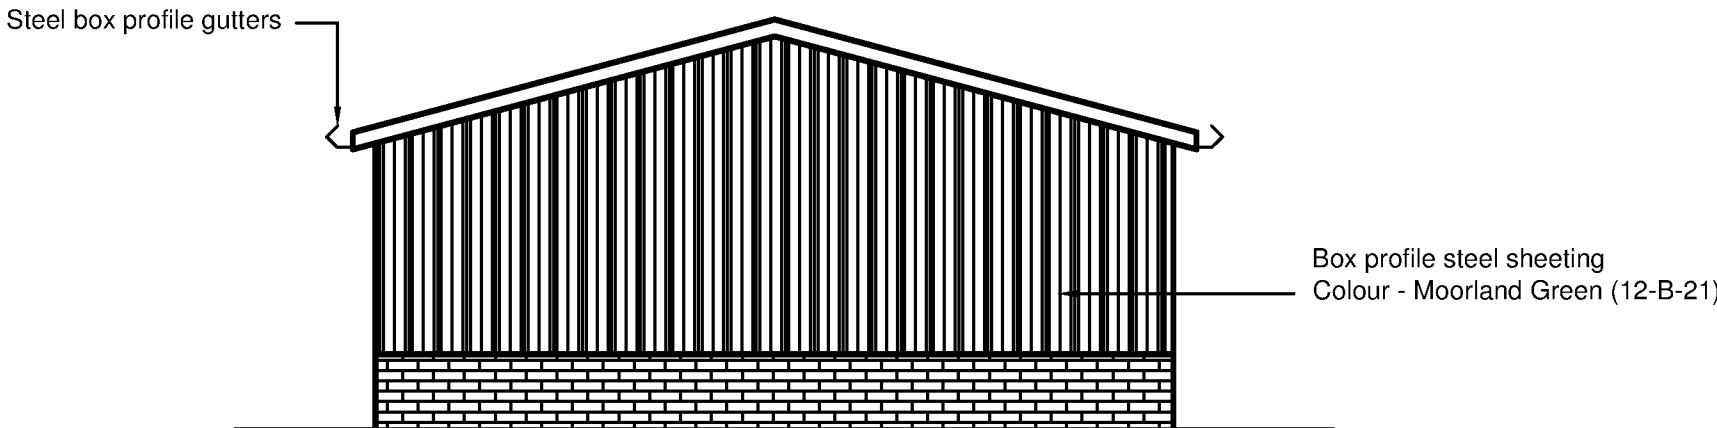


Proposed North East Elevation

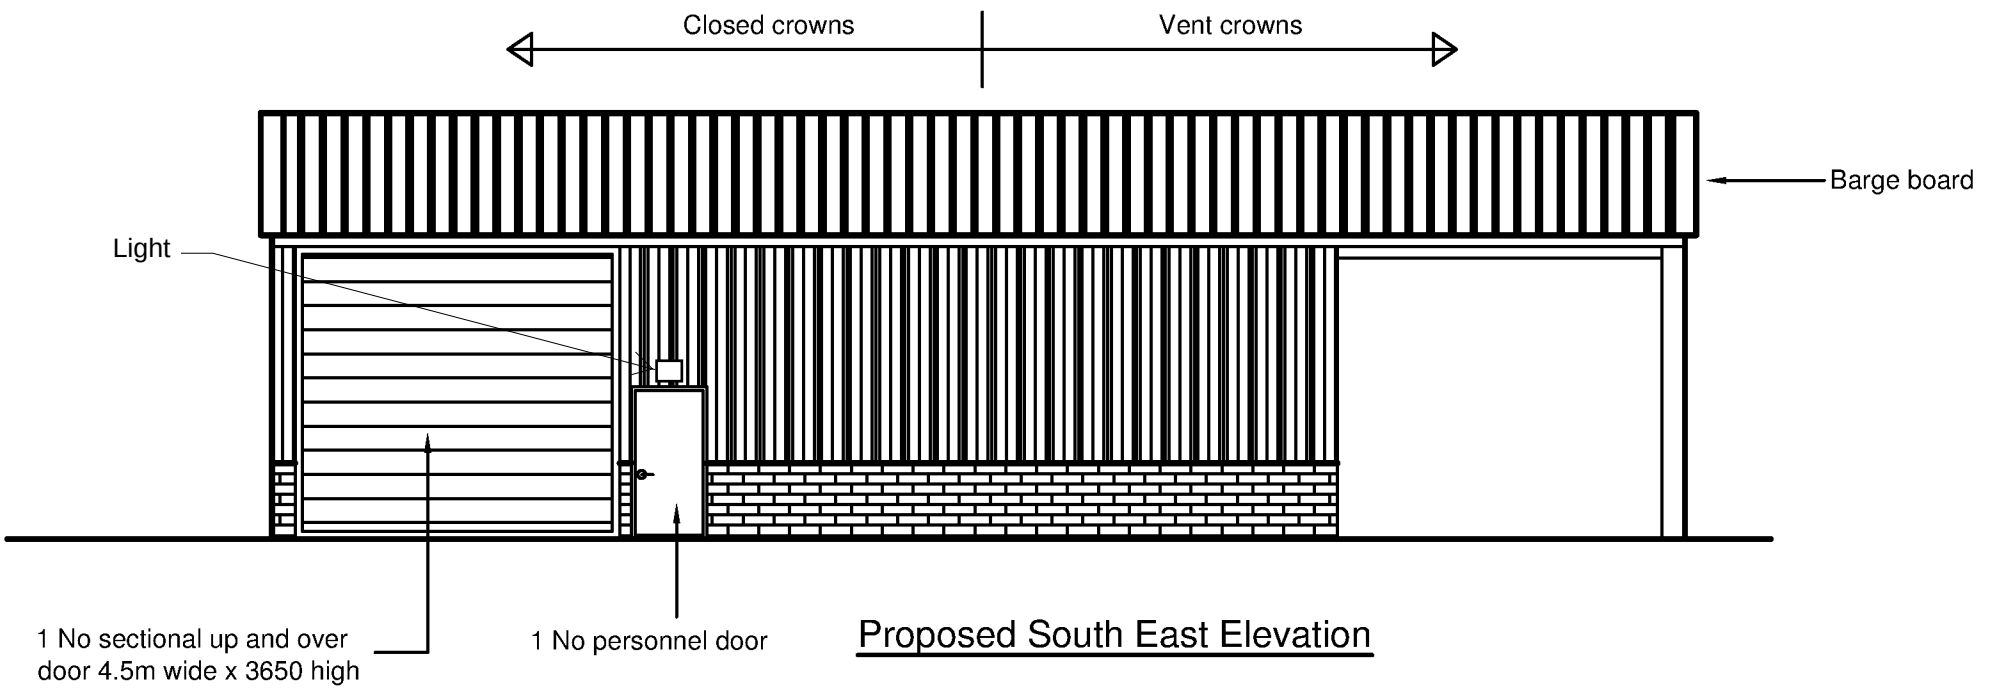

Proposed South East Elevation

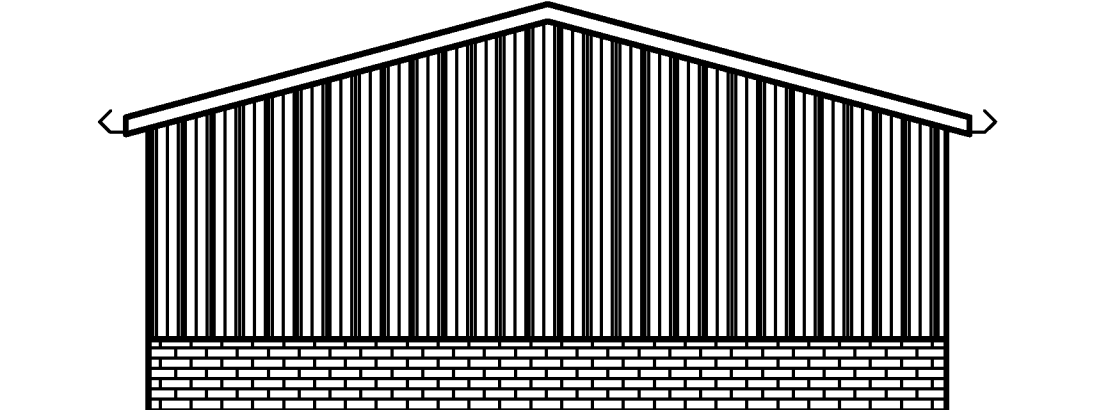

Proposed South West Elevation

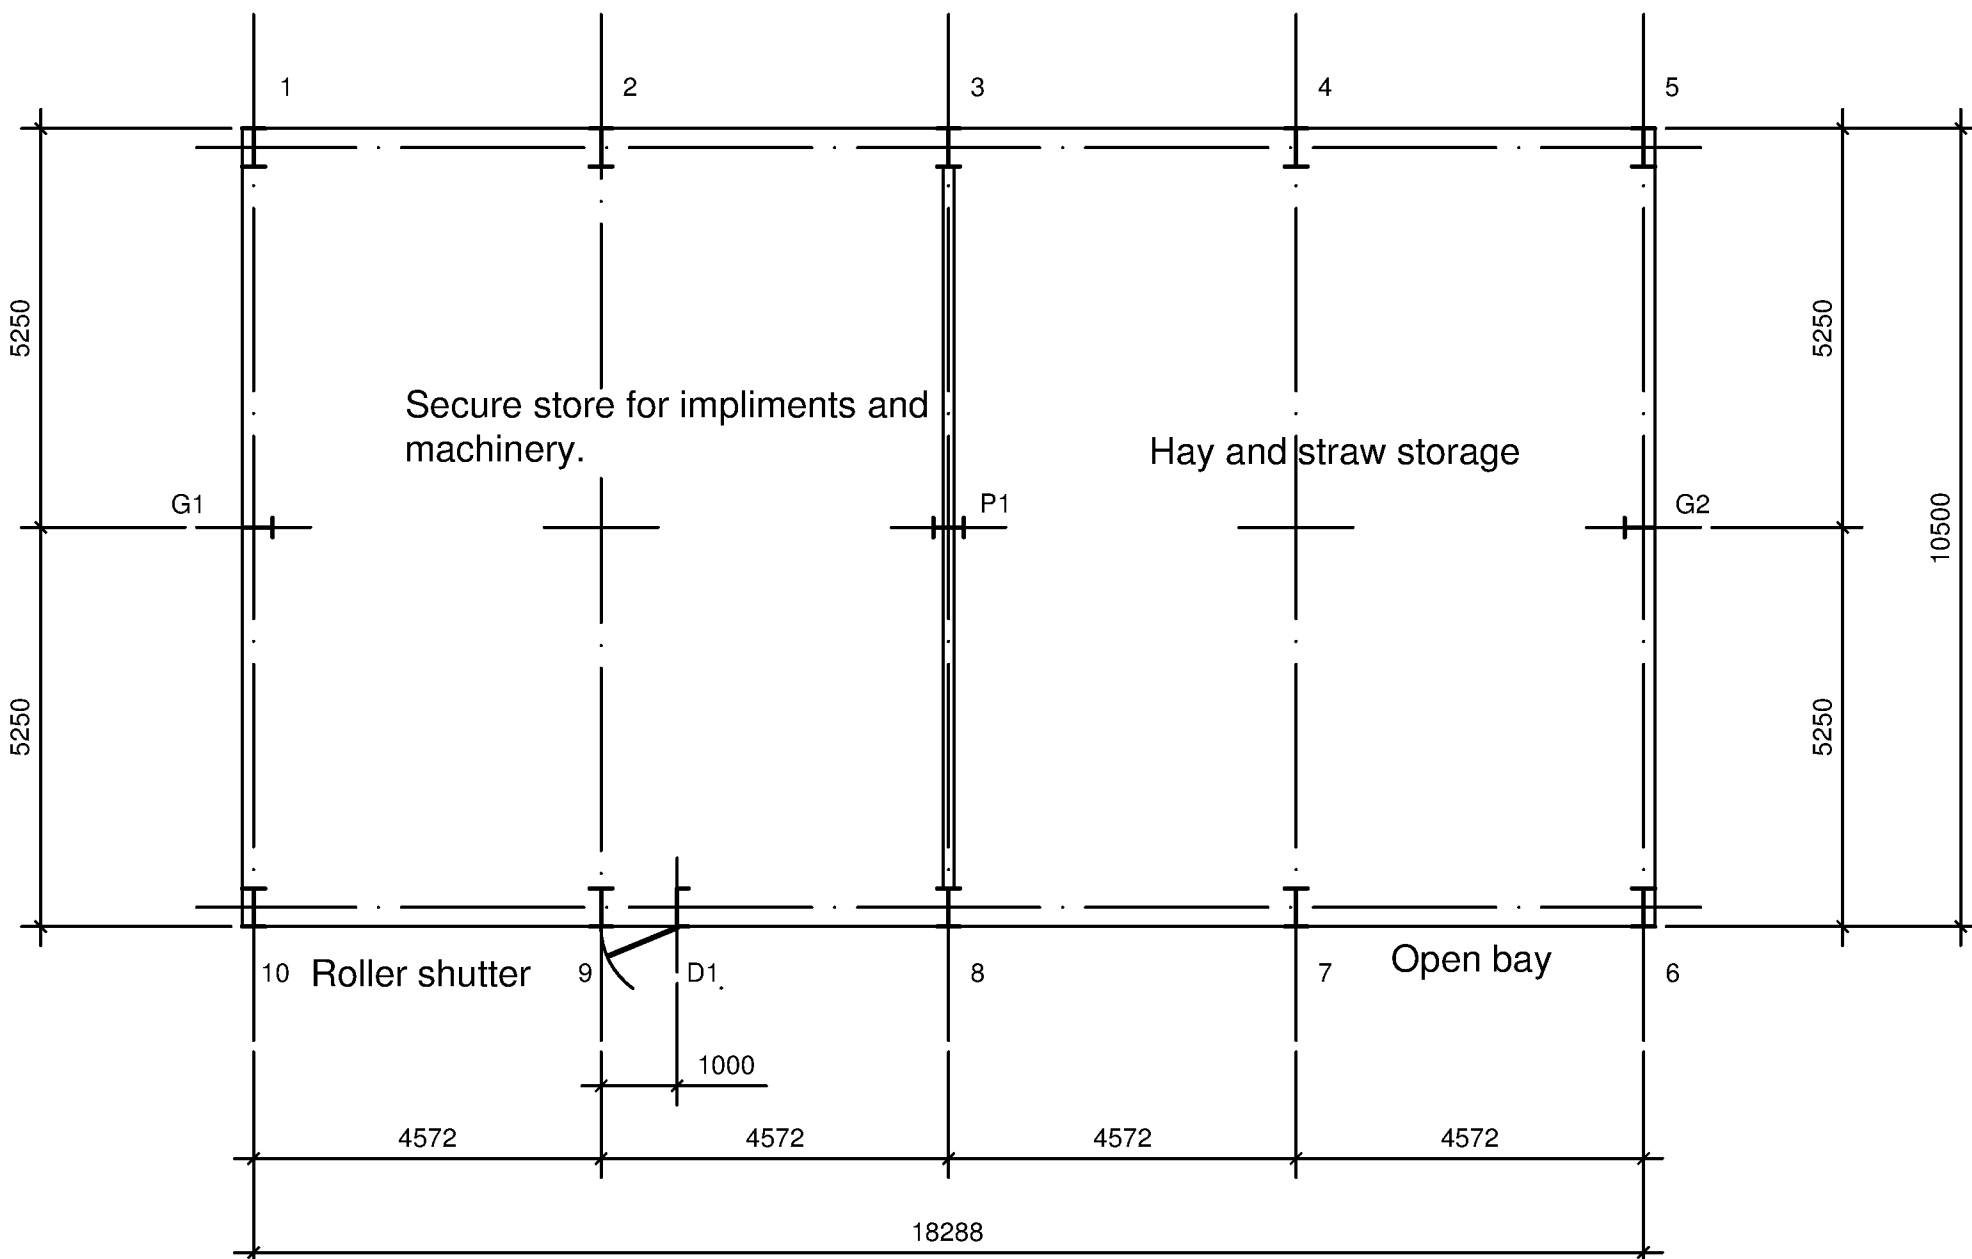

RURAL ASSOCIATES

Planning, Procurement, Project Co-ordination
Agricultural and Rural
Yapton Lodge, North End Road
Yapton, Nr Arundel
West Sussex, BN18 0DT
Tel 01243 555420 Fax 01243 555421 Mobile 07850 514093
E-mail ruralass@yaptonlodge.co.uk

CLIENT Deborah Osborne
Blackmill Cottage
Blackmill Lane
Norton
Chichester
PO18 0JU

DRAWING **General purpose farm machinery and
hay storage building at Fairmeads Farm**
Binsted Lane
Binsted
Arundel
BN18 0LQ

[illegible]

SCALE
1 : 100 on A1

DRAWN
M.T.

DATE
31-10-17

DRAWING No.

RA / 674 / 100 D