
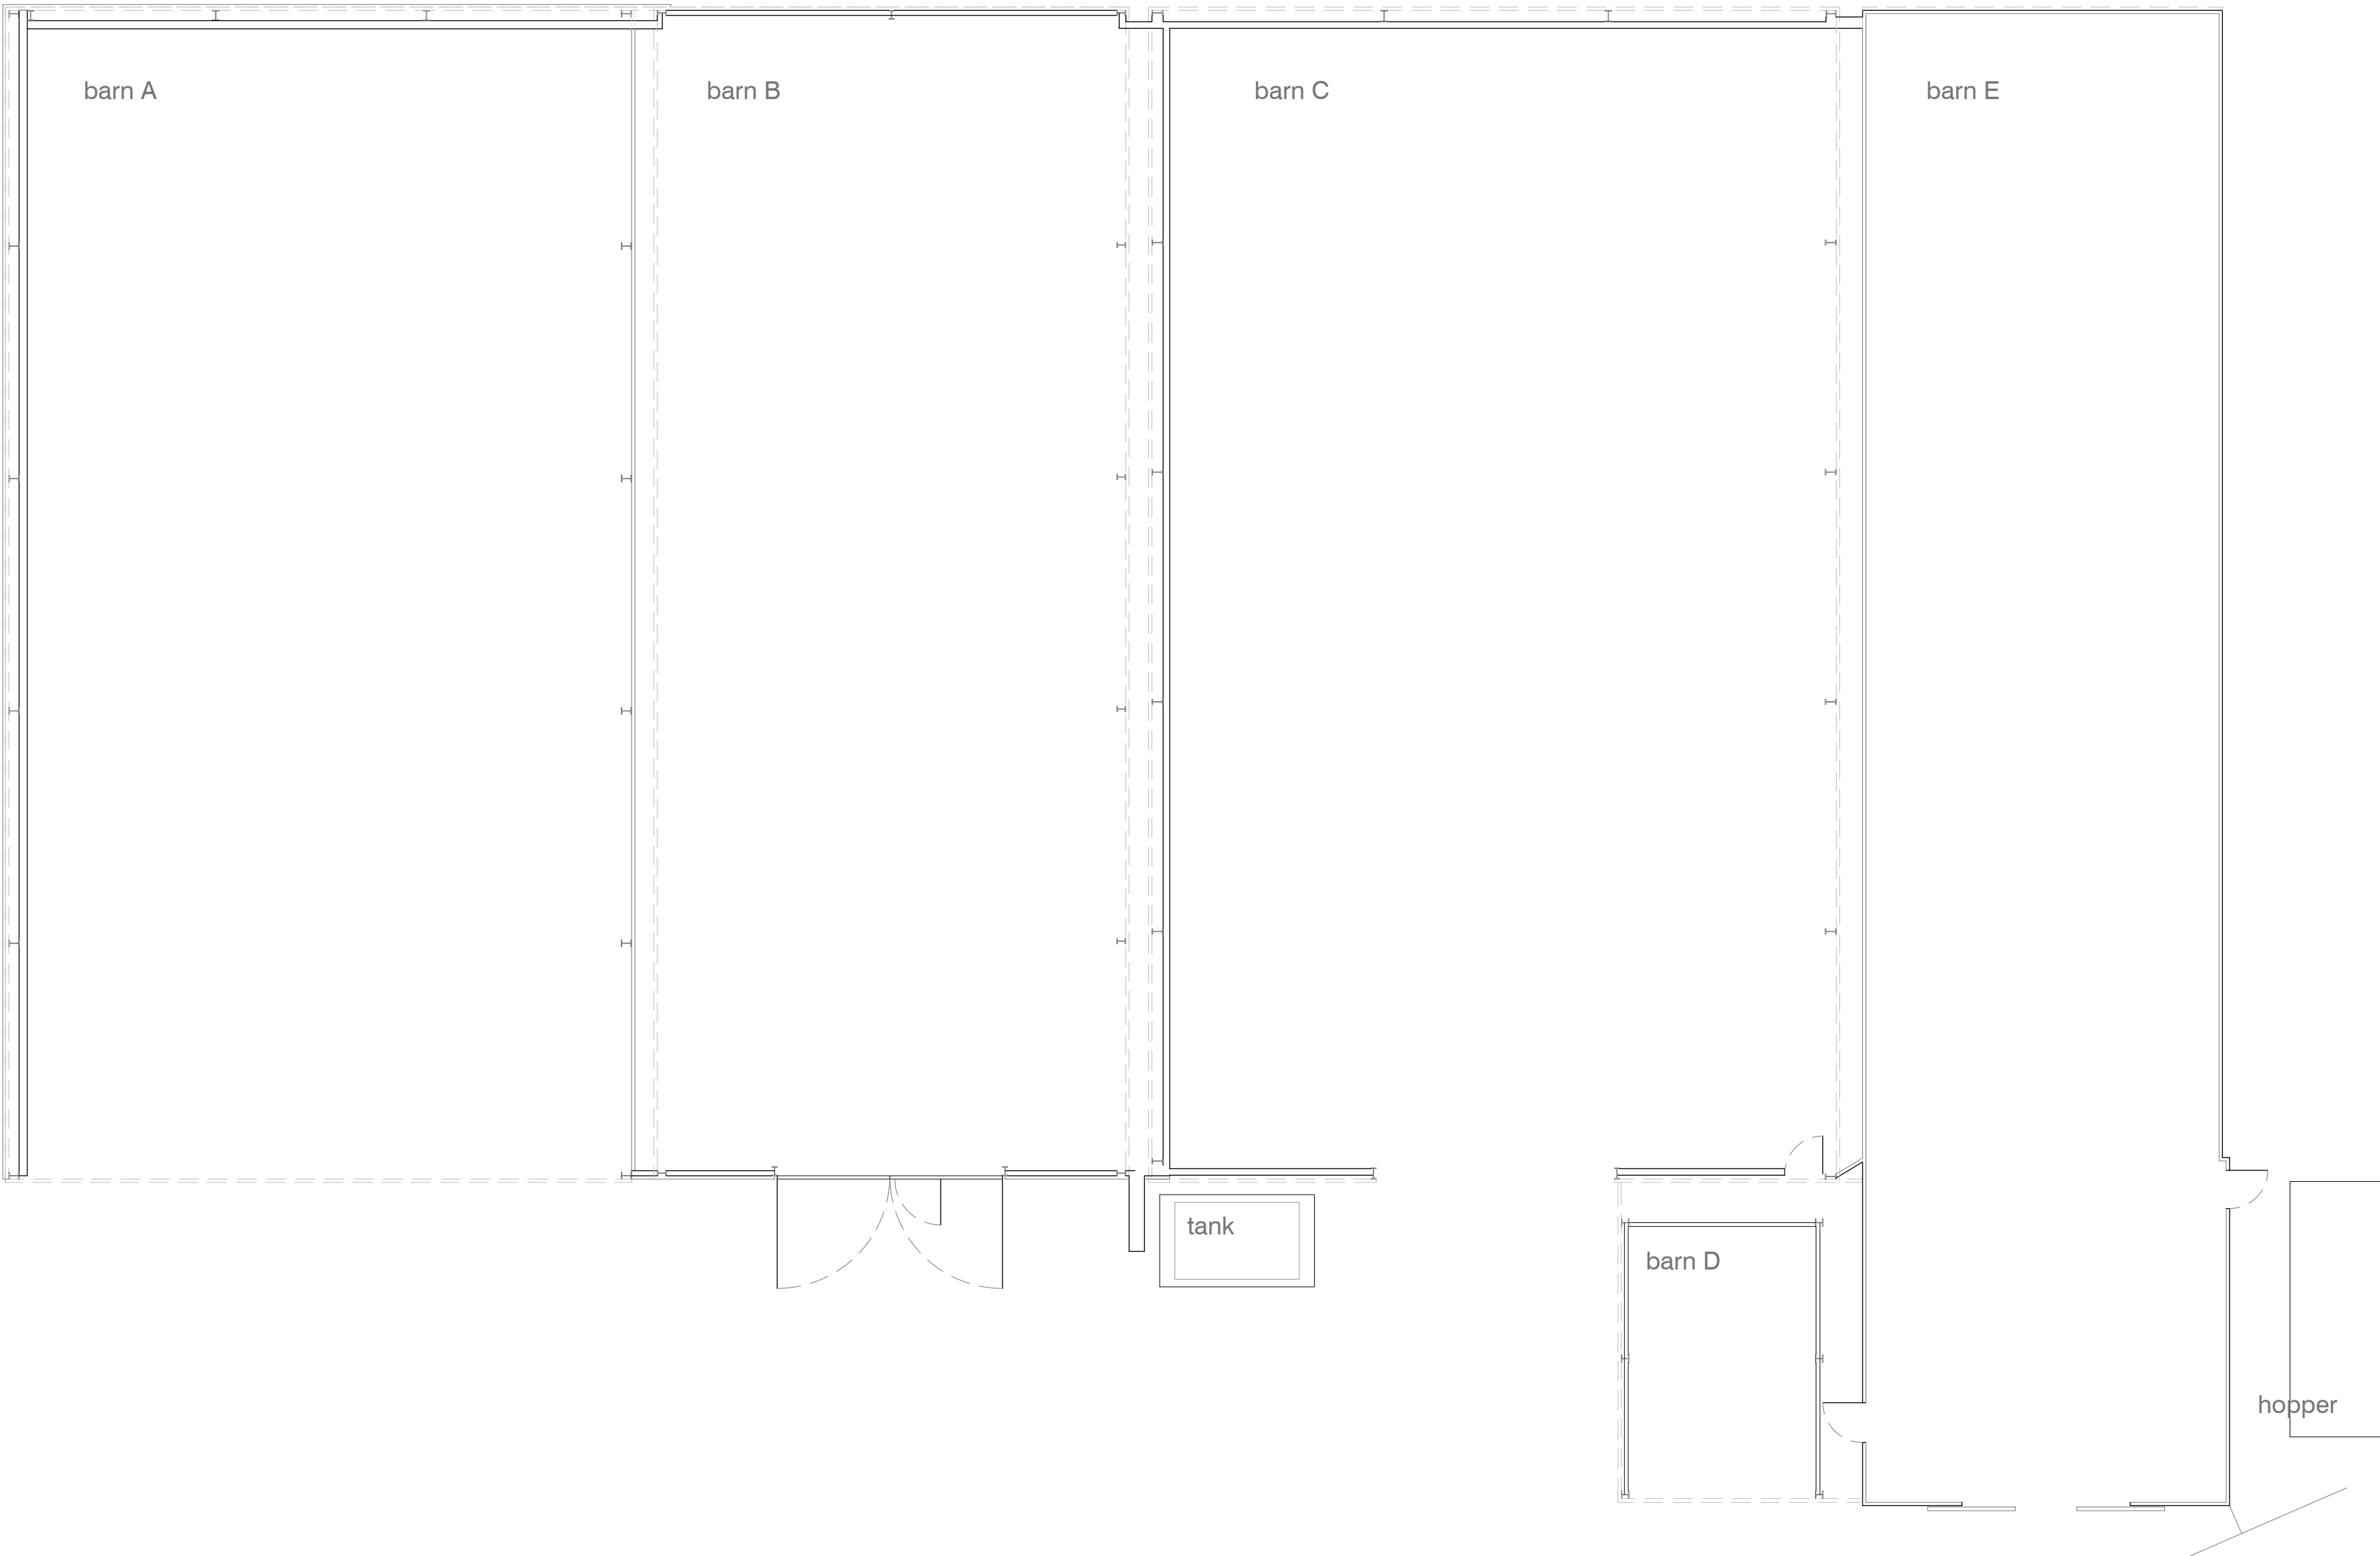


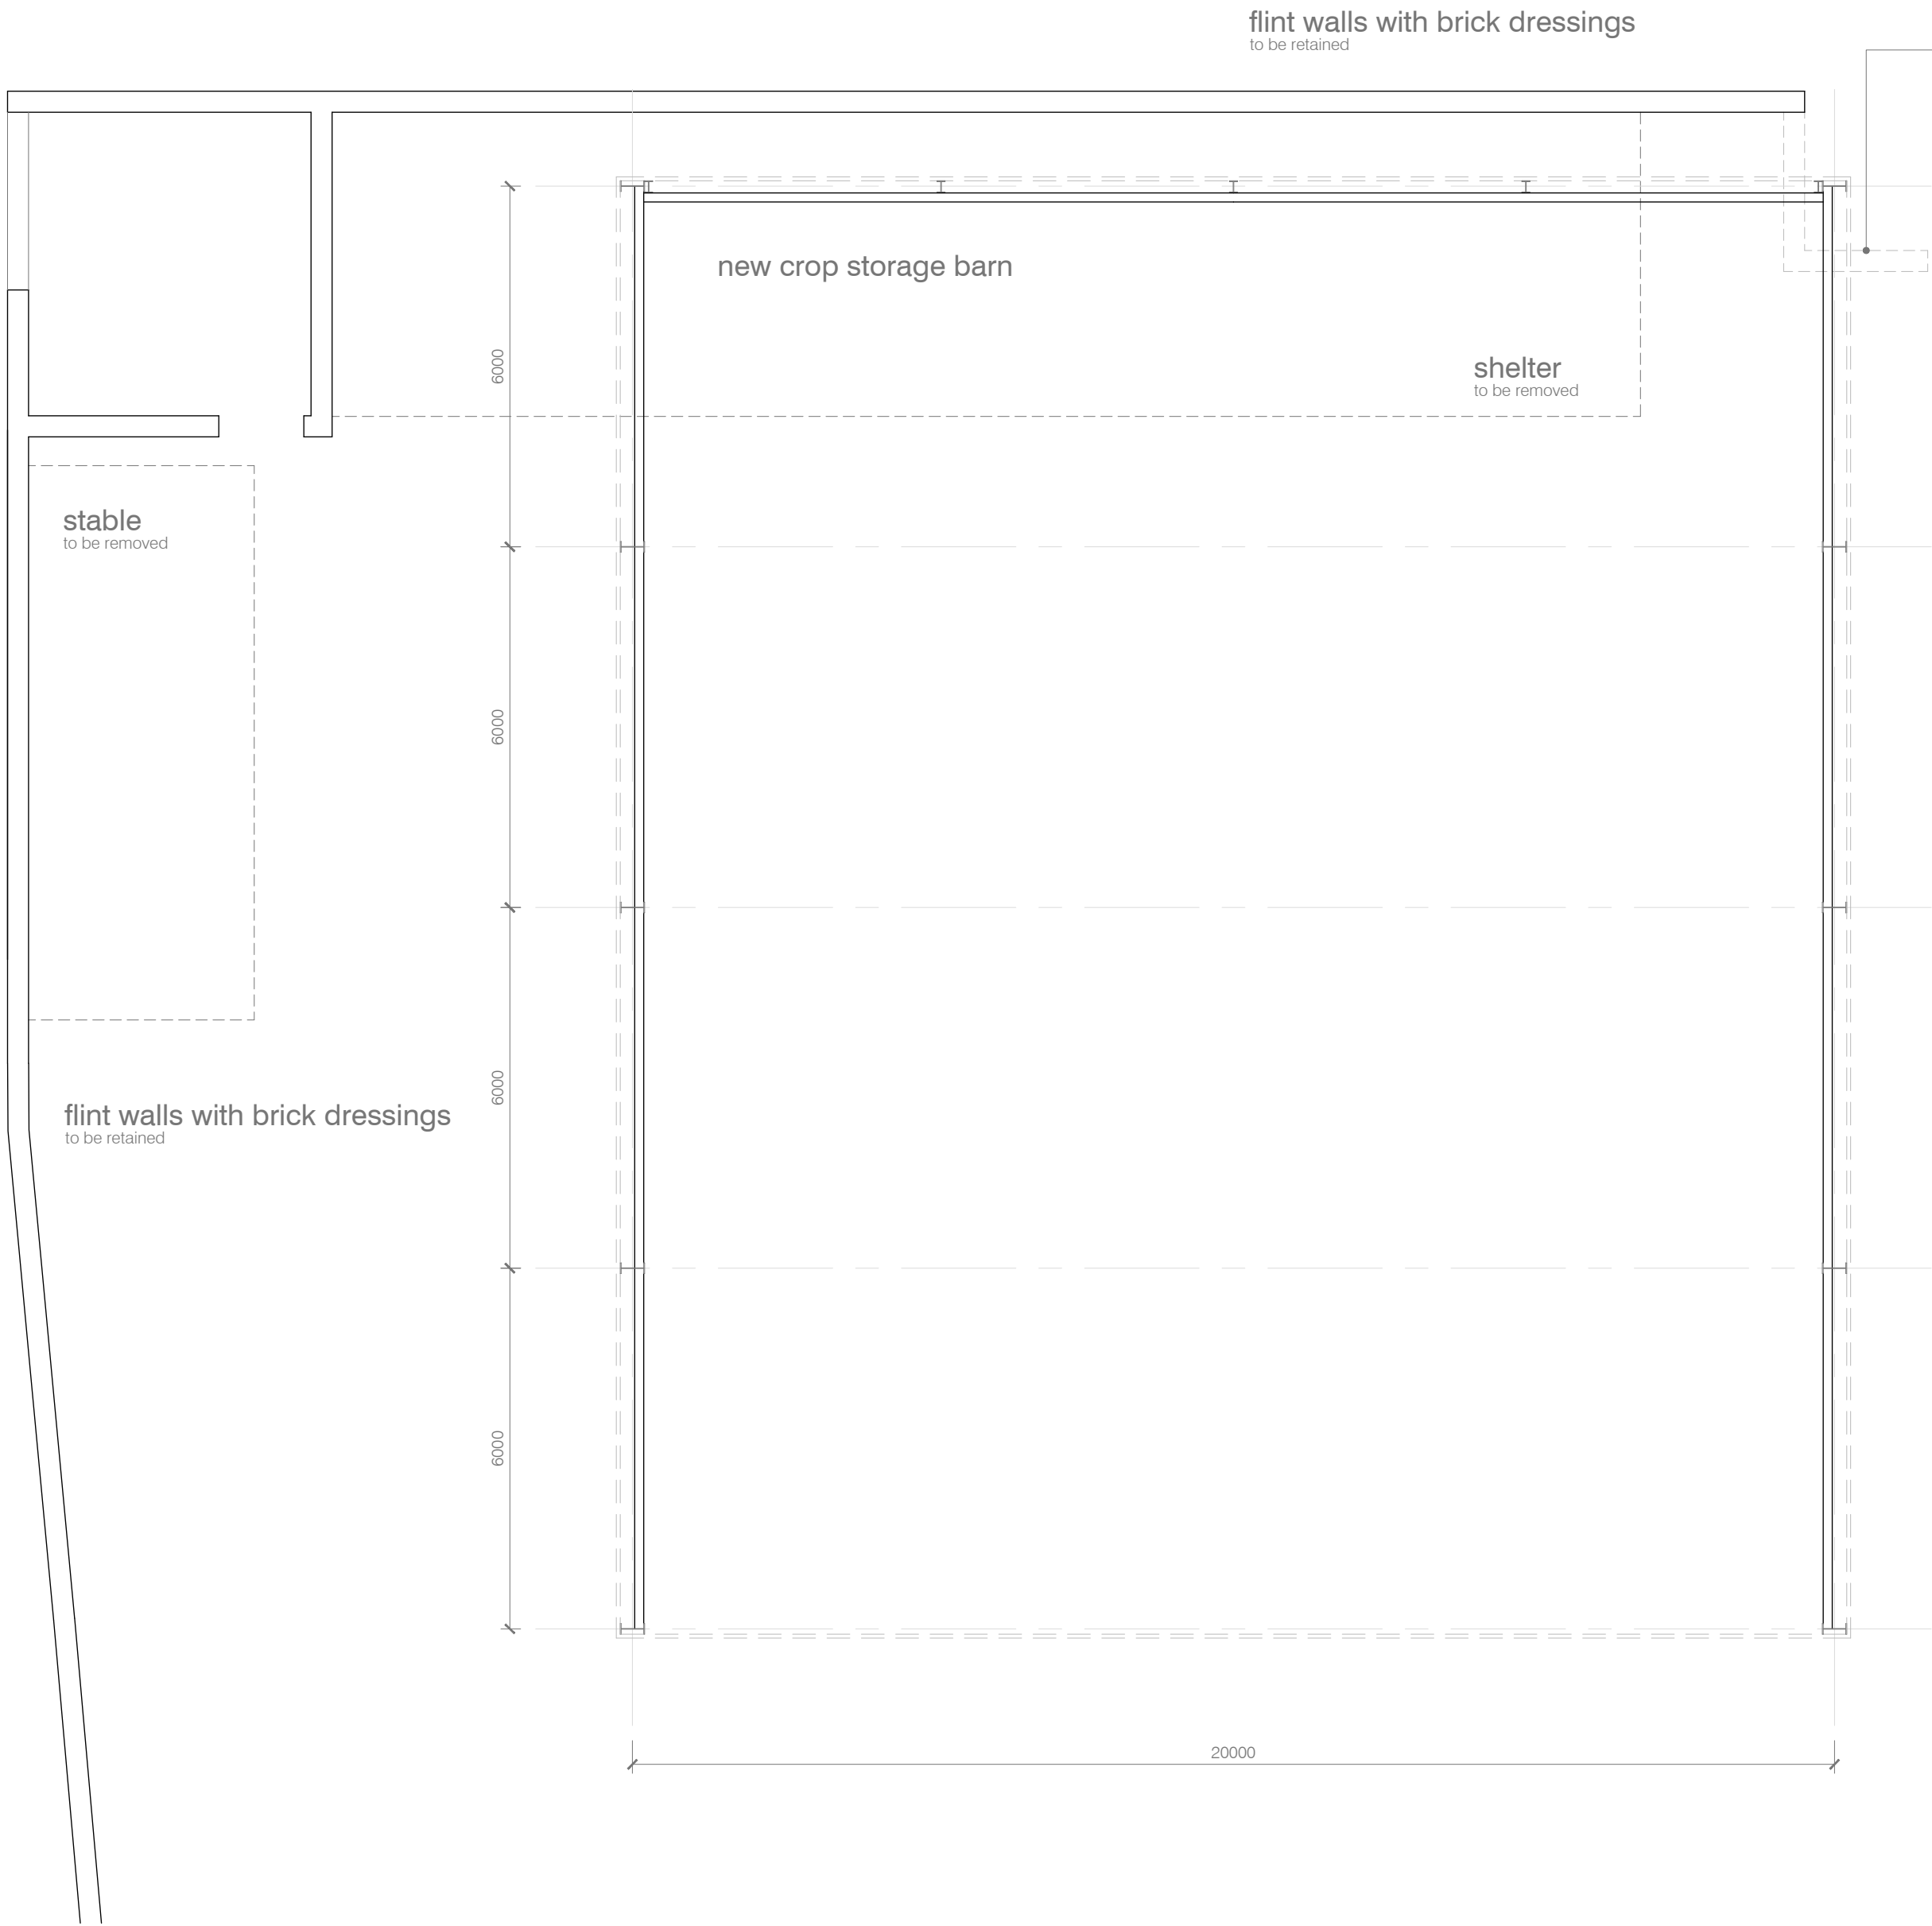

Notes:

Permission is granted to scale from this drawing for the purpose of Local Authority Planning Approval only. In all other cases DO NOT scale from this drawing. Please contact this office for any additional information required.

Contractors, Sub-Contractors and Suppliers are to check all relevant dimensions, levels and details of the site and any existing buildings before commencing any shop drawings or building work. Any discrepancies should be reported to this office.

This drawing must be read in conjunction with all related drawings and documents relevant to this project, including those prepared by appointed consultants, specialists and sub-contractors etc.

This drawing is the copyright of **RDV a Design**.

Revisions

Ground Floor Plan: Scale 1:100



RDV a Design
9 Oak End | Arundel | West Sussex
Tel: 01903 884013

Address
Lower Farm Grain Store
Yapton Road Walberton
West Sussex

project
Additional Crop Storage Barn
And Associated Works

drawing
Ground Floor Plan
As Proposed

-

scale 1:100 @ A1 date February 2022

job no. 21233 drawing no. 02.02 rev -