



SCALE 1:1250

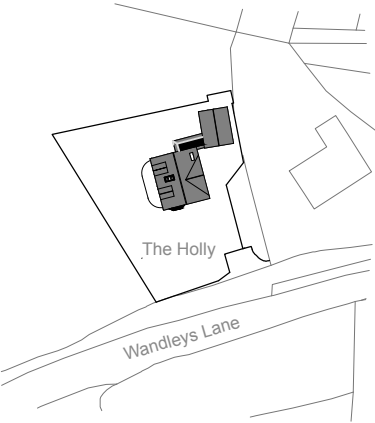

SCALE 1:500

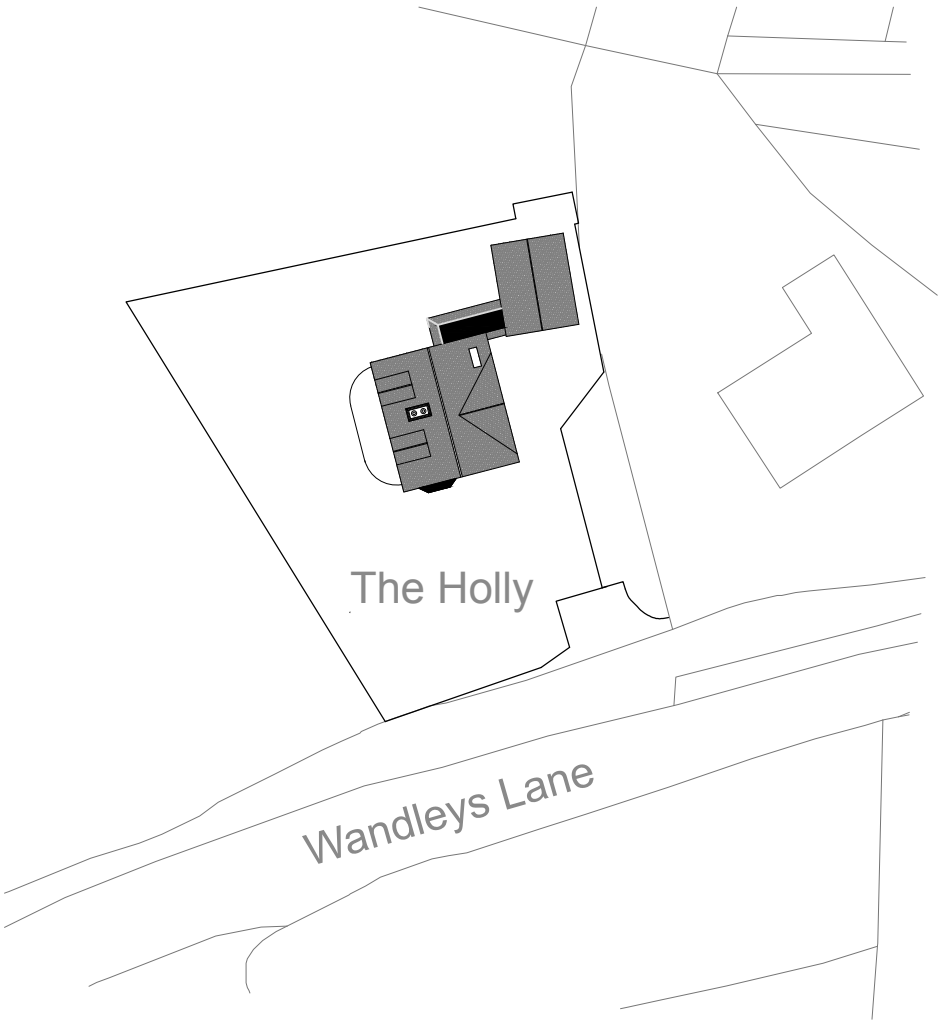

© jbarchitecture, all rights reserved.
Use figured dimensions only.
All dimensions are to be checked on site before
any work is carried out. Please contact the
Architect immediately regarding any
discrepancies discovered on site.

Rev.	Notes	Date
 JB ARCHITECTURE The Bricks, Manor Farm Barns Chichester, West Sussex, PO20 7PL T: 01243 785342 E: admin@jbarch.co.uk W: www.jbarch.co.uk		
Project The Holly, Wandleys Lane, Walberton, Arundel BN18 0QR		
Drawing Existing Site Plans		
Drawn By IC		Scale 1:100 @ A3
Date March 2018		Revision
Drawing No. 20034 - DPA - 101		

SITE PLANS @ A3
EXISTING