



SCALE 1:1250

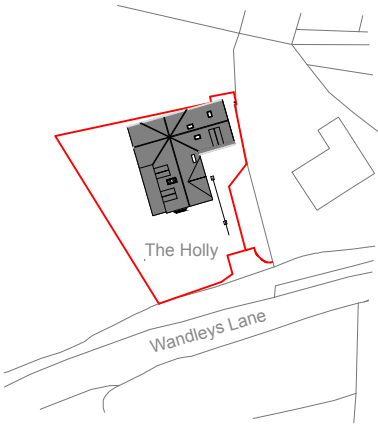

SCALE 1:500

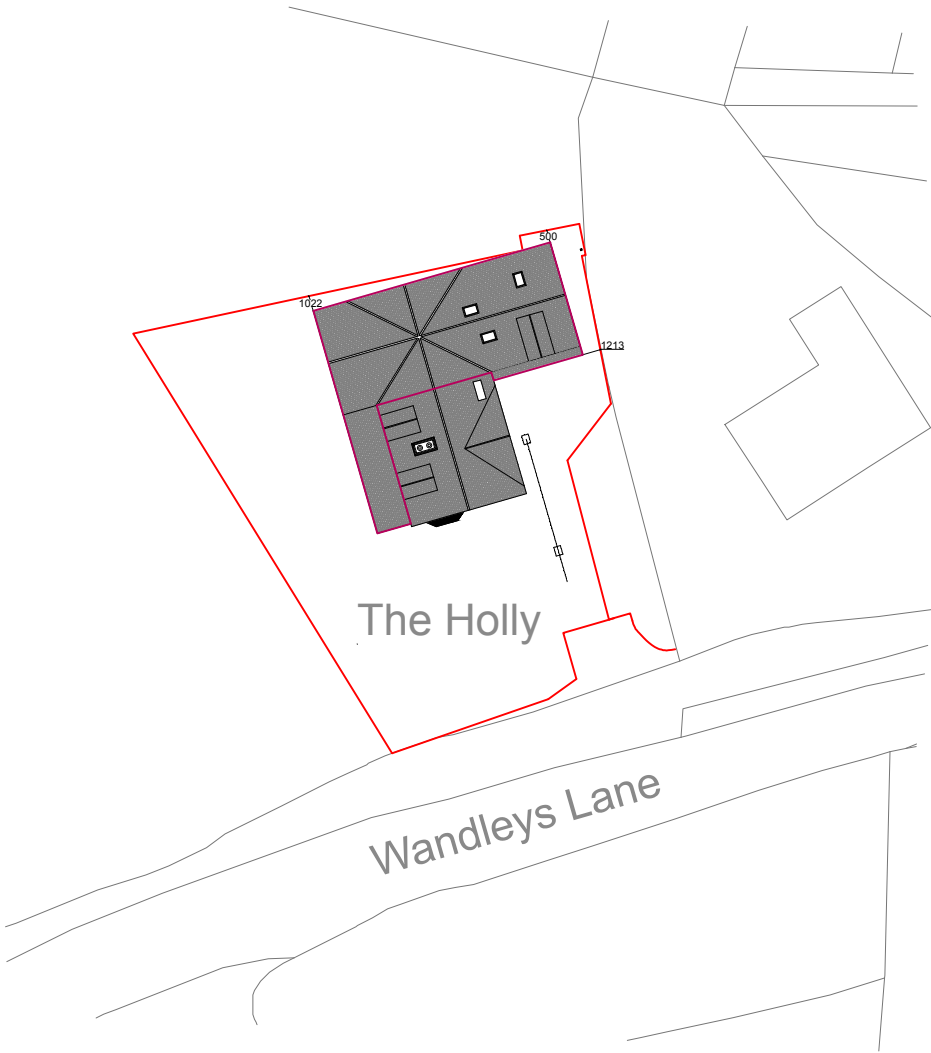

© jbarchitecture, all rights reserved.
Use figured dimensions only.
All dimensions are to be checked on site before
any work is carried out. Please contact the
Architect immediately regarding any
discrepancies discovered on site.

A	Boundary/Dims/Proposed		12.04.18
Rev.	Notes	Date	
jbA JB ARCHITECTURE The Bricks, Manor Farm Barns Chichester, West Sussex, PO20 7PL T: 01243 785342 E: admin@jbarch.co.uk W: www.jbarch.co.uk			
Project The Holly, Wandleys Lane, Walberton, Arundel BN18 0QR			
Drawing Proposed Site Plans			
Drawn By IC		Scale 1:100 @ A3	
Date April 2018		Revision A	
Drawing No. 20034 - DPA - 100			

SITE PLANS @ A3
PROPOSED