




1 0 1 2 3 4 5 6 7 8 9 10 Metres
1:100 Metric Scale

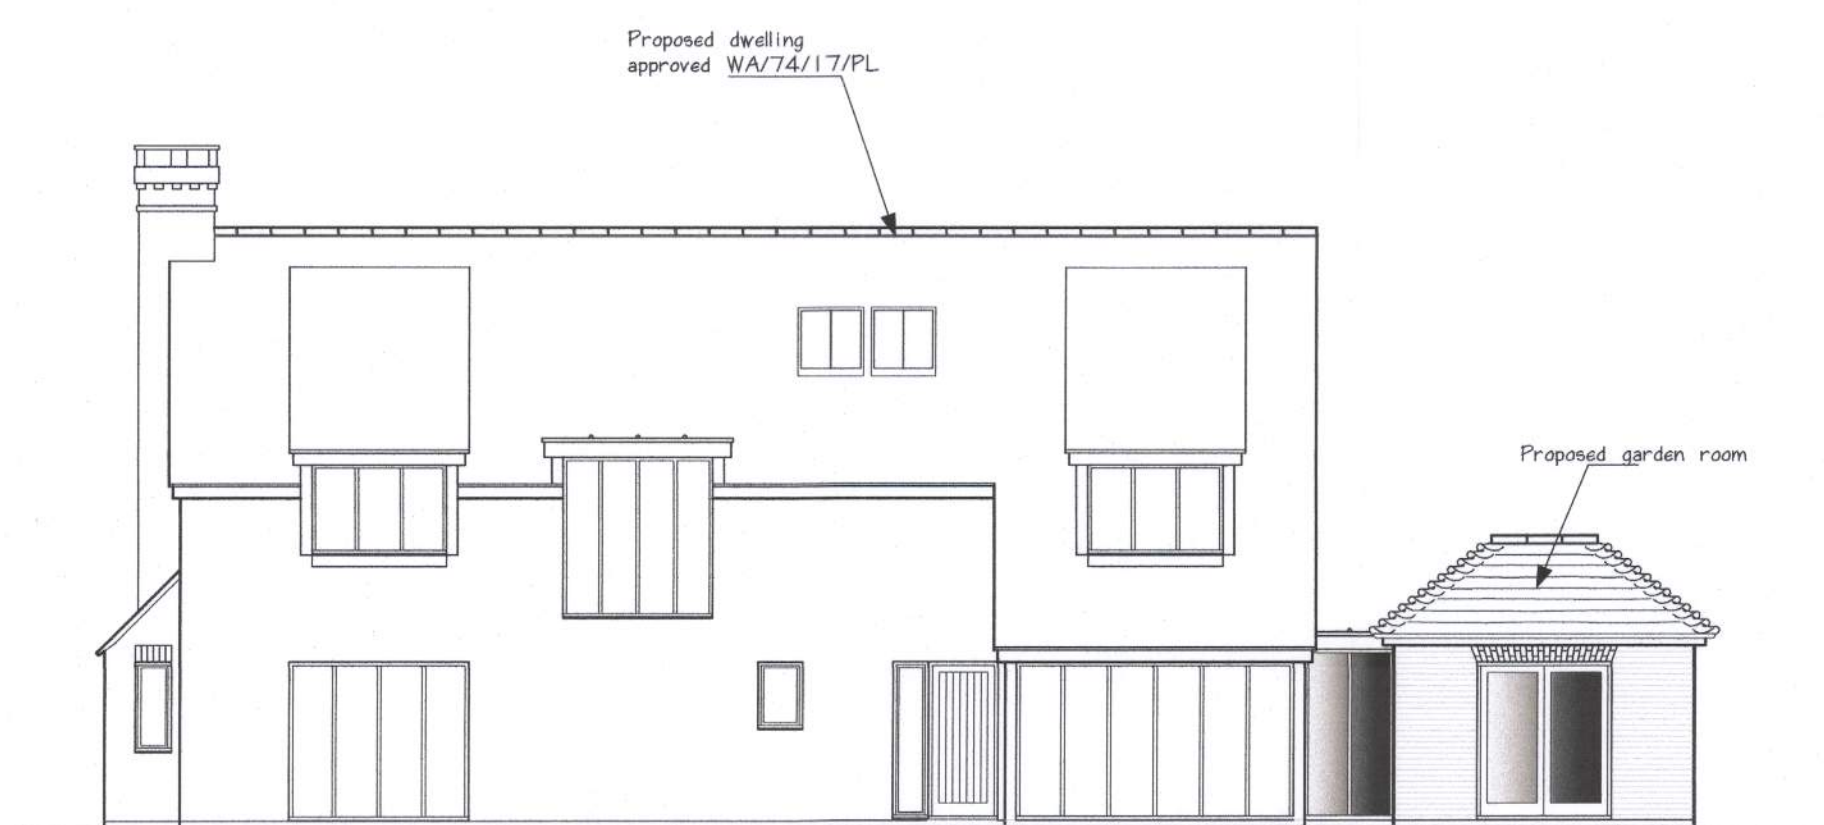

SOUTH WEST ELEVATION 1:100

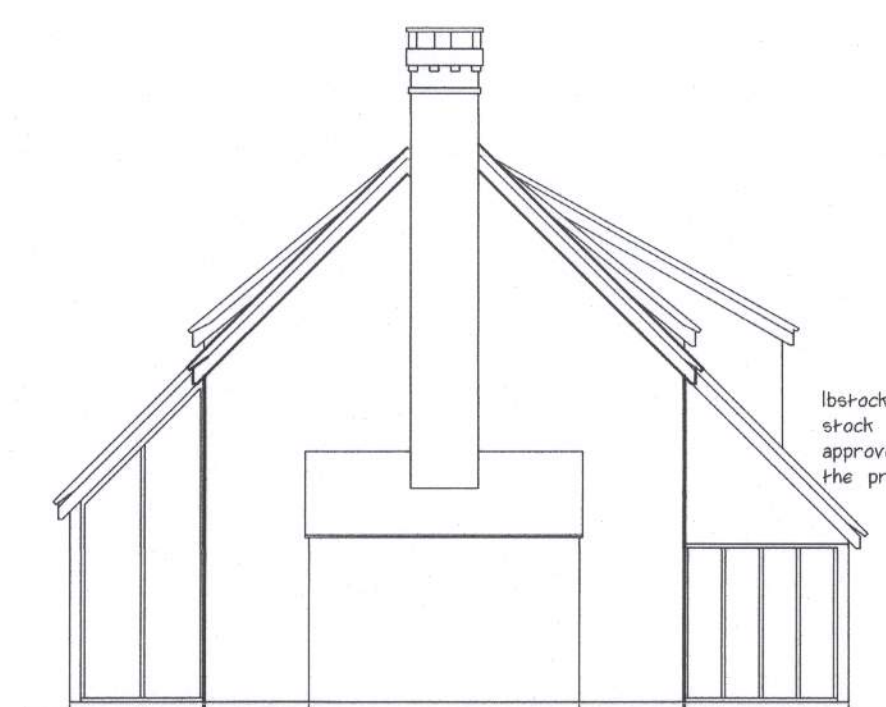


NORTH WEST ELEVATION 1:100

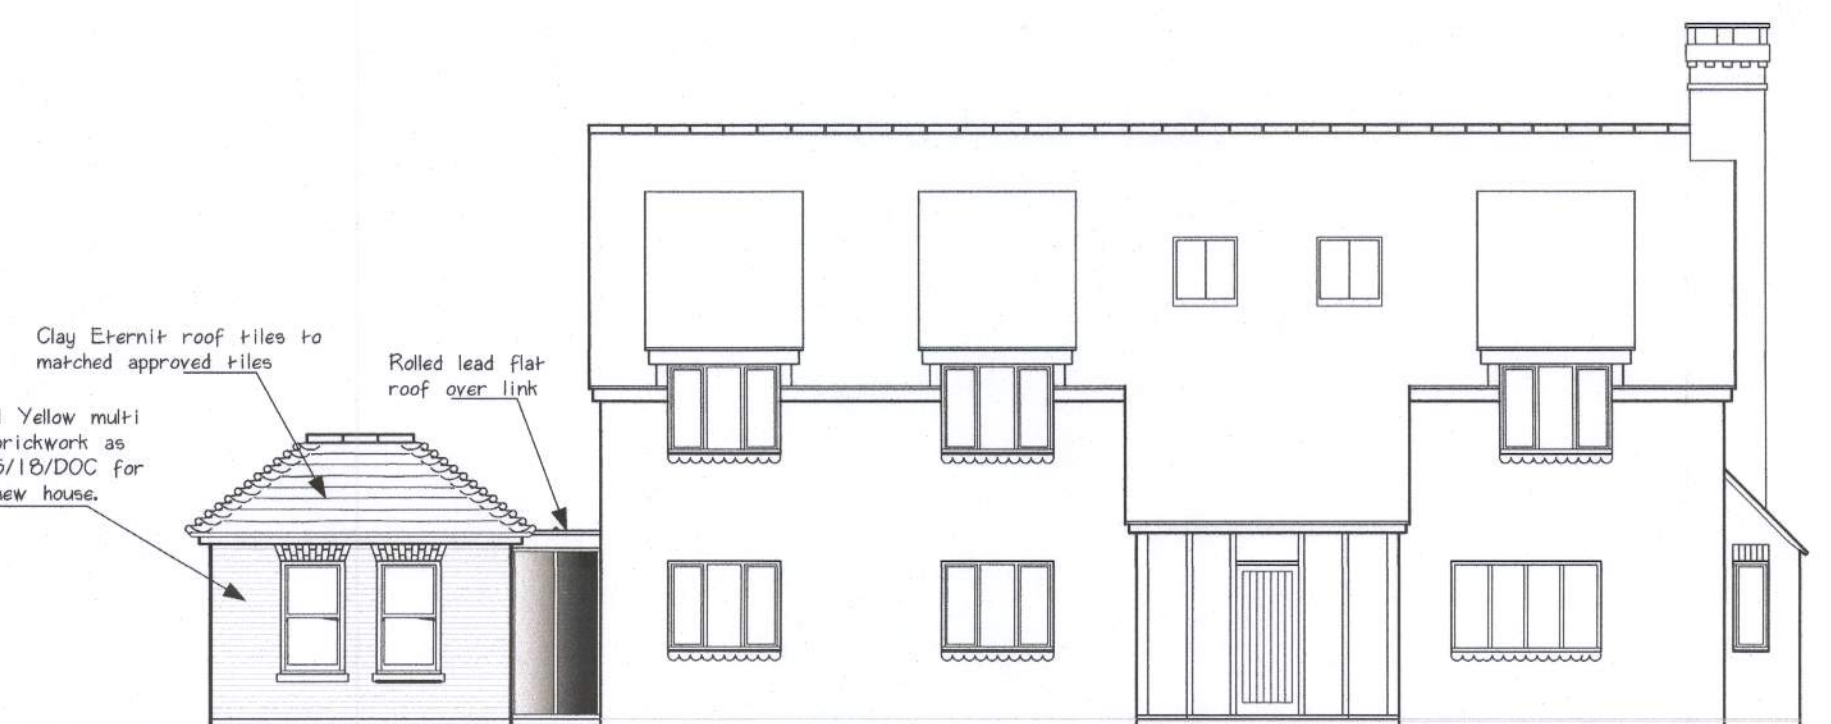

NORTH EAST ELEVATION 1:100




SOUTH EAST ELEVATION 1:100

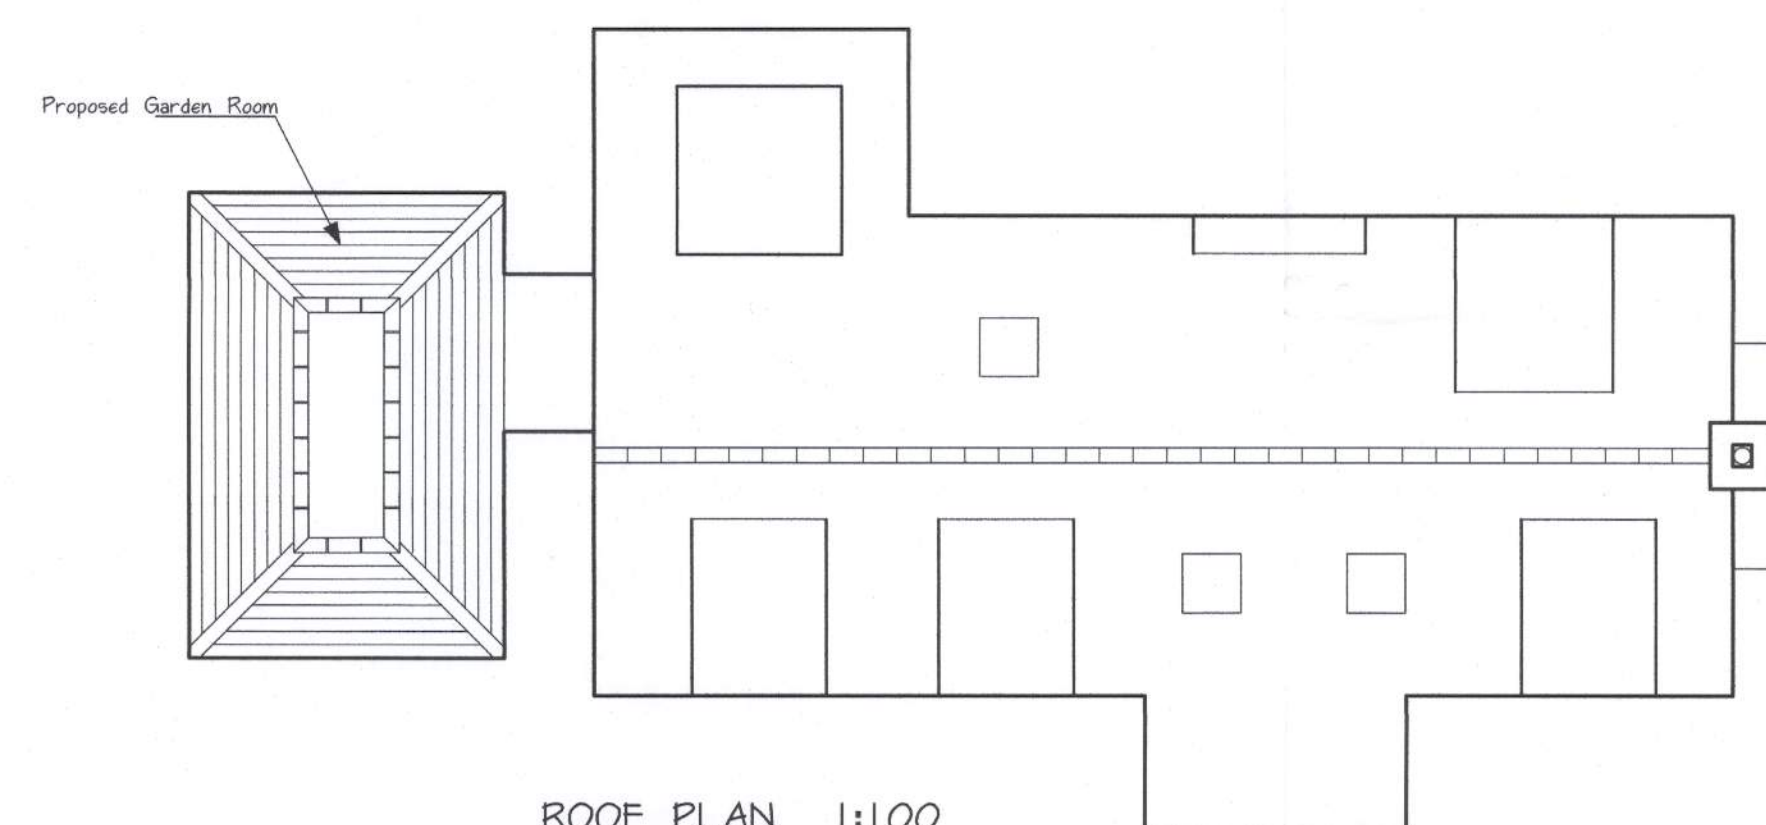


ROOF PLAN 1:100

NOTES

- Materials to be as per Condition 3 of WA/6/18/DOC approved 19/2/2018.
- Hard and soft landscaping to be as per Condition 3 of WA/6/18/DOC approved 19/2/2018.

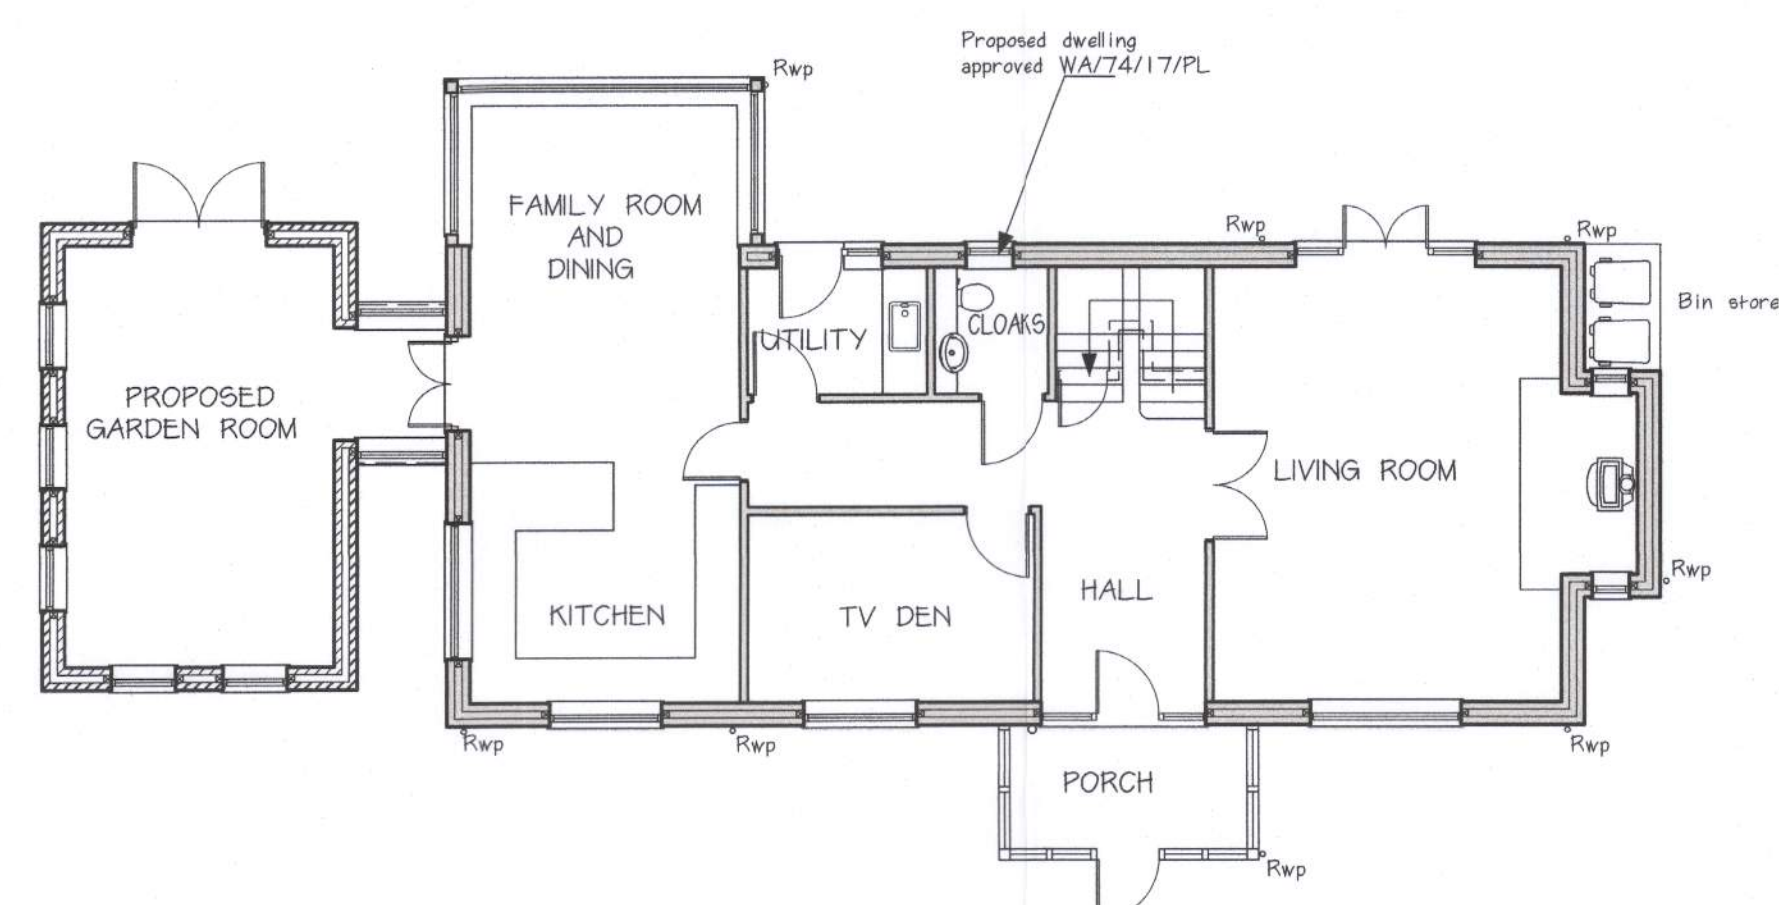

GROUND FLOOR PLAN 1:100

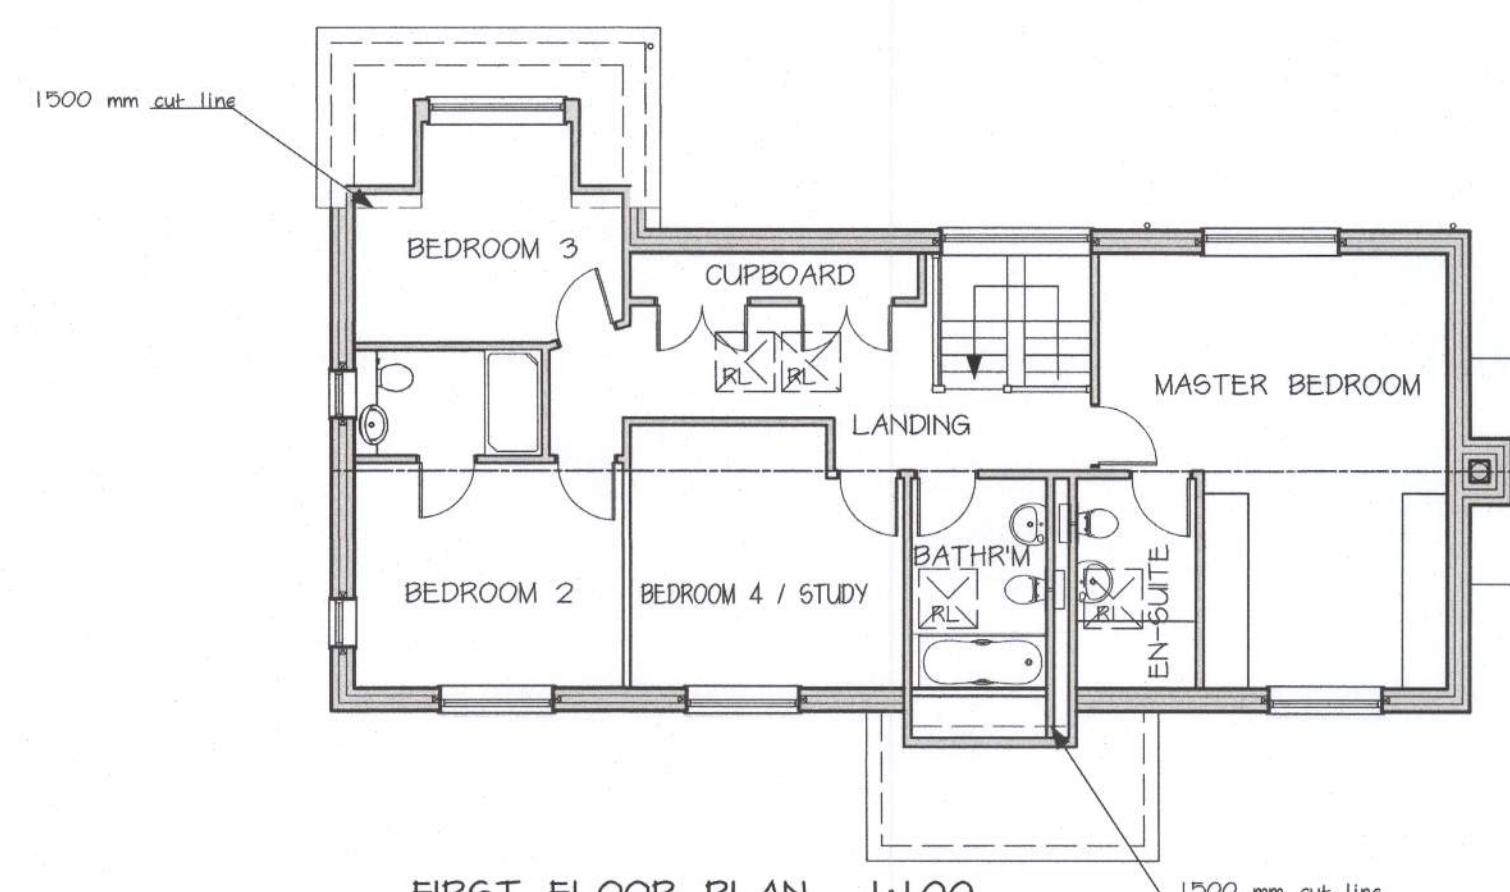

FIRST FLOOR PLAN 1:100

1 0 1 2 3 4 5 6 7 8 9 10 Metres
1:100 Scale

TITLE
PROPOSED GARDEN ROOM,
CHURCH FARM BUNGALOWS, CHURCH
FARM, BINSTED LANE, BINSTED,
WEST SUSSEX. BN18 0LN

CLIENT
S.A. CONSTRUCTION CO LTD

SCALES
1:100

A1 SHEET SIZE

DRAWING No.
2129/02

DATE
MARCH 2018

 **Michael Hemmings**
BUILDING DESIGN

8 ALFOLD BUSINESS CENTRE
LOXWOOD ROAD
ALFOLD
SURREY GU6 8HP
Tel: Loxwood (01403) 752029