




1 0 1 2 3 4 5 6 7 8 9 10 Metres
1:100 Metric Scale

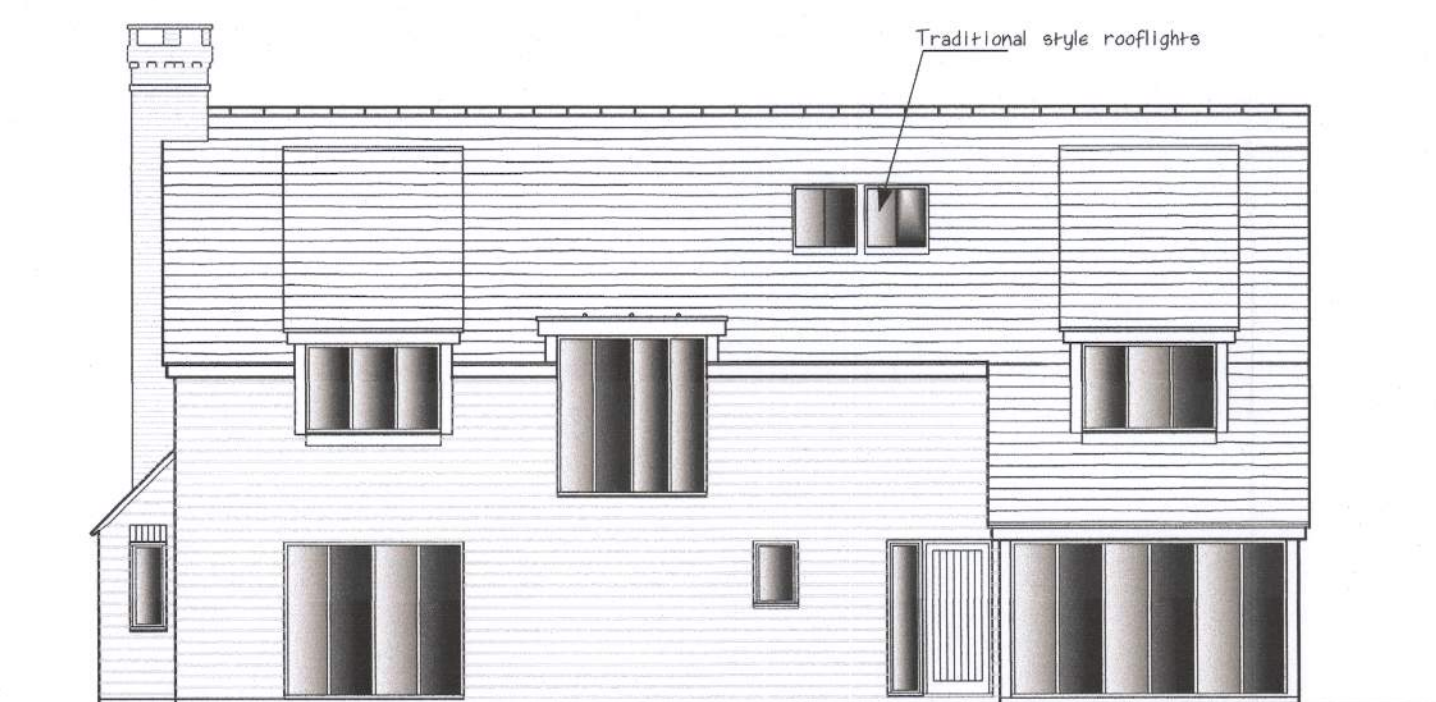


SOUTH WEST ELEVATION 1:100

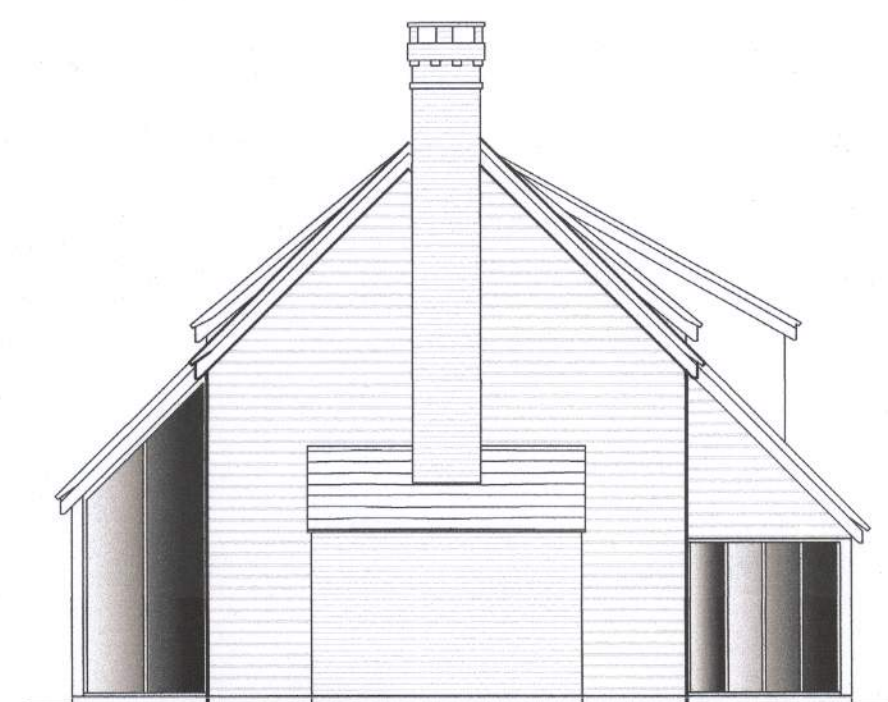


NORTH WEST ELEVATION 1:100

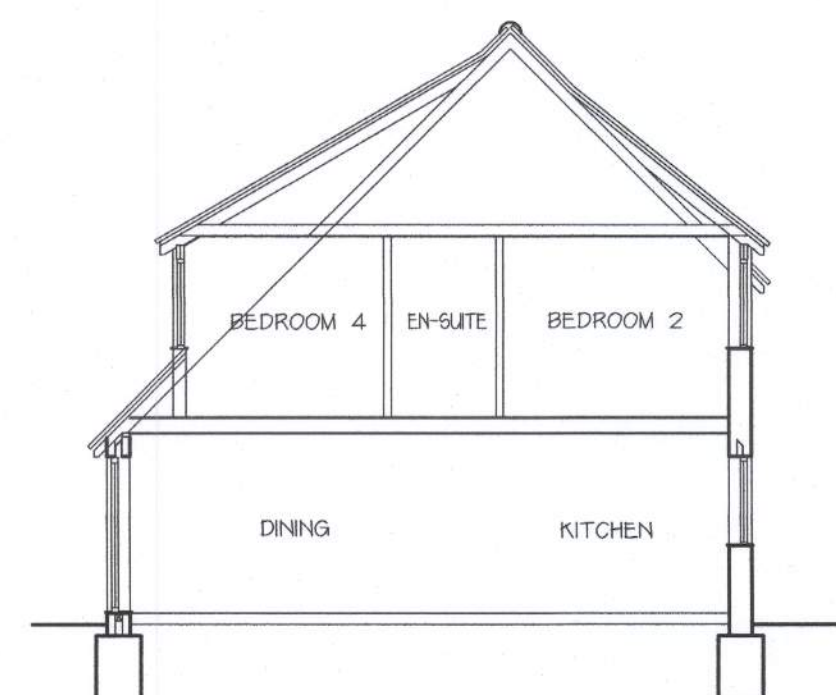


SECTION A-A 1:100

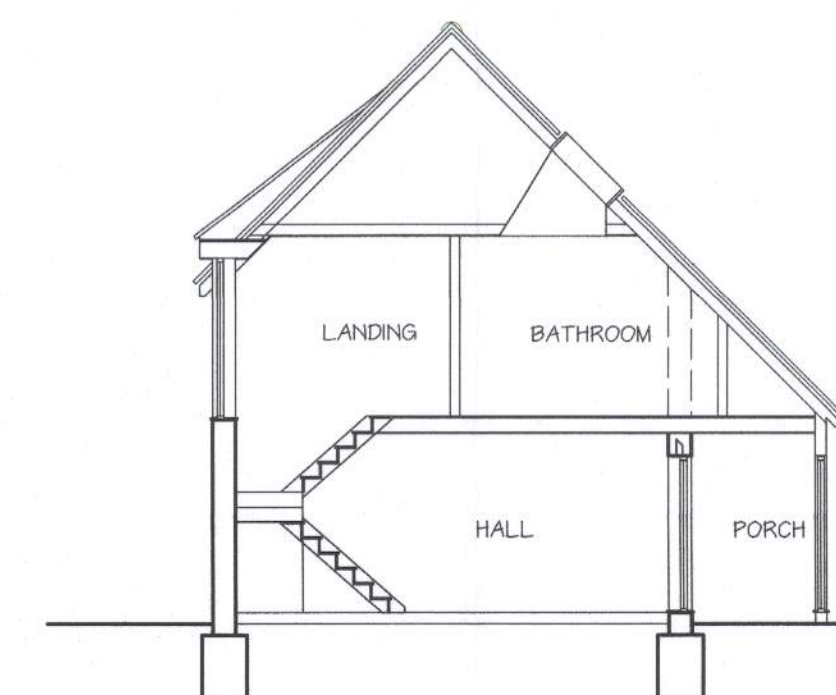


SECTION B-B 1:100

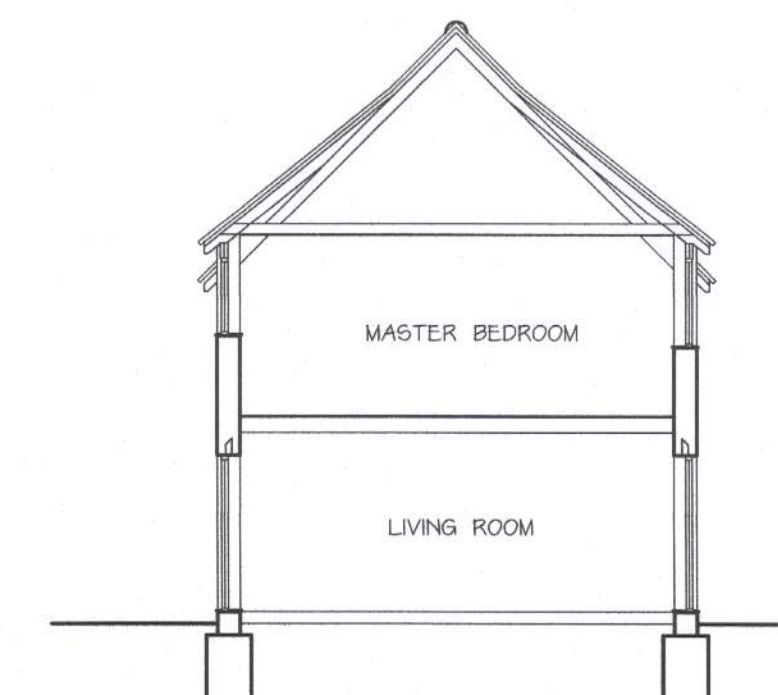


SECTION C-C 1:100

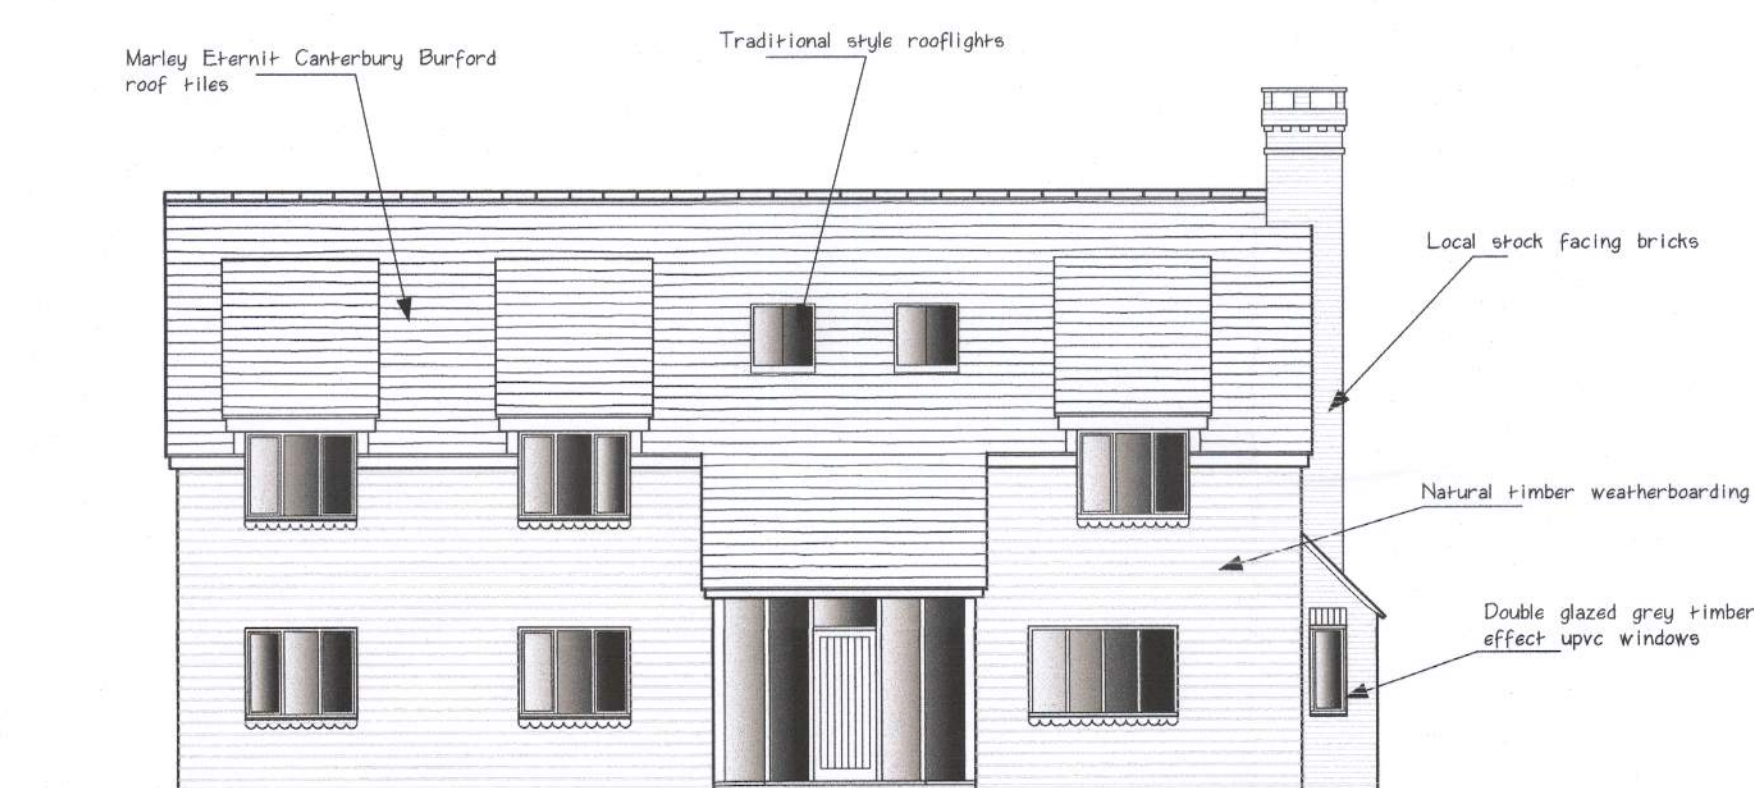


NORTH EAST ELEVATION 1:100

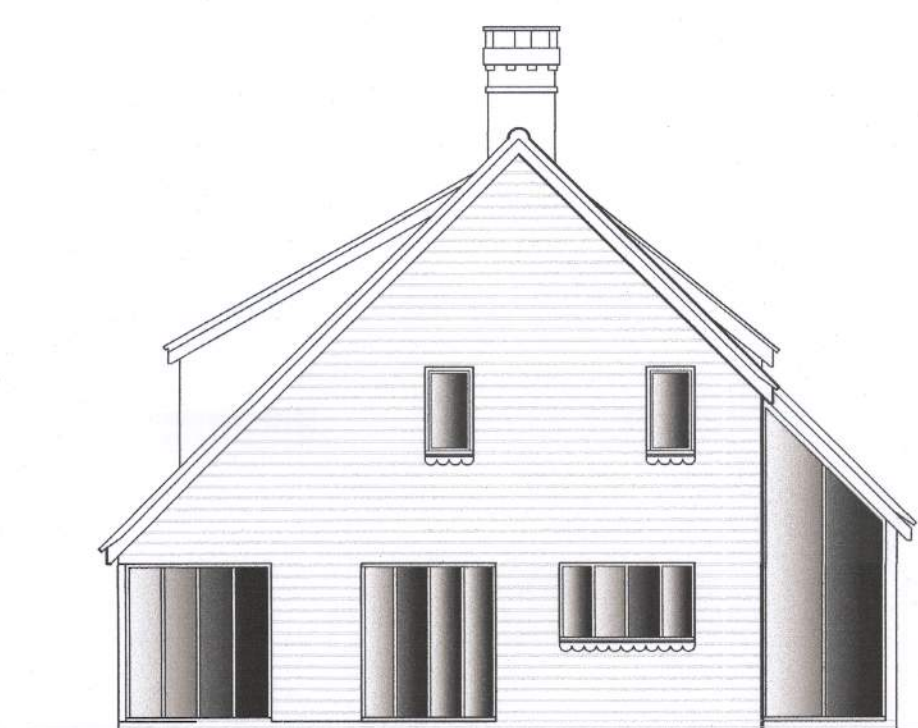


SOUTH EAST ELEVATION 1:100

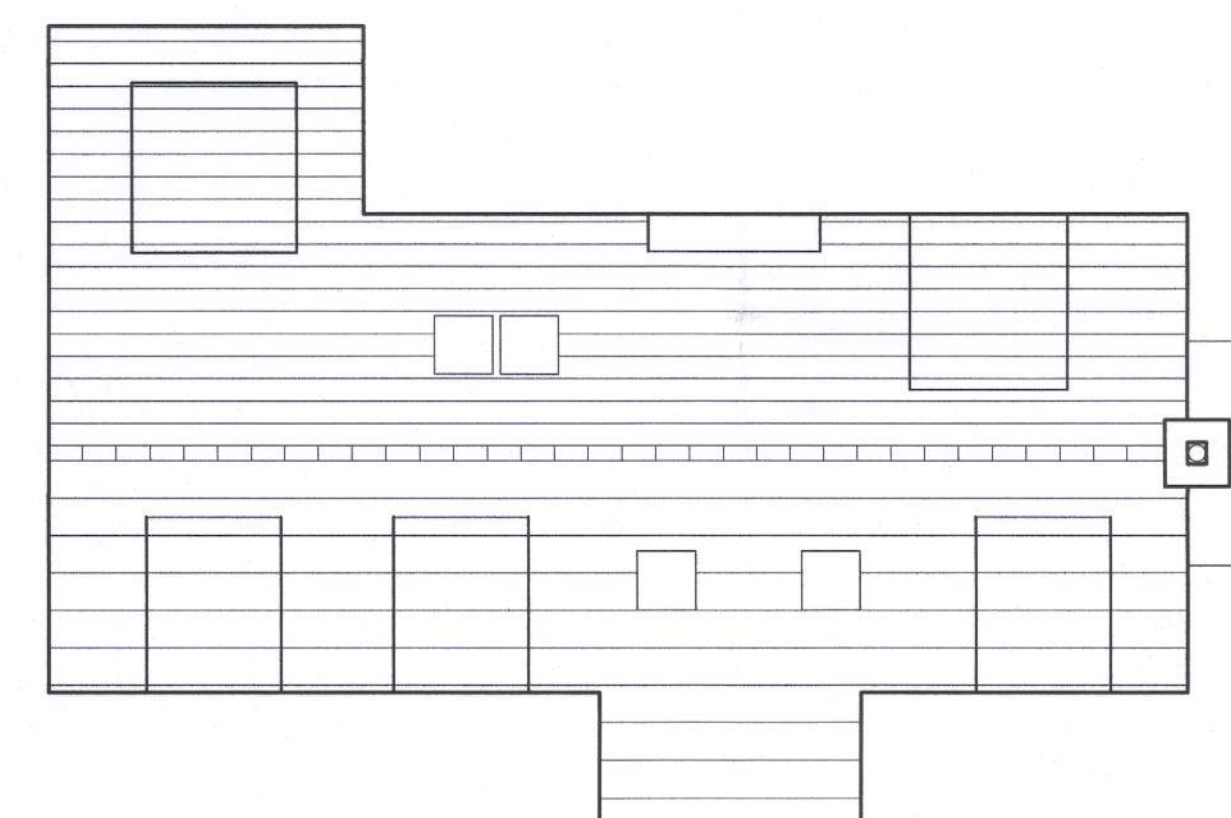

ROOF PLAN 1:100

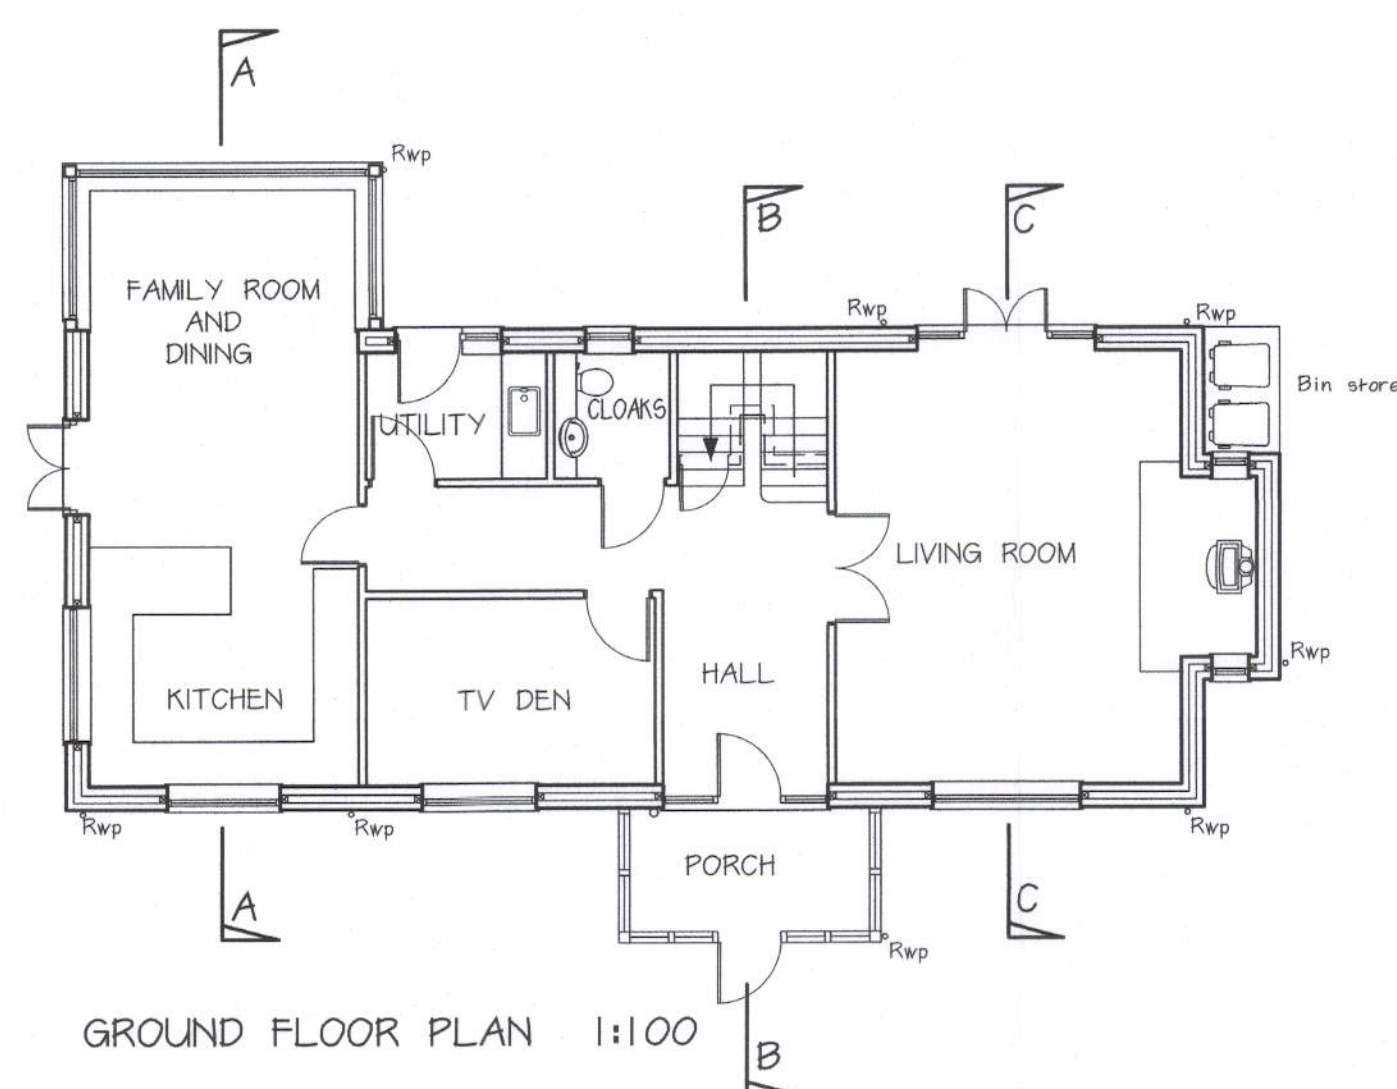

GROUND FLOOR PLAN 1:100

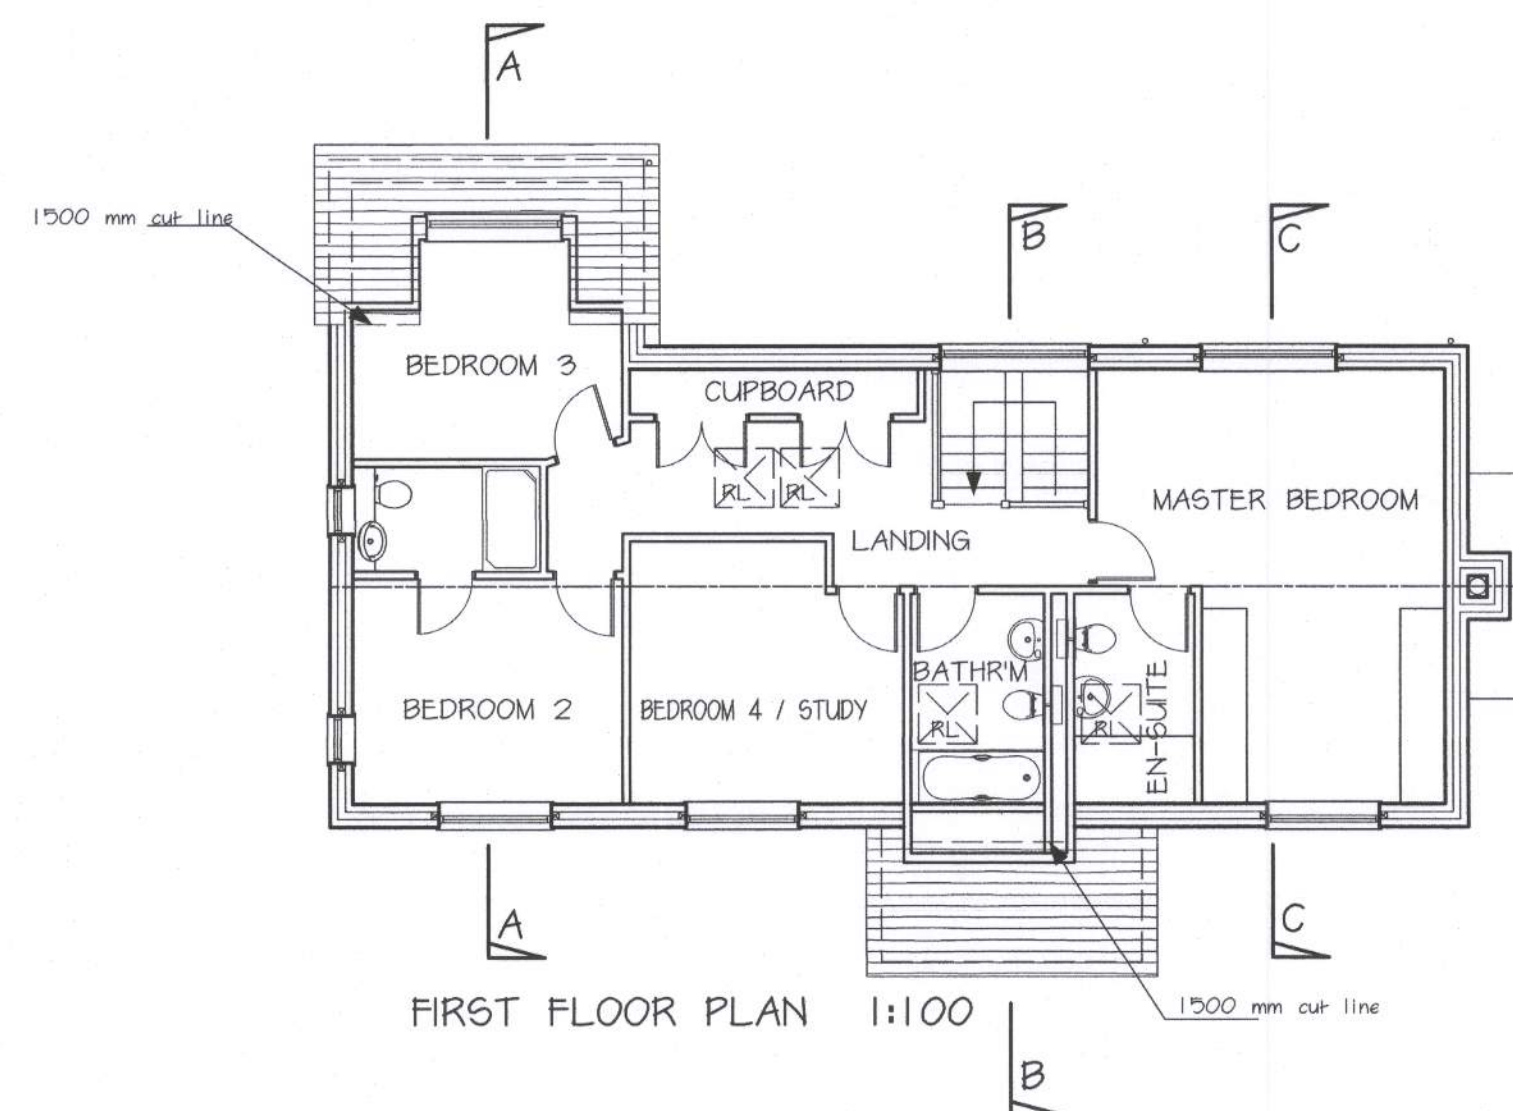

FIRST FLOOR PLAN 1:100

1 0 1 2 3 4 5 6 7 8 9 10 Metres
1:50 Scale

Revision D Title revised March 2018
Revision B Dimensions Revised January 2018
Revision A Layout revised October 2017

TITLE
PROPOSED HOUSE, (APPROVED
WA/74/17/PL) CHURCH FARM BUNGALOWS,
CHURCH FARM, BINSTED LANE, BINSTED,
WEST SUSSEX. BN18 0LN

CLIENT
S.A. CONSTRUCTION CO LTD

SCALES
1:100
A1 SHEET SIZE

DRAWING No. DATE
2088/09D SEPTEMBER 2017

**Michael Hemmings**
BUILDING DESIGN

8 ALFOLD BUSINESS CENTRE
LOXWOOD ROAD
ALFOLD
SURREY GU6 8HP
Tel: Loxwood (01403) 752029