


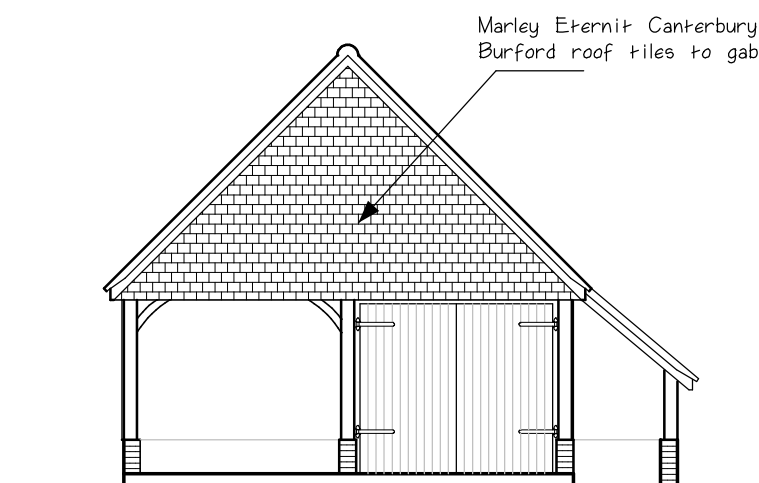


 


NORTH EAST ELEVATION 1:100

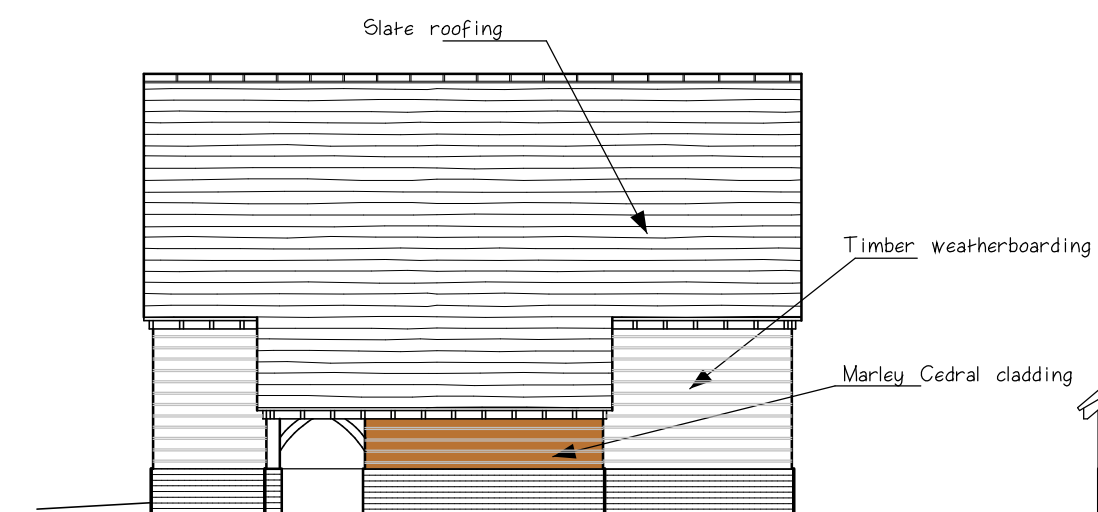


NORTH WEST ELEVATION 1:100

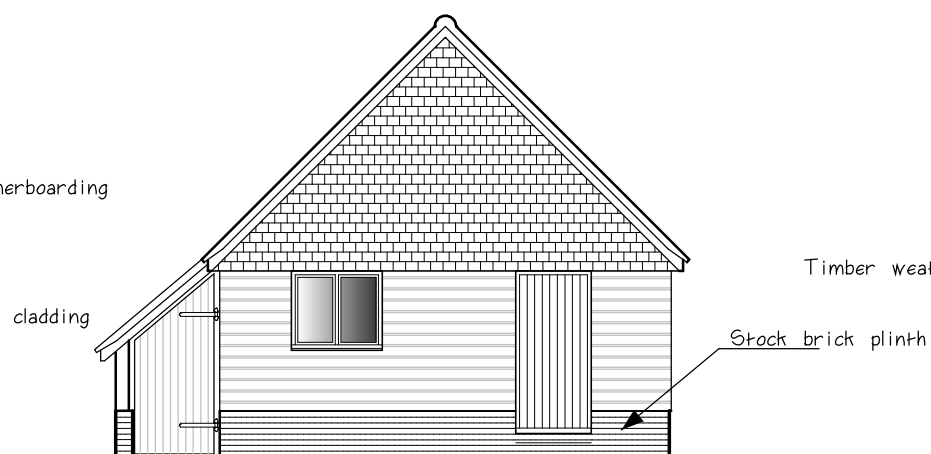

SOUTH WEST ELEVATION 1:100

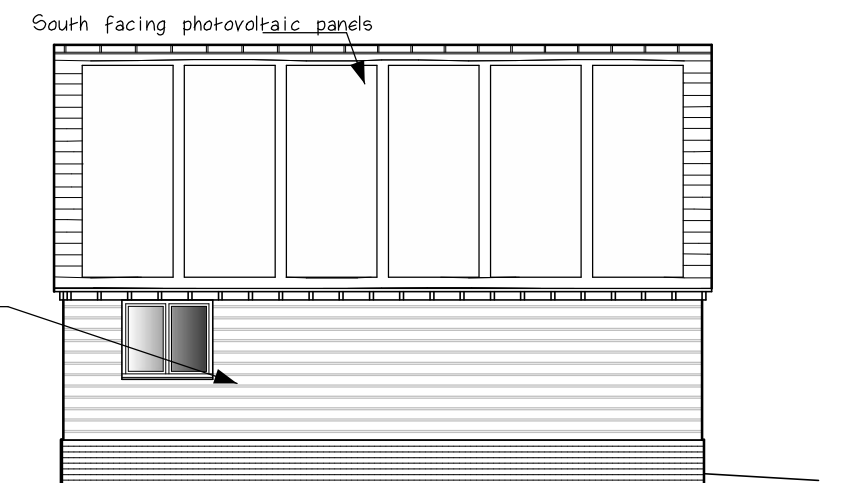

SOUTH EAST ELEVATION 1:100

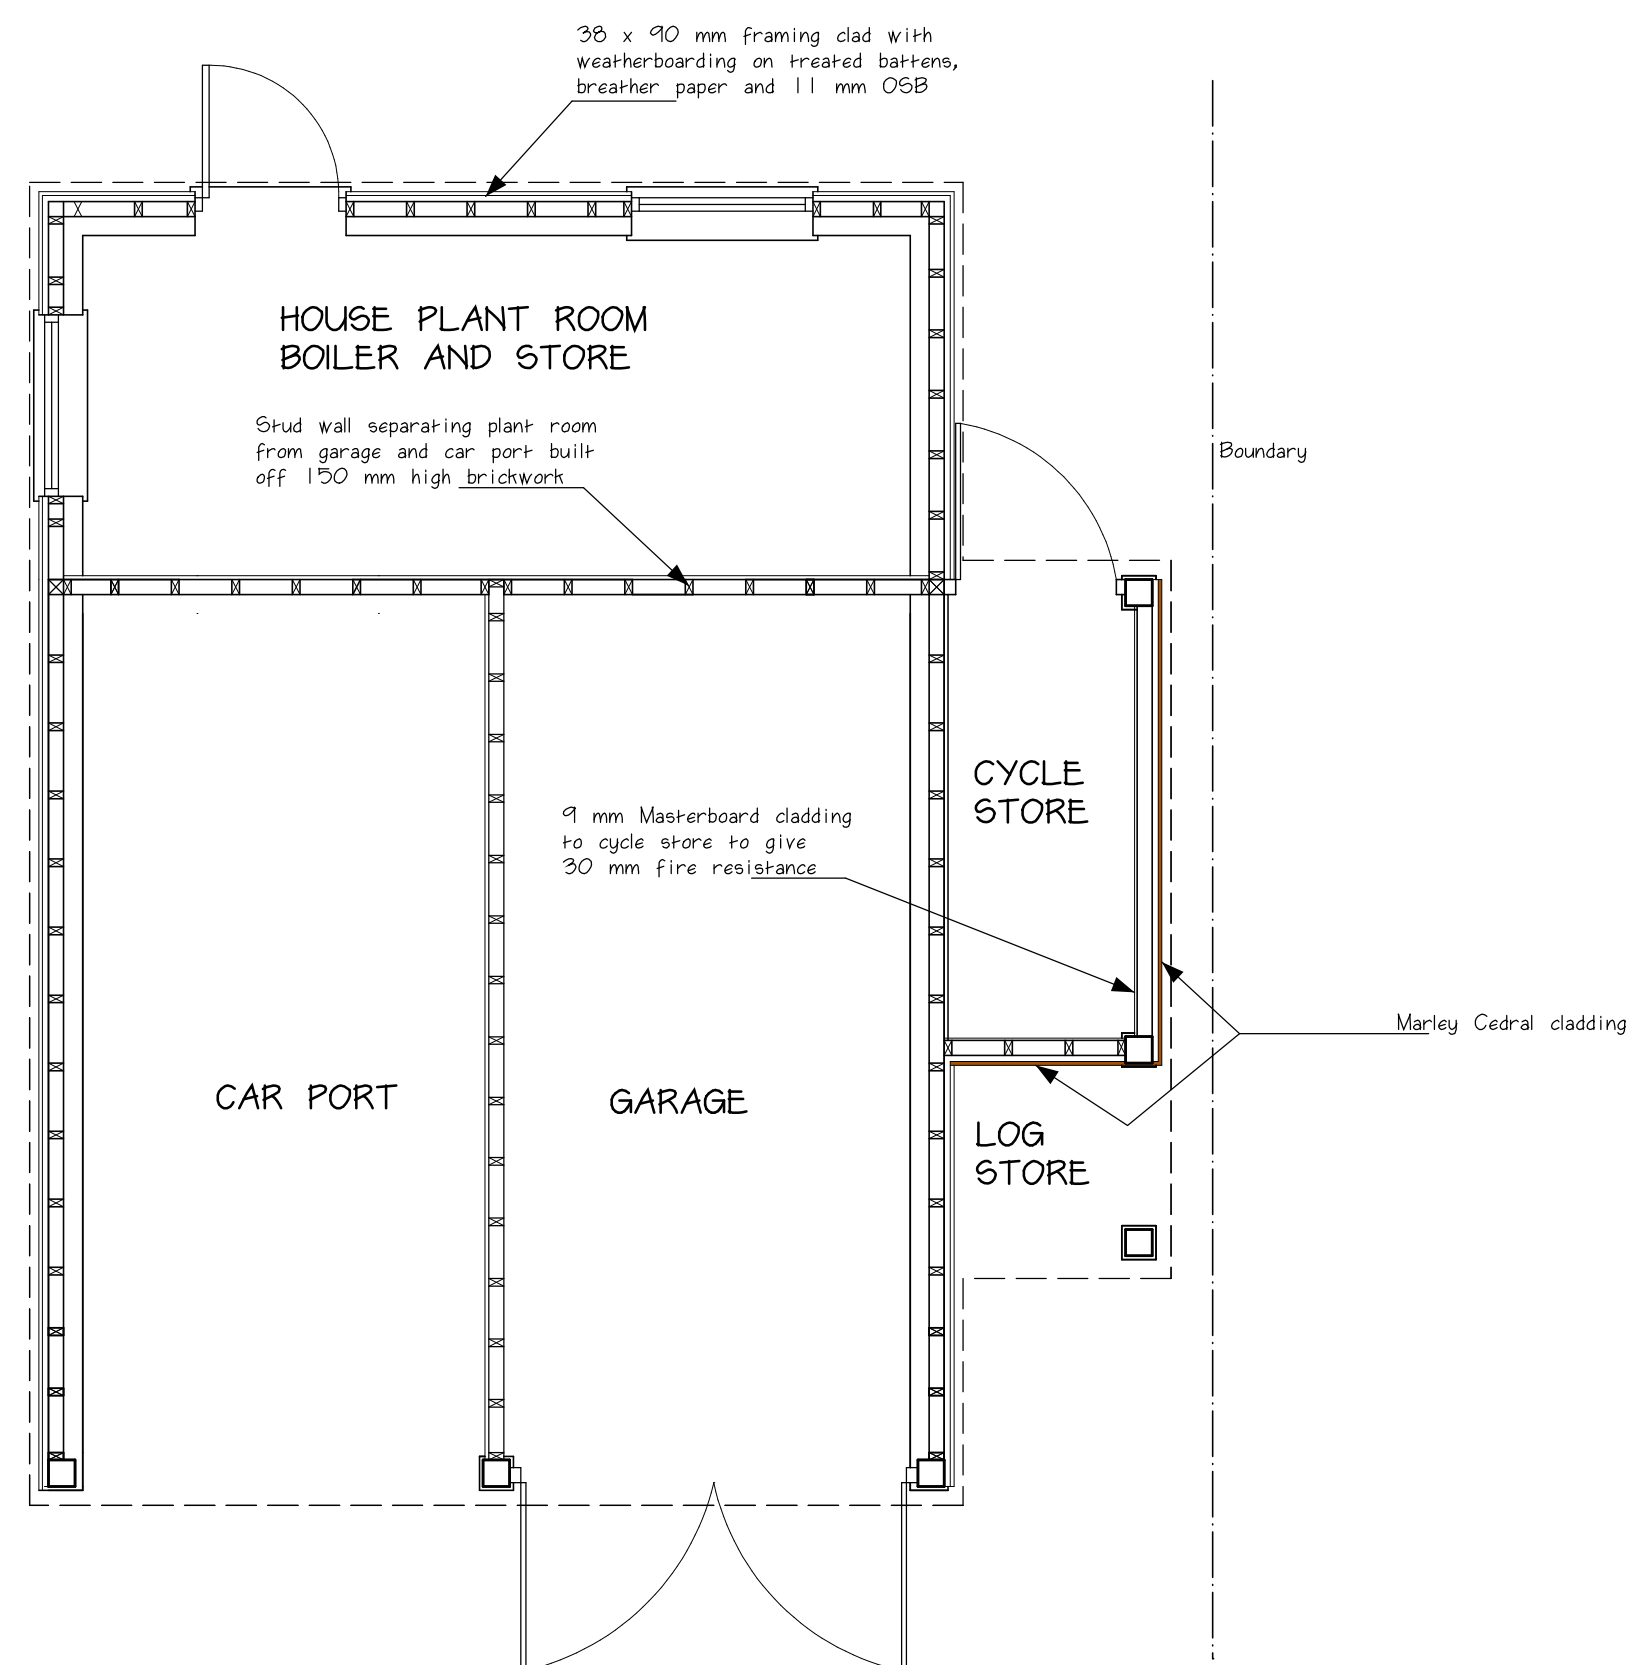

GROUND FLOOR PLAN 1:50



Revision D	Photovoltaic panels extended	June 2018
Revision C	Dimensions added	February 2018
Revision B	Notes added	February 2018
Revision A	Photovoltaic panels and plant room / store added	October 2017

TITLE

PROPOSED GARAGE AND LOG STORE
CHURCH FARM (CHURCH FARM
BUNGALOWS) BINSTED BN18 0LN

CLIENT

S.A. CONSTRUCTION CO LTD

SCALES

1:50 1:100

DRAWING No.

2088/04D

DATE

DECEMBER 2016

 **Michael Hemmings**
BUILDING DESIGN

8 ALFOLD CRAFT CENTRE
LOXWOOD ROAD
ALFOLD
SURREY GU6 8HP
Tel: Loxwood (01403) 752029