



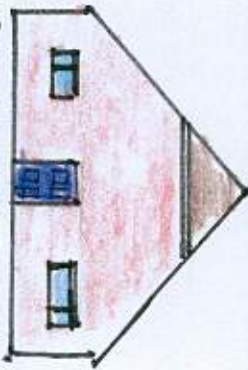


EXISTING SOUTH ELEVATION

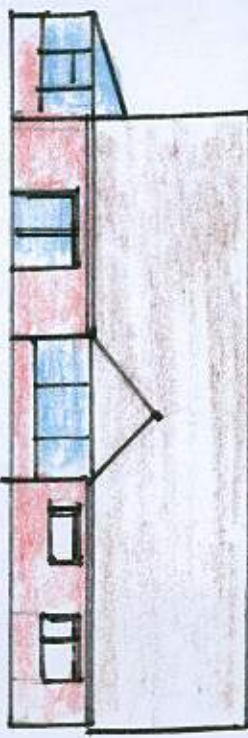

EXISTING EAST ELEVATION




EXISTING NORTH ELEVATION

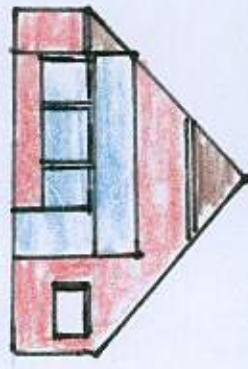

EXISTING WEST ELEVATION

SCALE 1:200

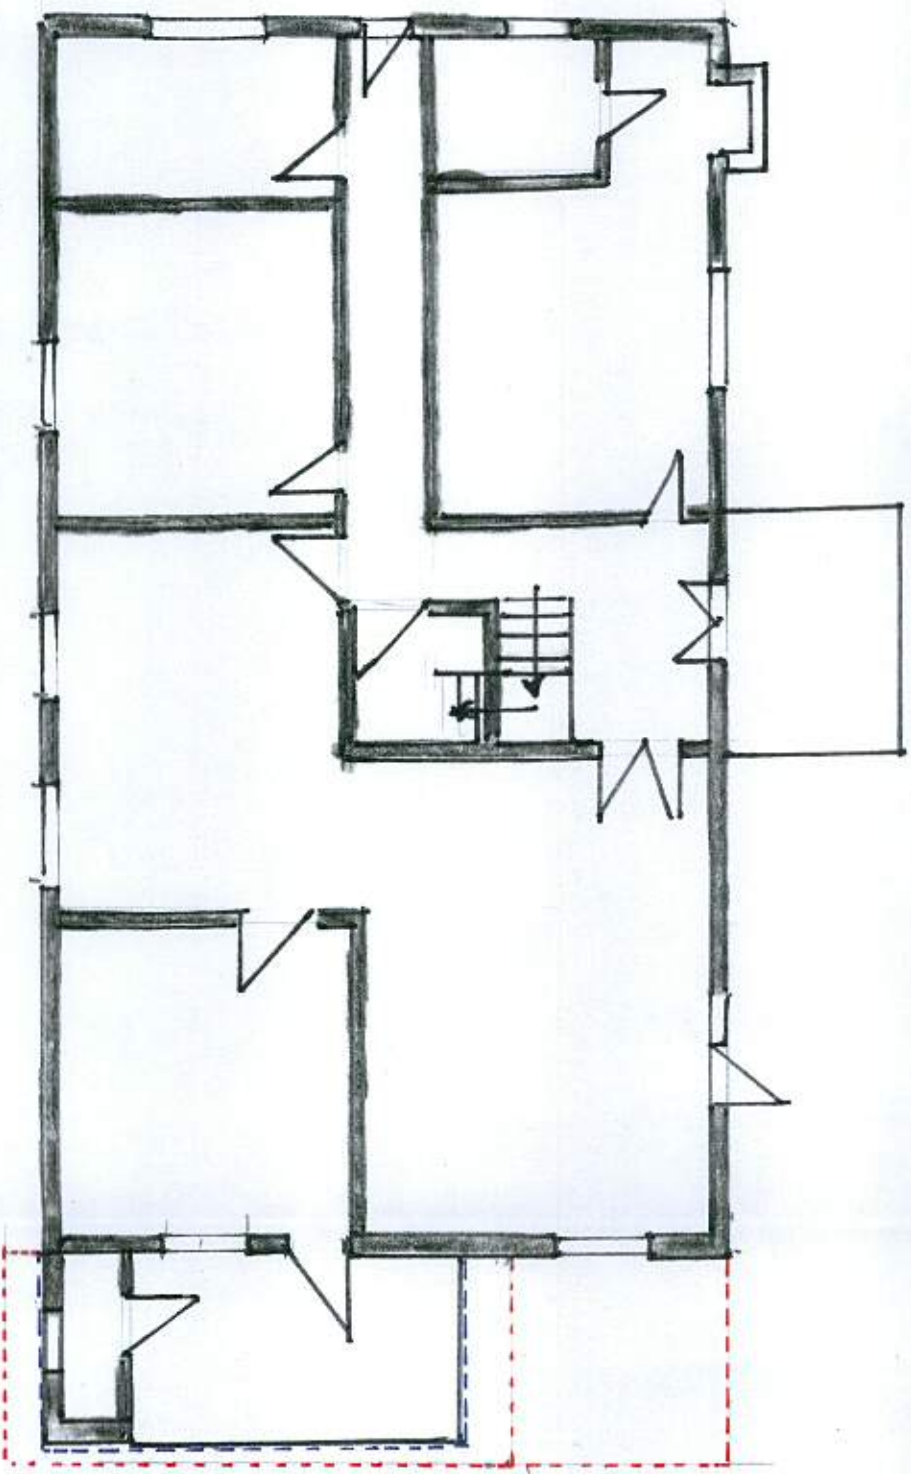

EXISTING GROUND FLOOR PLAN

SCALE 1:100



AREA OF EXISTING STRUCTURE TO BE DEMOLISHED



AREA OF PROPOSED EXTENSION

COPPERFIELD COTTAGE BROUGHT	
EXISTING ELEVATIONS & PLAN	
DRAWING NUMBER 001011	DATE MAY 2015
SCALE 1:100, 1:200	DRAWN BY M LADGROOK