


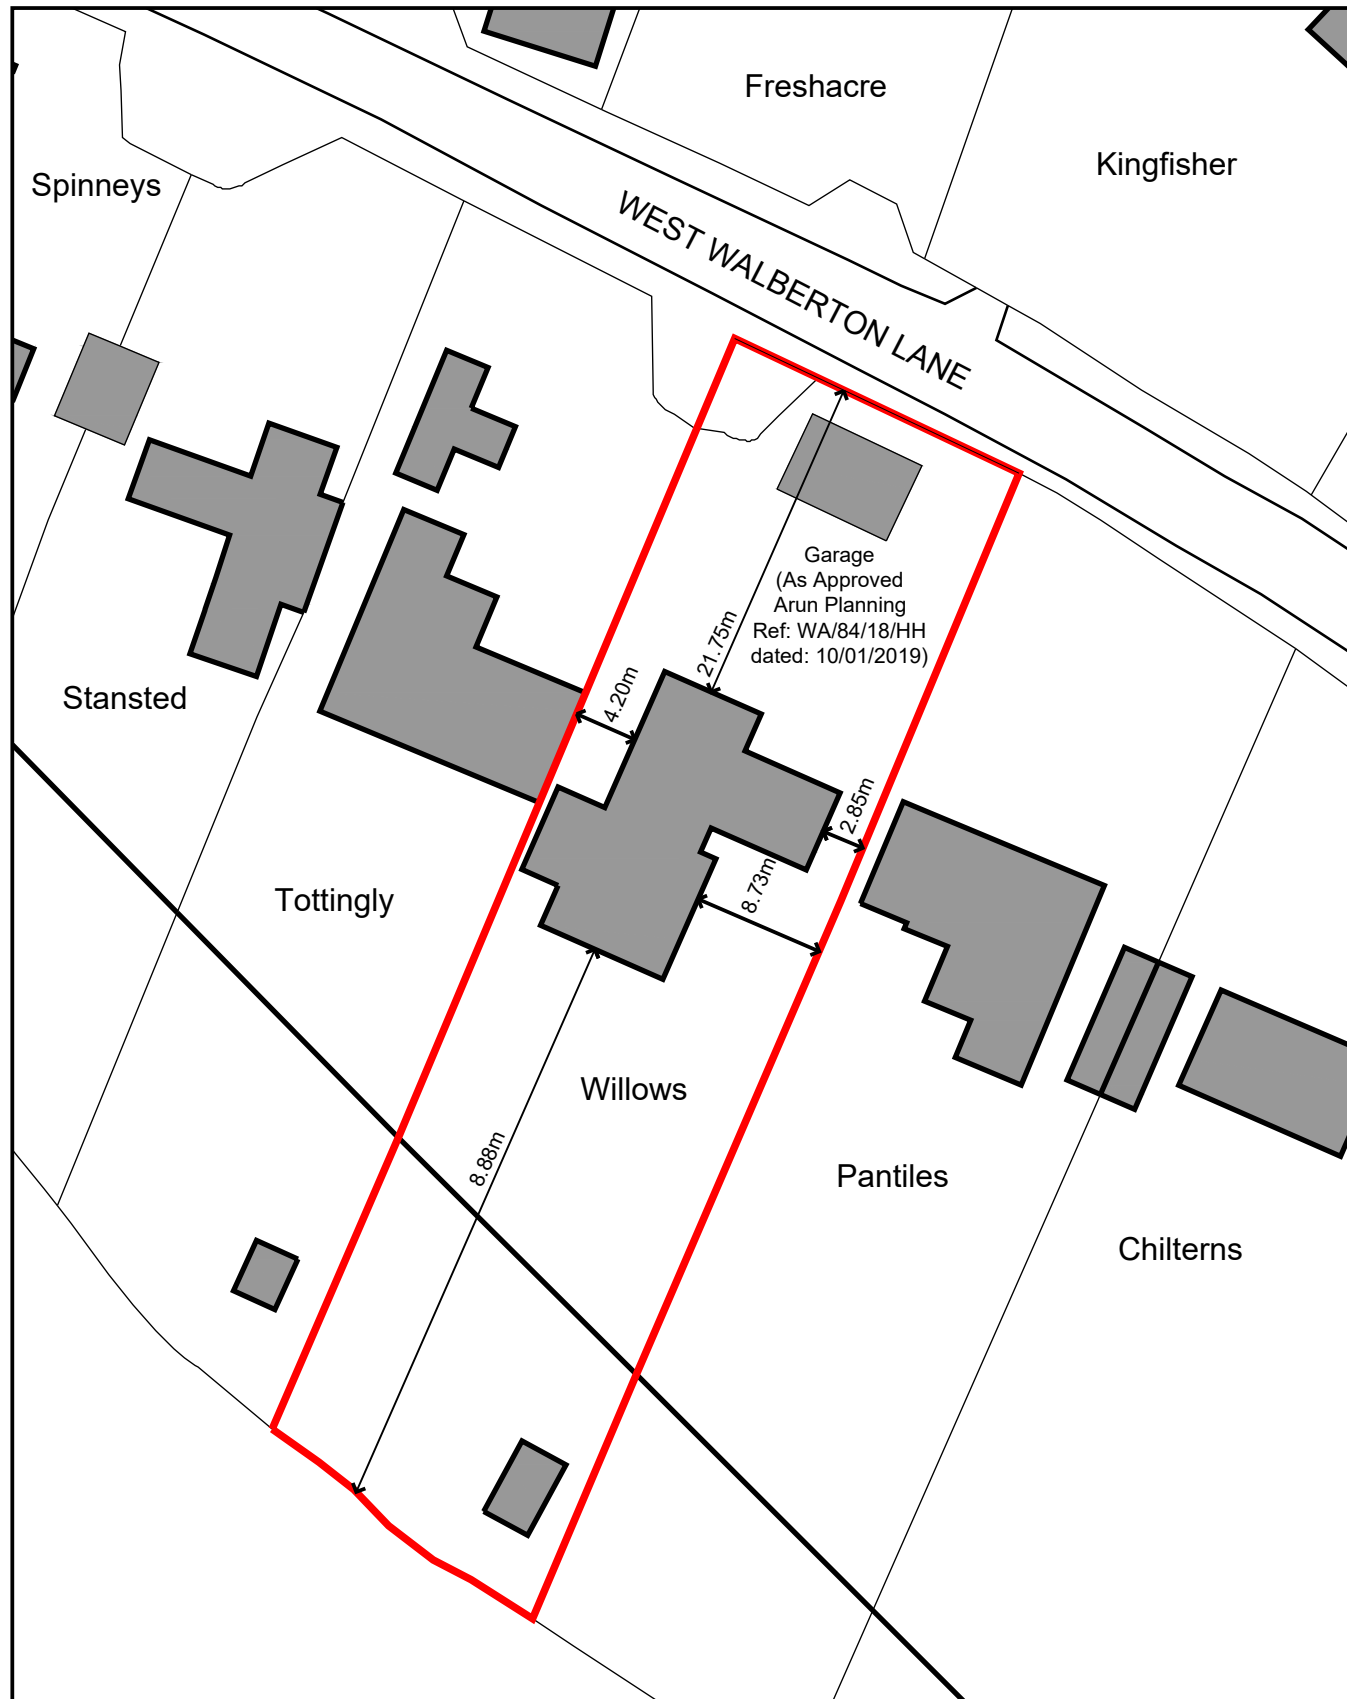


PROPOSED SITE PLAN

SCALE 1:500 @ A3



Any dimensions stated are limited by the accuracy of the Ordnance Survey data.

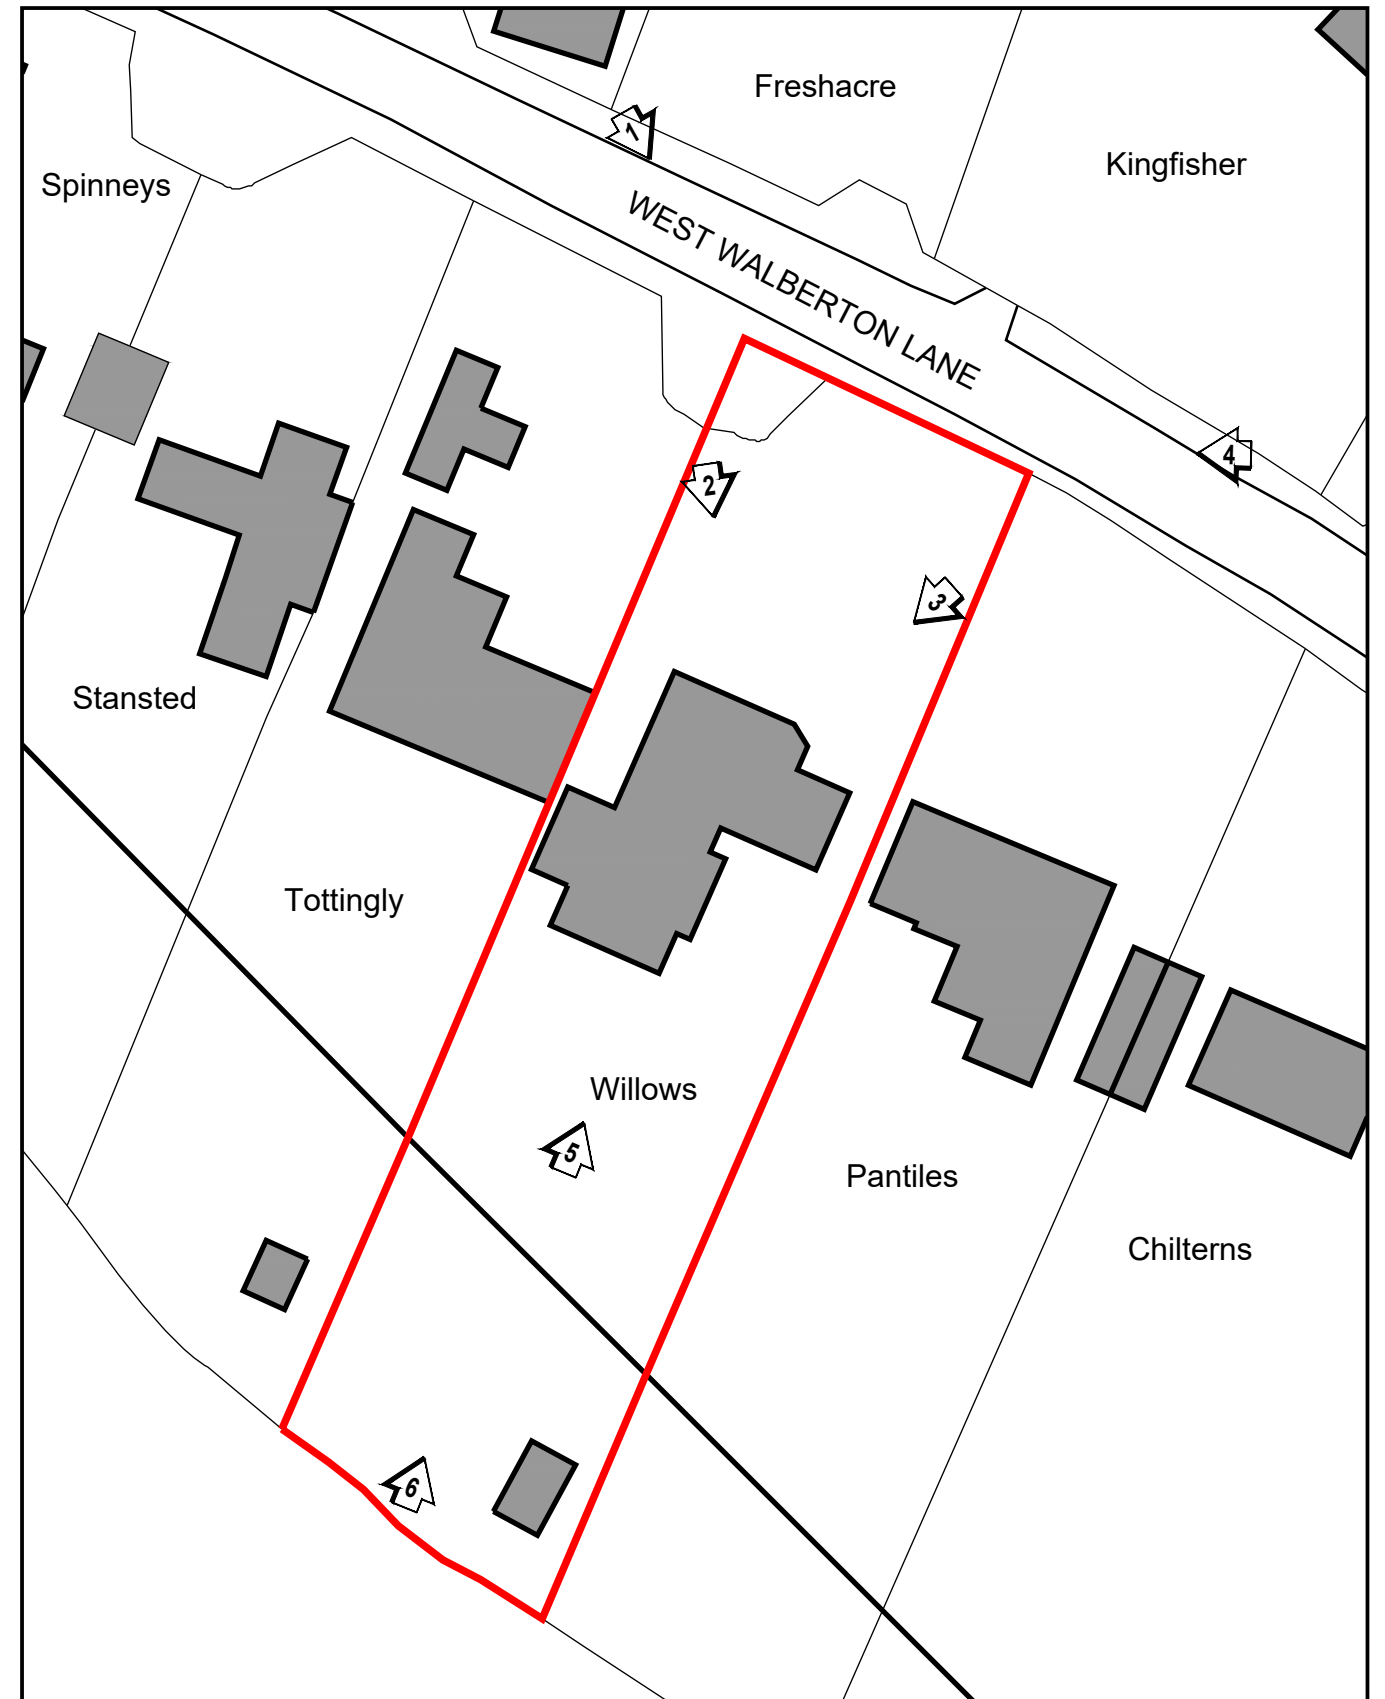

KEY TO PHOTOGRAPHS

SCALE 1:500 @ A3

