



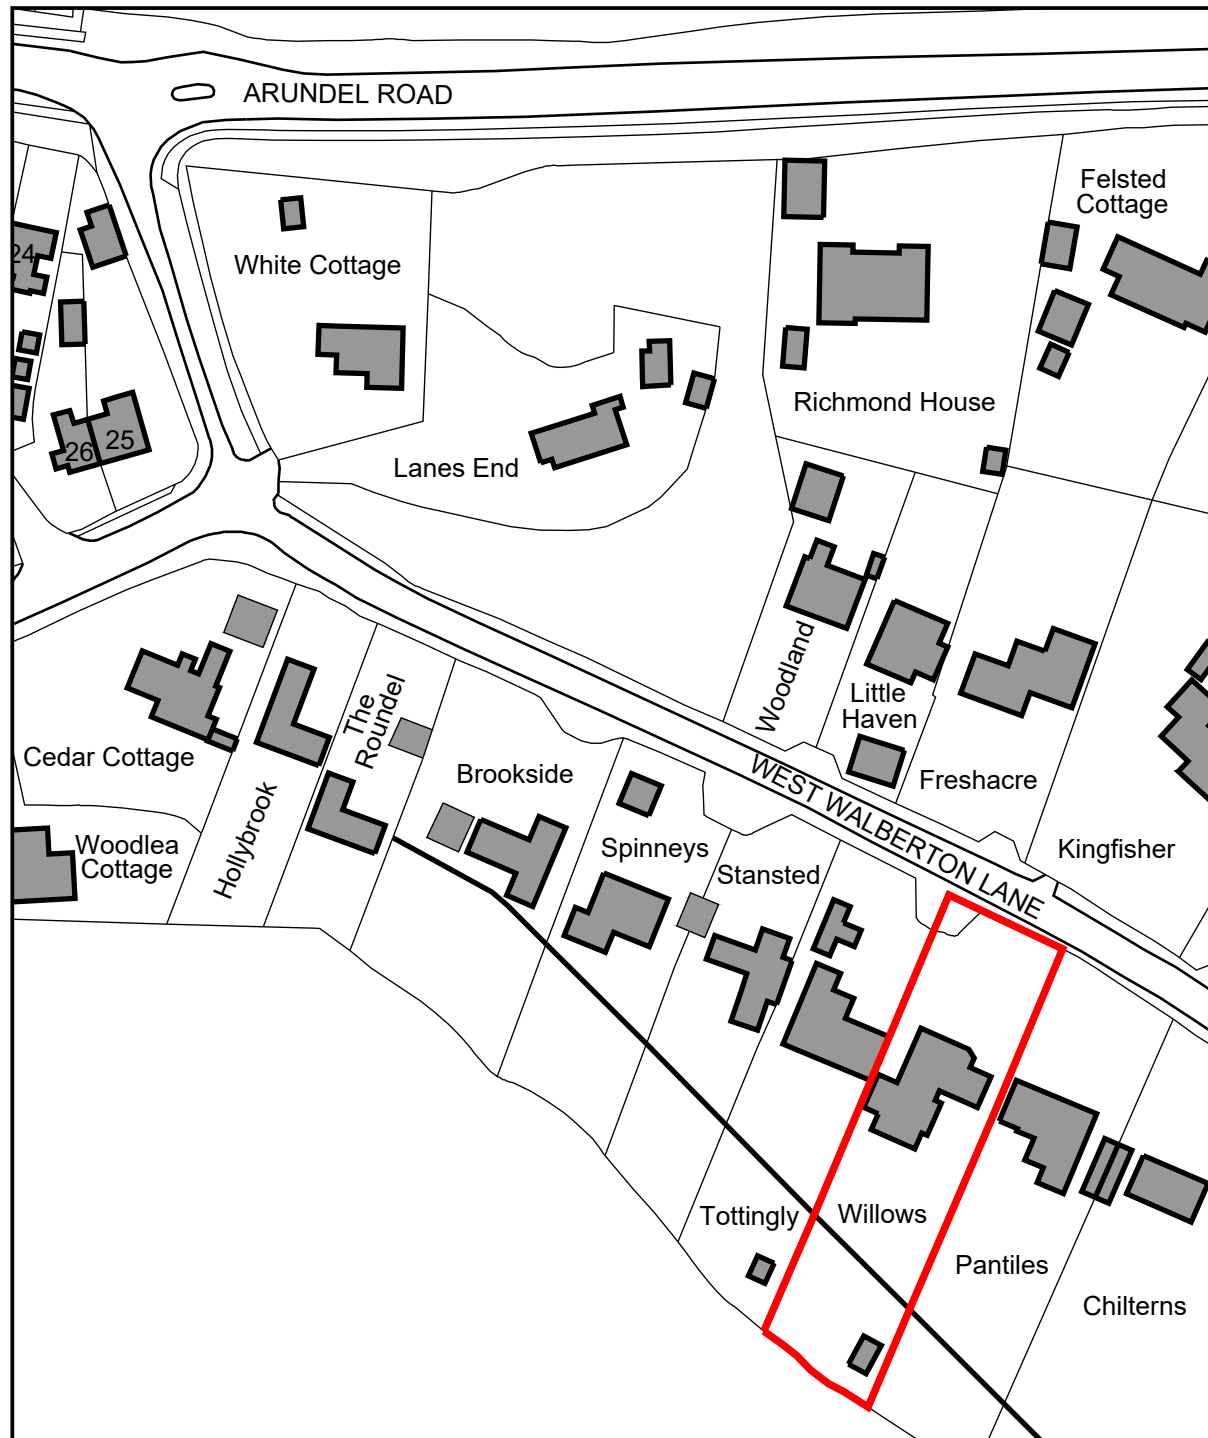

EXISTING LOCATION PLAN

0 5 10 20 30 40 50m SCALE 1:1250 @ A3

N

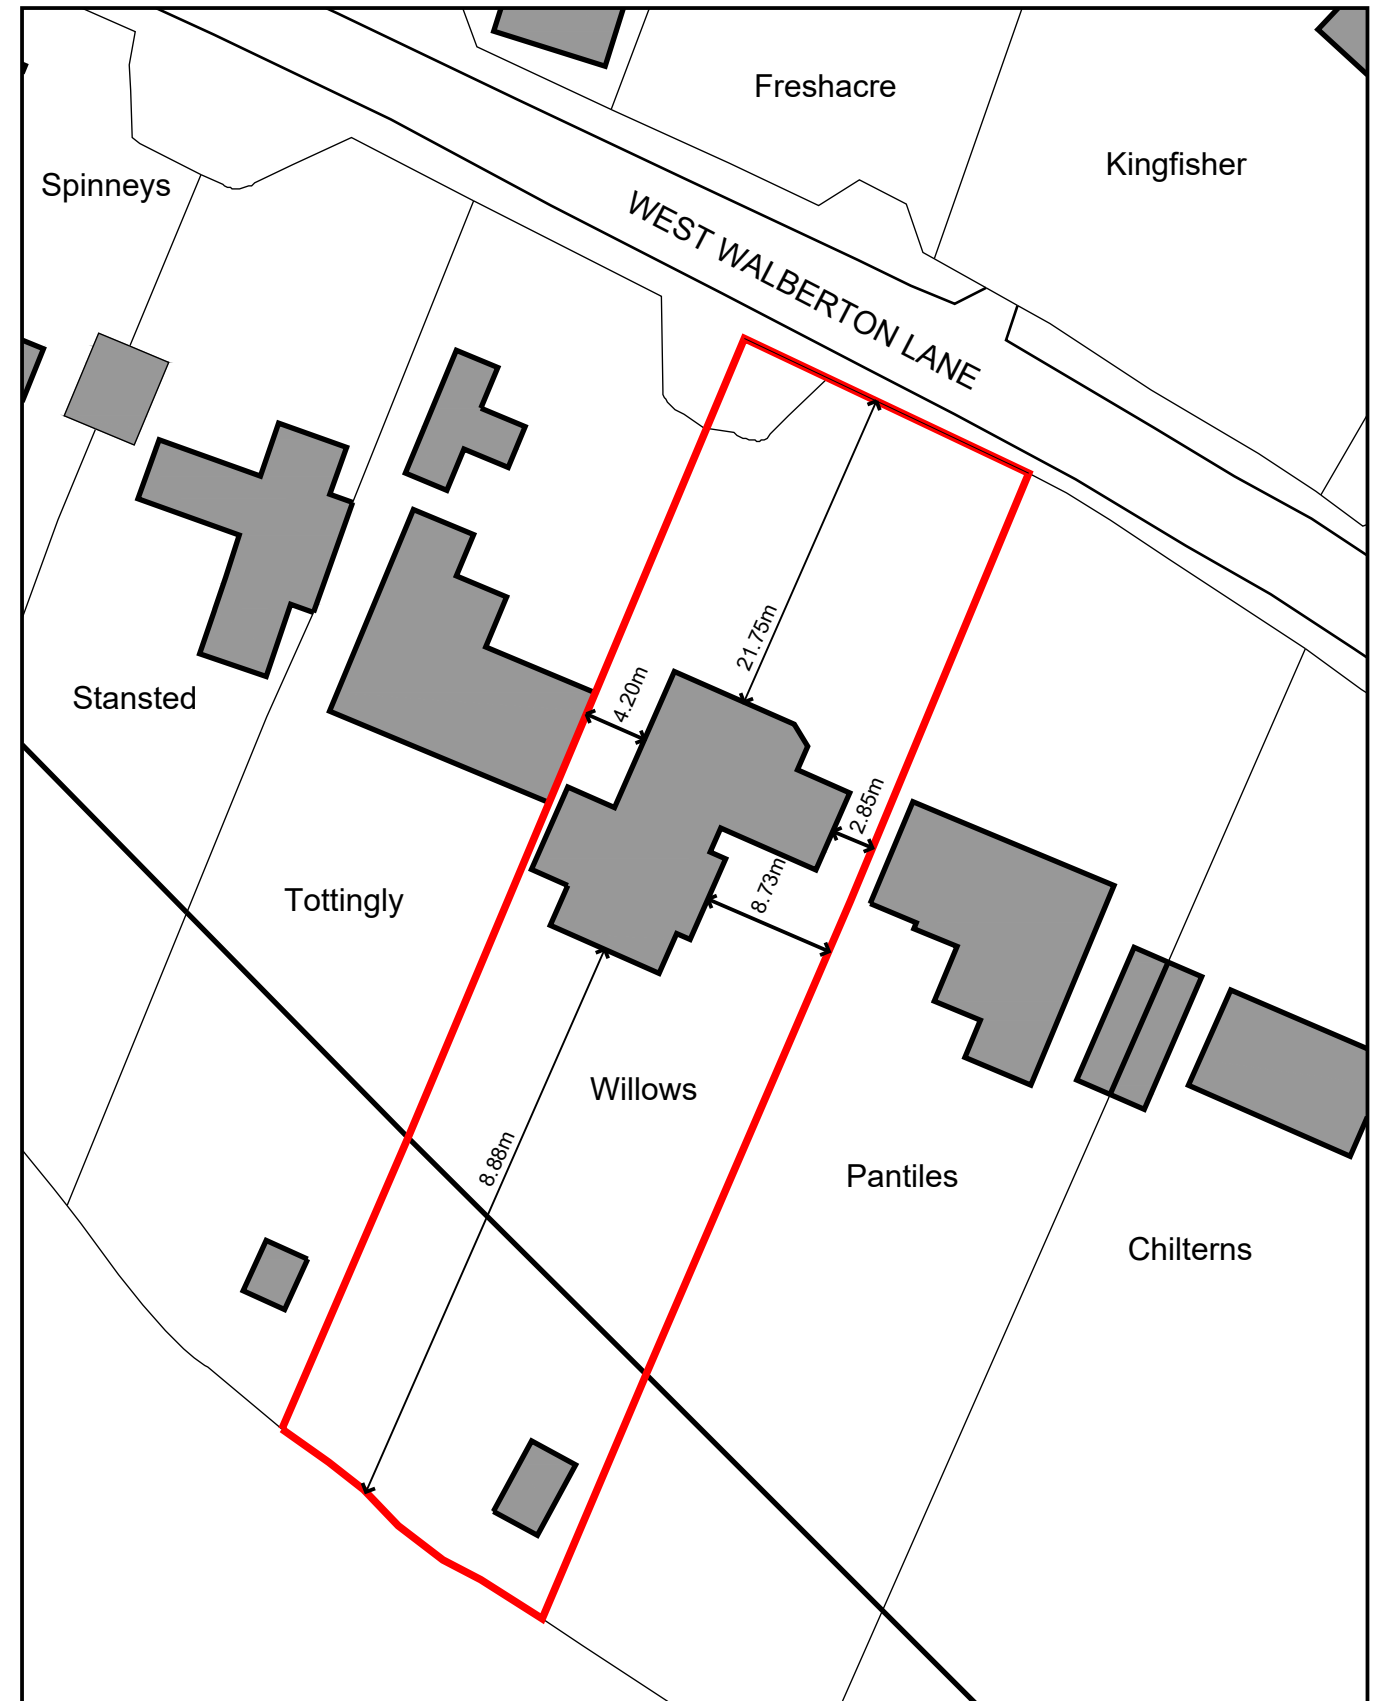

EXISTING SITE PLAN

0 2 4 6 8 10 15 20m SCALE 1:500 @ A3

N

Any dimensions stated are limited by the accuracy of the Ordnance Survey data.