


ARUN DISTRICT COUNCIL			
No.	NA	57	09
Revised			

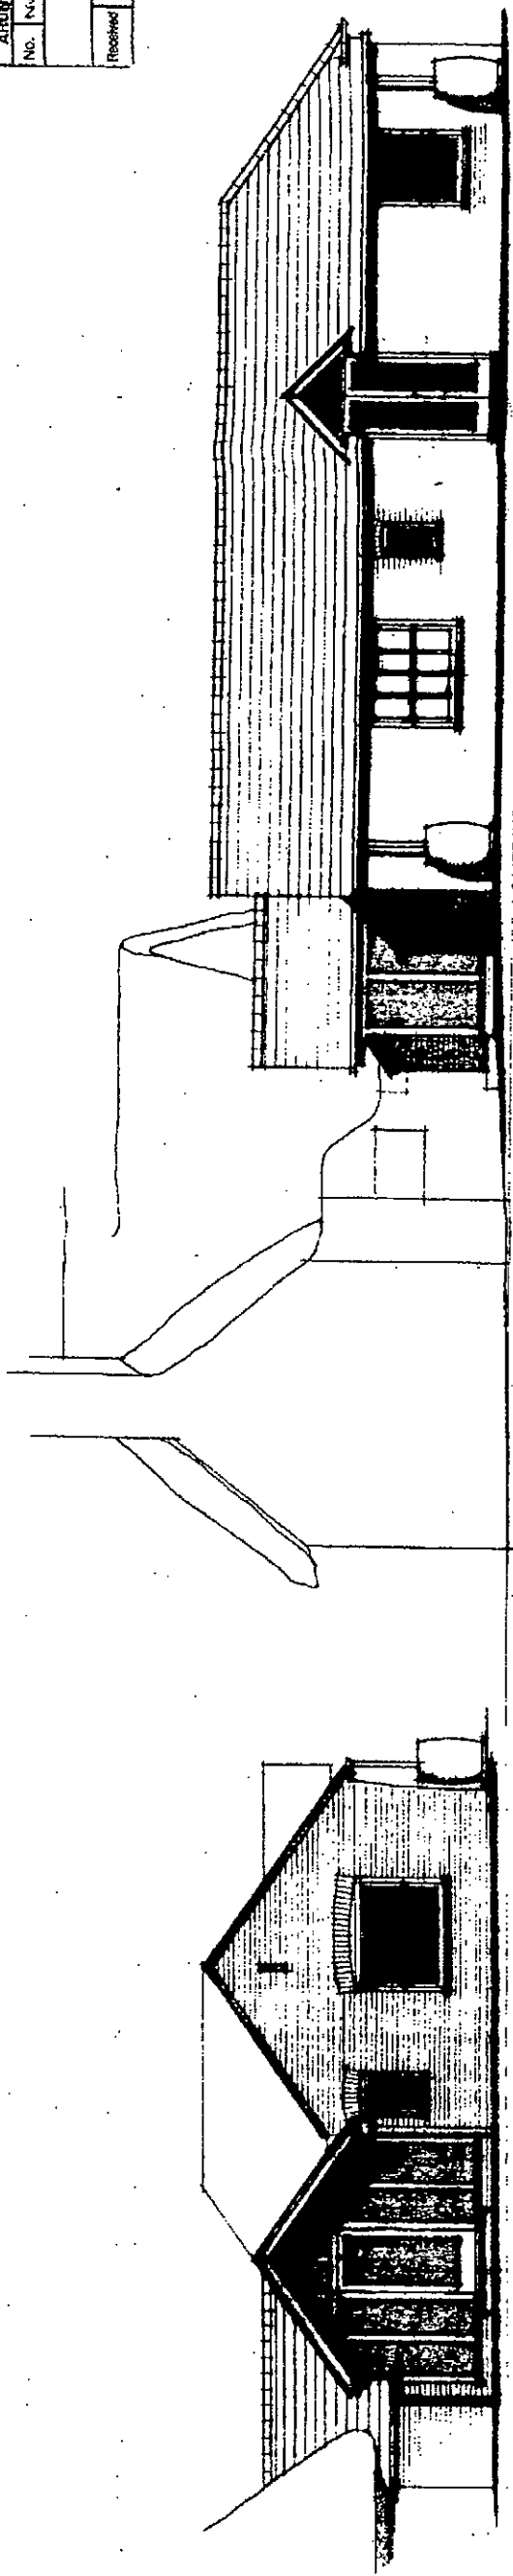


4m high

W

4m high

All external joinery is to be stained, but main structure is to be painted in a matching to the existing.


N

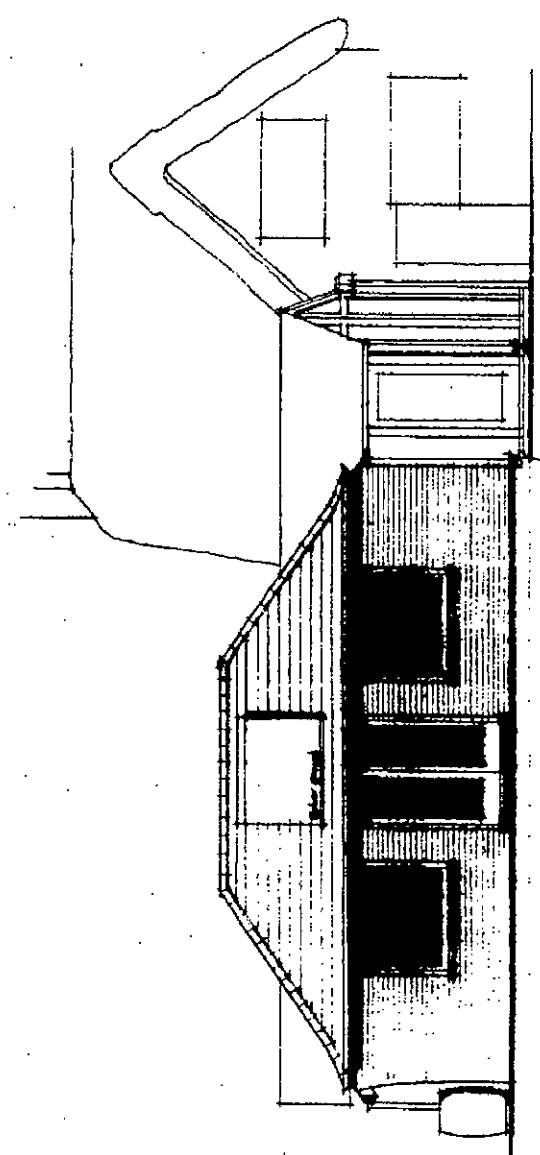

4.25m high

5.6m

S

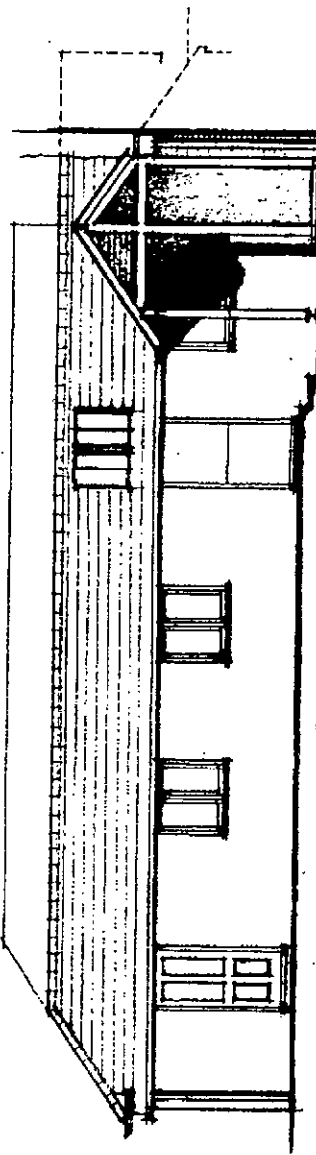

3.3m high


E

NOT TO SCALE

$$5.6m = 5.8m \div 96.55\%$$

$$x = 4.4m \div 96.55\%$$

$$x = 4.25m^2$$

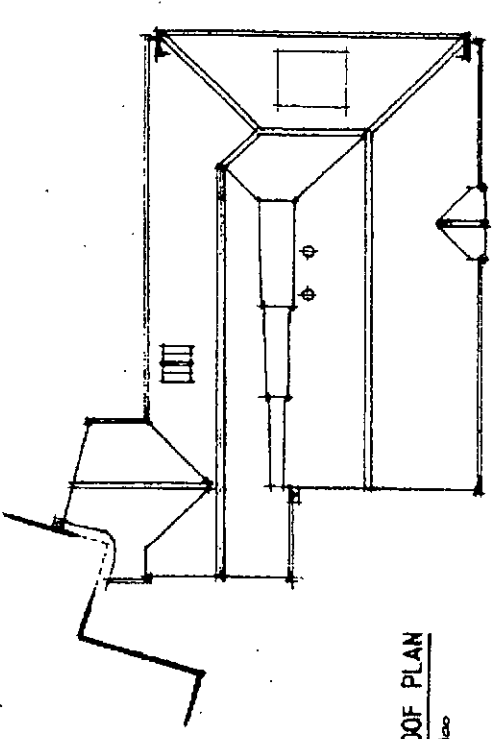

ROOF PLAN
1:100

ELEVATIONS
ALTERATIONS TO ANNEXE AND CONSTRUCTION OF
NEW GLAZED LINK TO MAIN BUILDING
LITTLE BOX COTTAGE, THE GREEN,
WALBERTON BN18 0AT

R. E. OSBORNE - Building Consultant

The Retreat, Southover Way, Haslemere, Surrey GU27 0NY
Phone/fax 01424 380088 E-mail: reo@jamesosborne.co.uk

Date: JULY 09 Scale: 1:50 Drg. no. 1679/2



ARCHITECT
DRAWING