
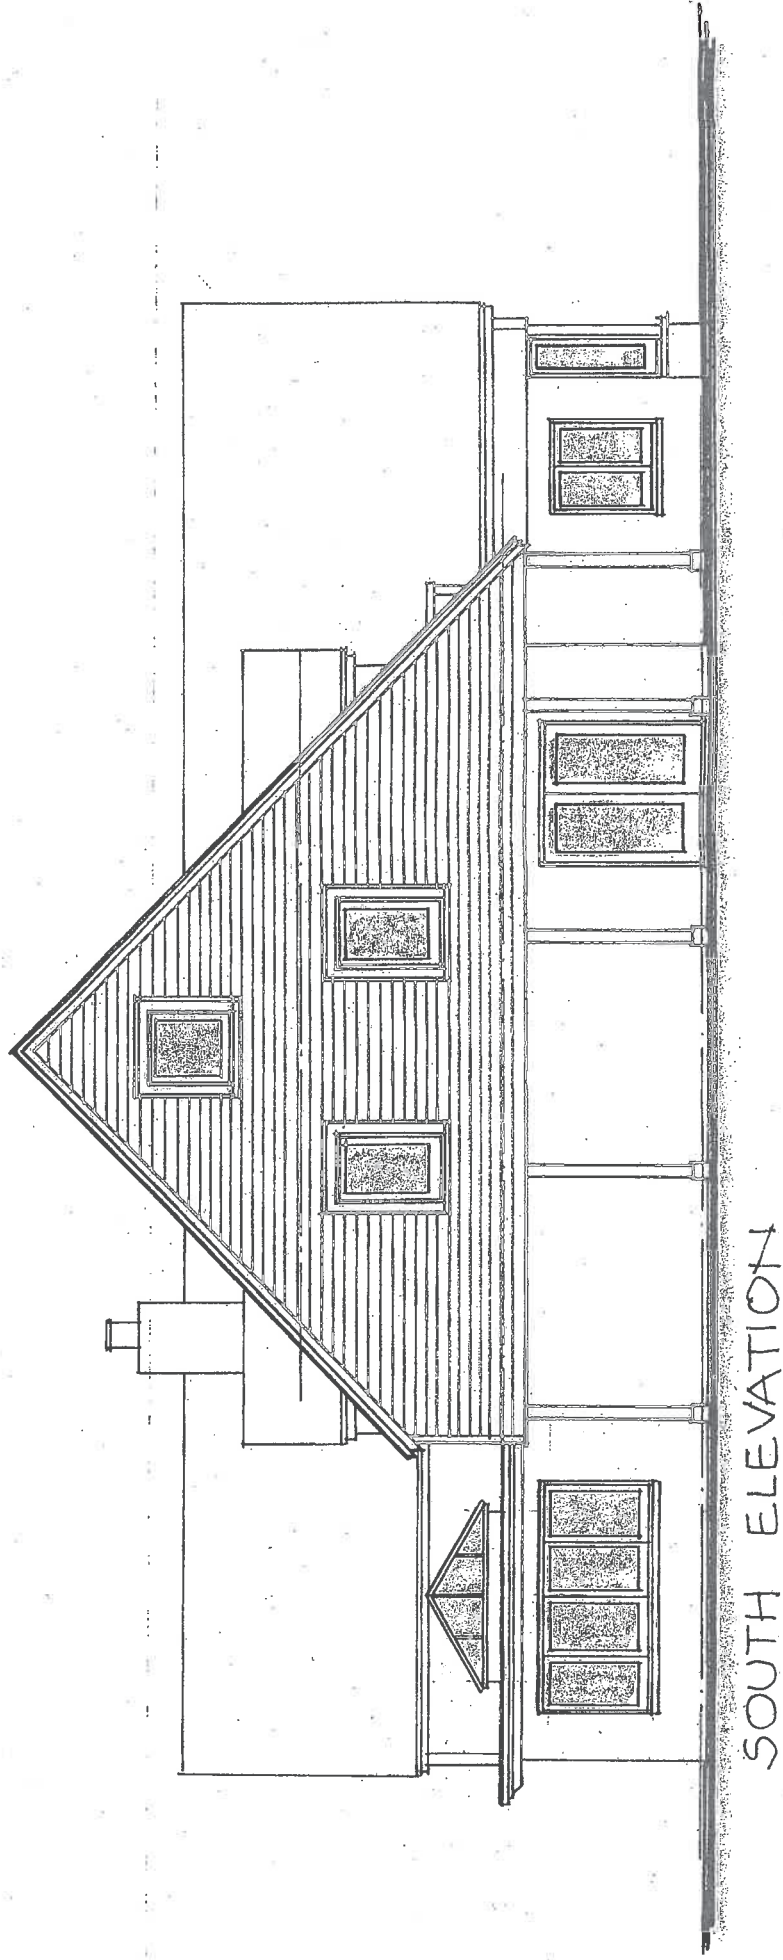


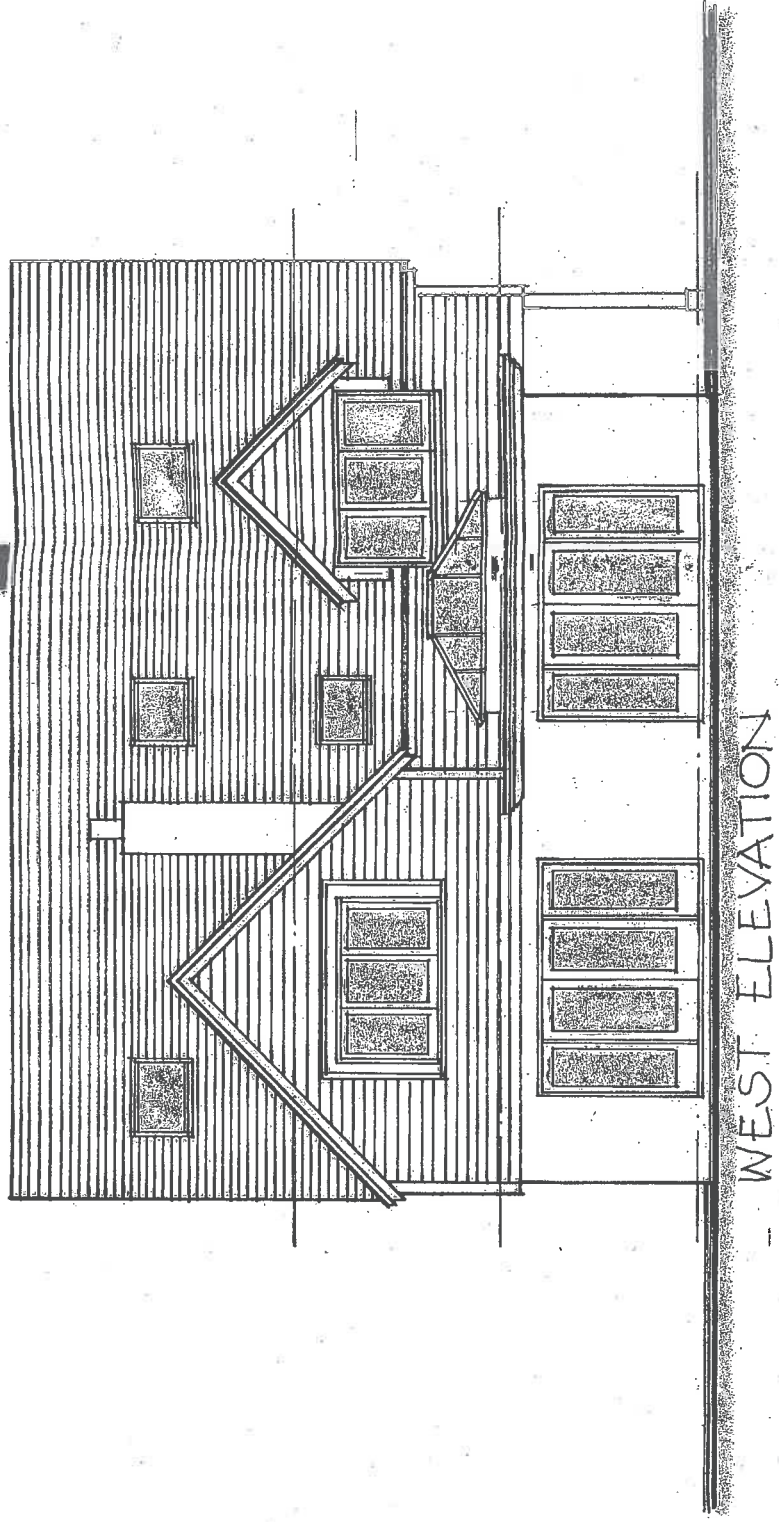

DRAWING

West & South Elevations

NUMBER 200719.14

REVISION

SCALE 1:100

DATE April 2008

REVISIONS

PROJECT

Proposed Extension & Alterations to Nettlecombe  
Wandleys Lane Eastergate for Janet & John Dalaliesh

Joanna Jefferson  
Architects

222 Oving Road, Chichester  
West Sussex  
PO19 4EJ  
Telephone 01243 532398  
Fax 01243 531550