
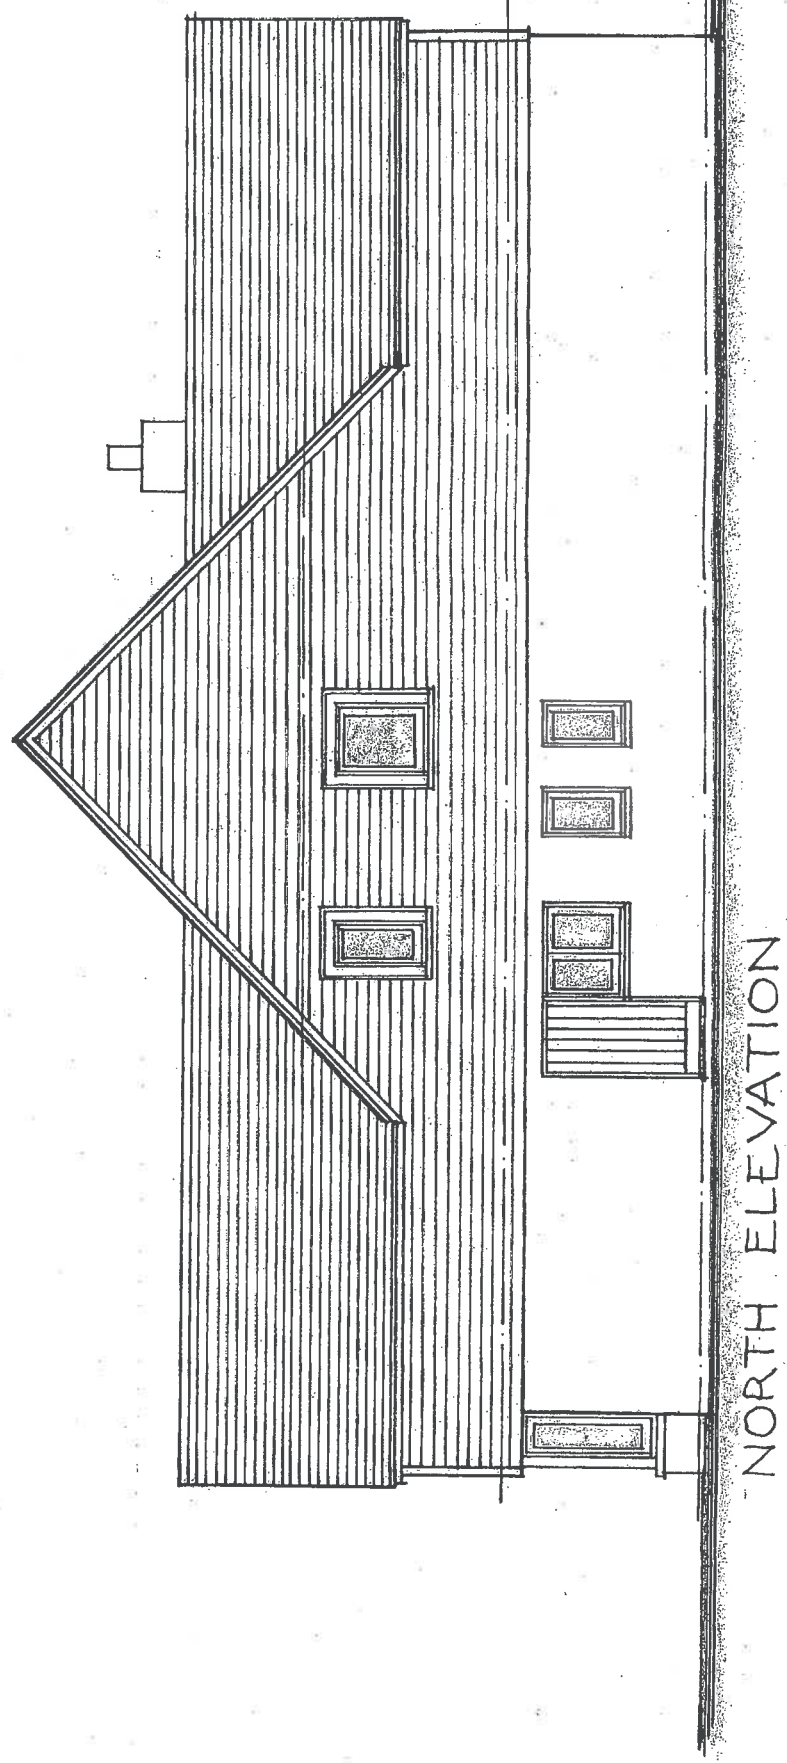


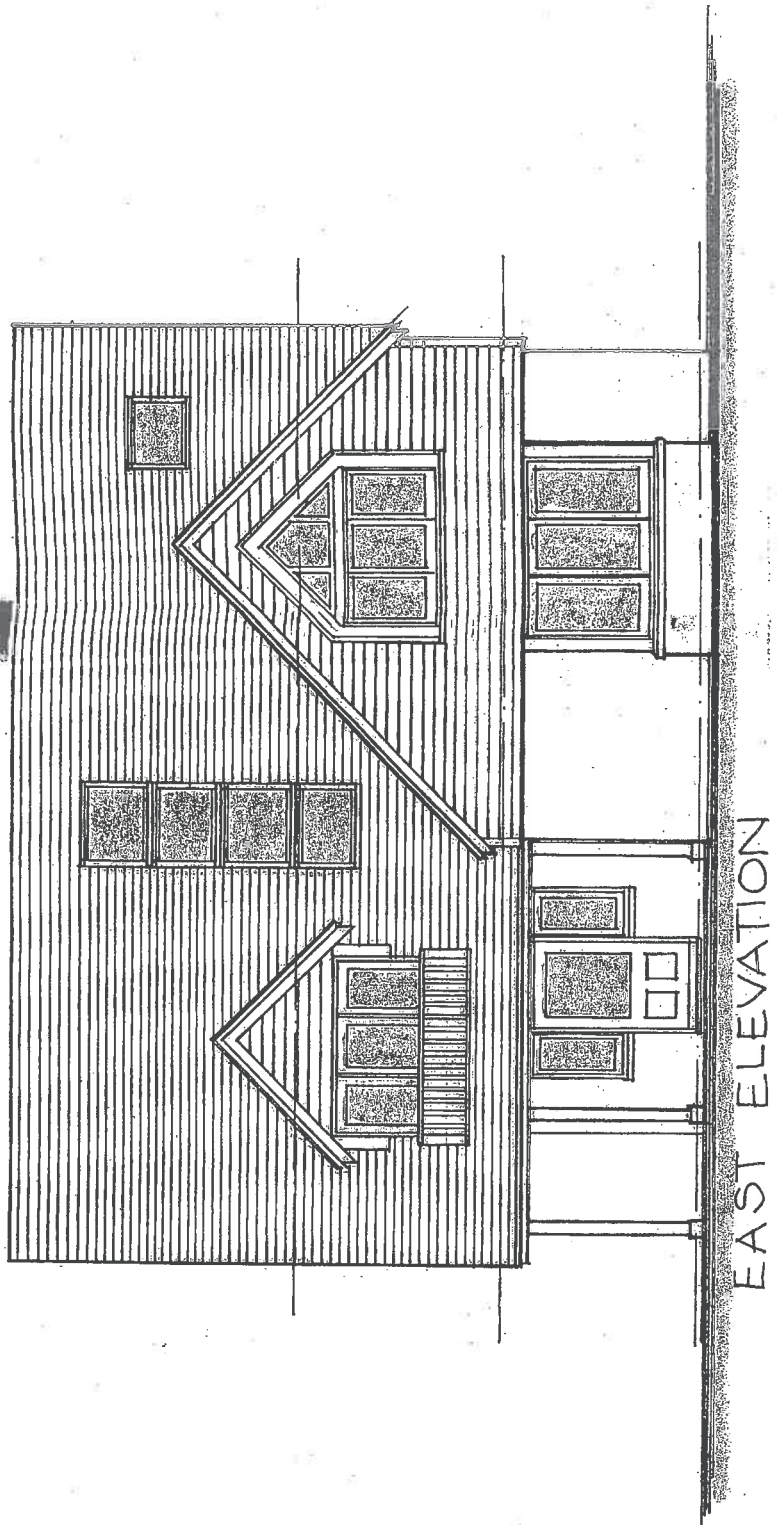

DRAWING
 East & North Elevations
 NUMBER 200719.15
 REVISION
 SCALE 1:100
 DATE April 2008

PROJECT
 Proposed Extension & Alterations to Nettlecombe
 Wandleys Lane Eastergate for Janet & John Dalaliesh

222 Oving Road, Chichester
 West Sussex
 PO19 4EJ
 Telephone 01243 532398

Joanna Jefferson
 Architects