


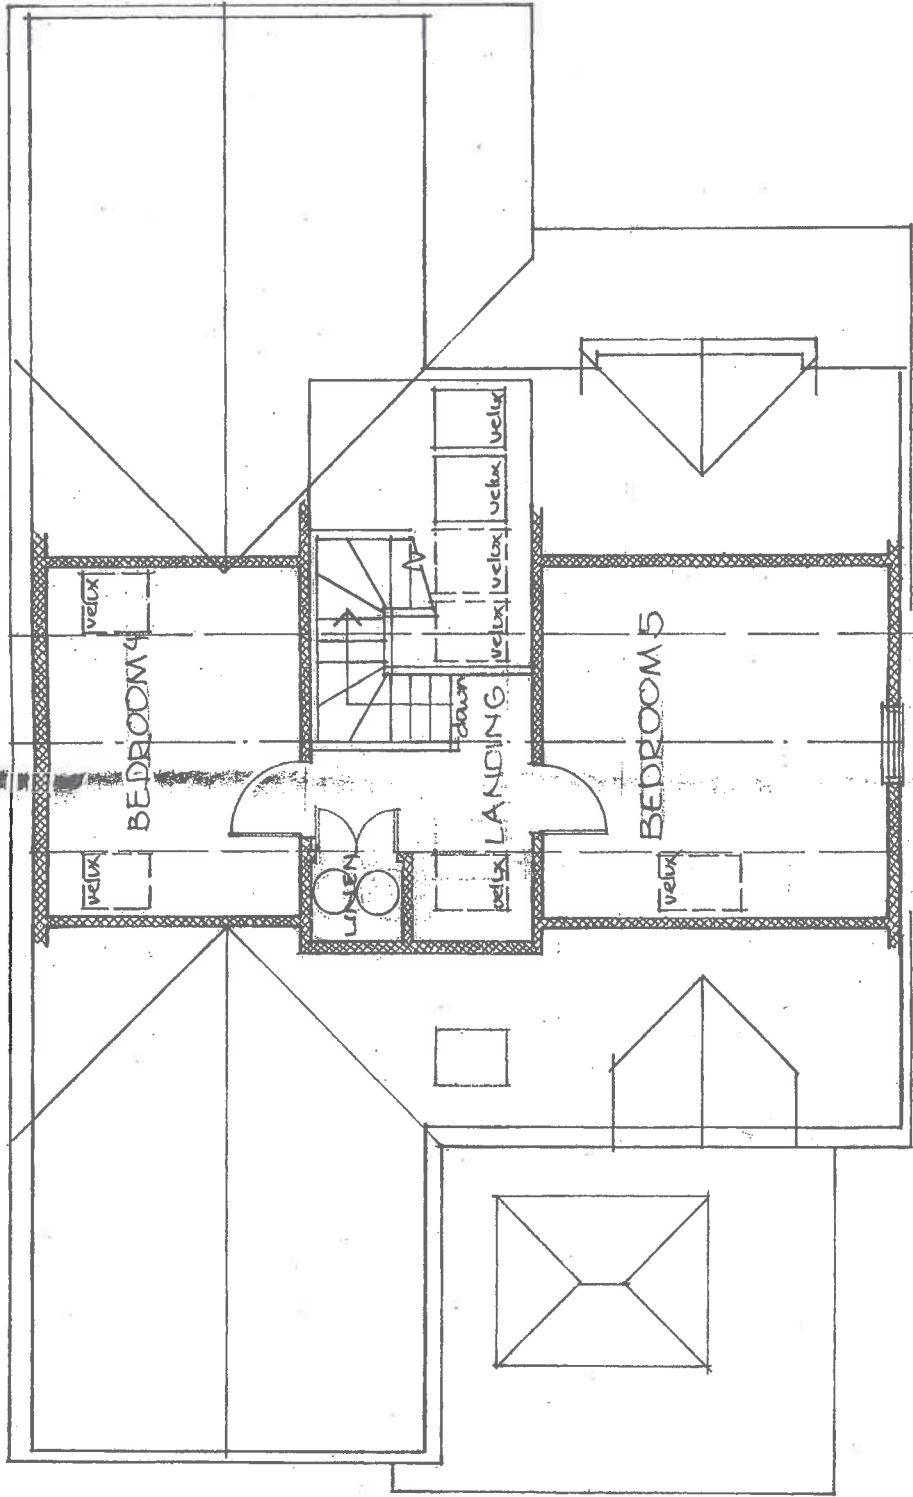

SECOND FLOOR PLAN

DRAWING

Second Floor Plan

NUMBER 200719.12

REVISION

SCALE 1:100

DATE April 2008

REVISIONS

PROJECT

Proposed Extension & Alterations to Nettlecombe
Wandleys Lane Eastergate for Janet & John Dalaliesh

Joanna Jefferson
Architects

222 Oving Road, Chichester
West Sussex
PO19 4EJ
Telephone 01243-532398
Fax 01243-531550