


KEY TO WALLS

new walls

existing walls retained

existing walls taken down

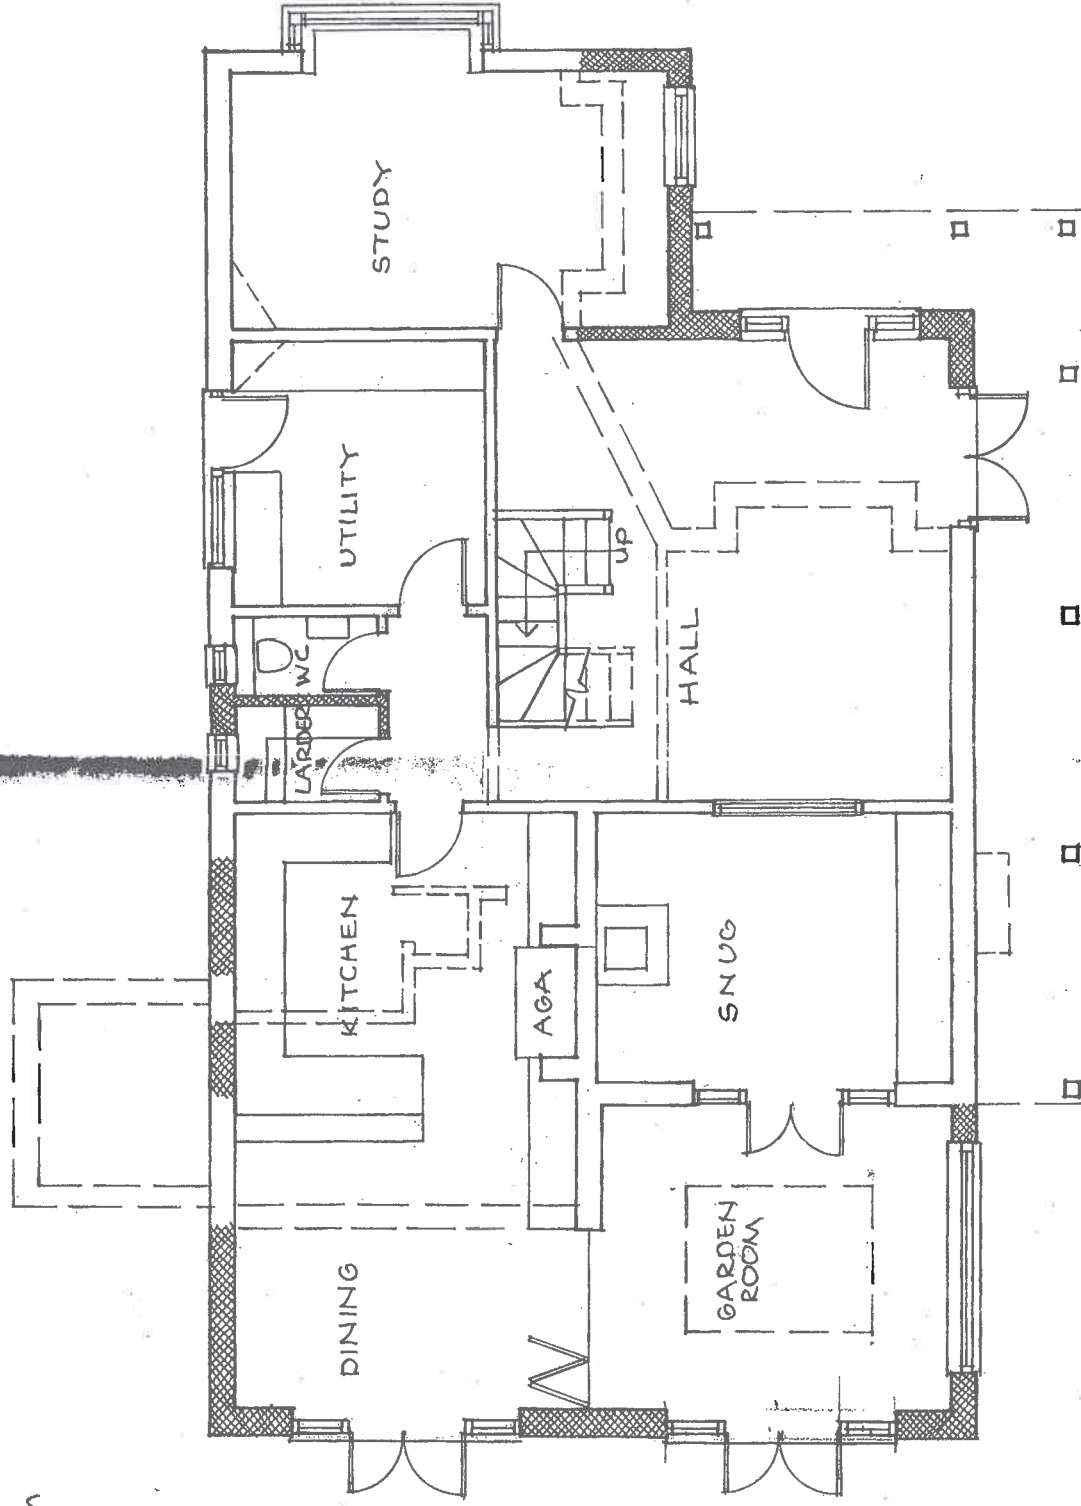

GROUND FLOOR PLAN

DRAWING

Ground Floor Plan

NUMBER 200719.10

REVISION

SCALE 1:100

DATE April 2008

REVISIONS

PROJECT

Proposed Extension & Alterations to Nettlecombe
Wandleys Lane Eastergate for Janet & John Dalaliesh

Joanna Jefferson
Architects

222 Oving Road, Chichester

West Sussex

PO19 4EJ

Telephone 01243-532398

Fax 01243 531550