
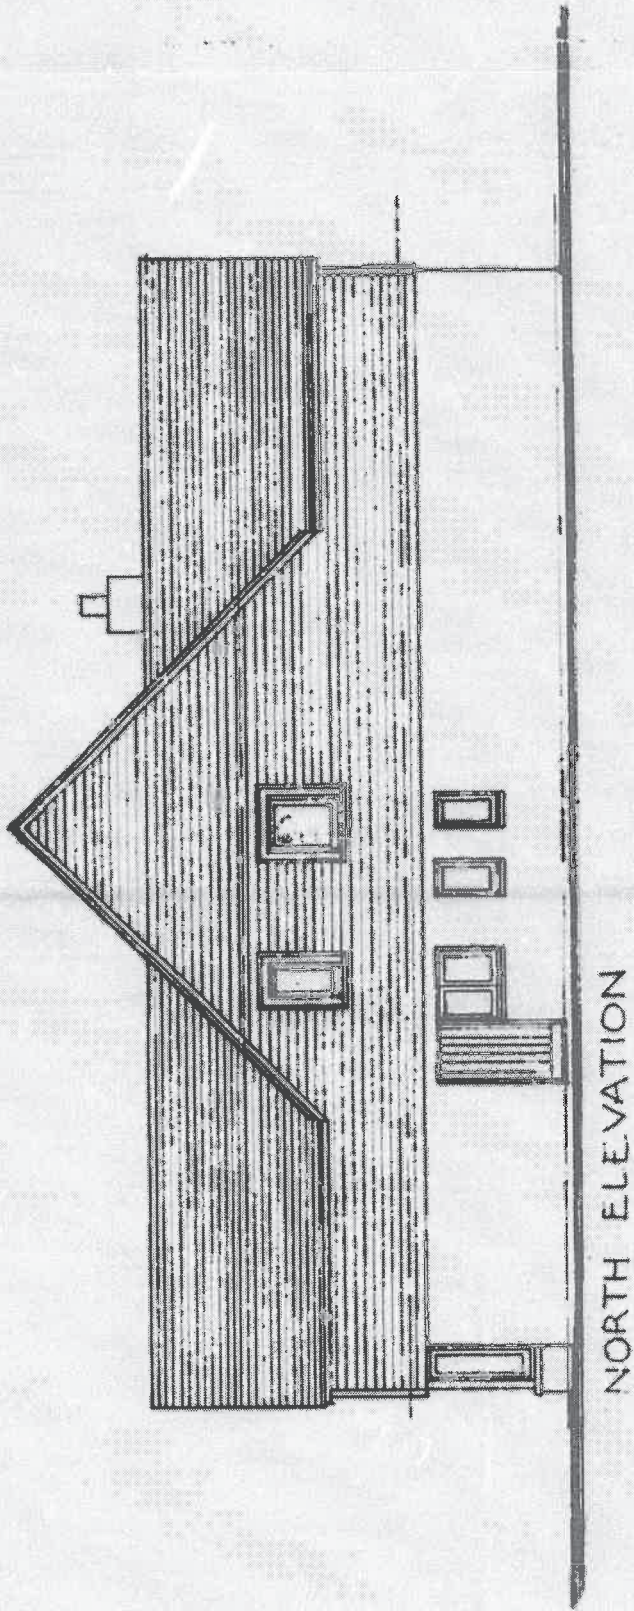


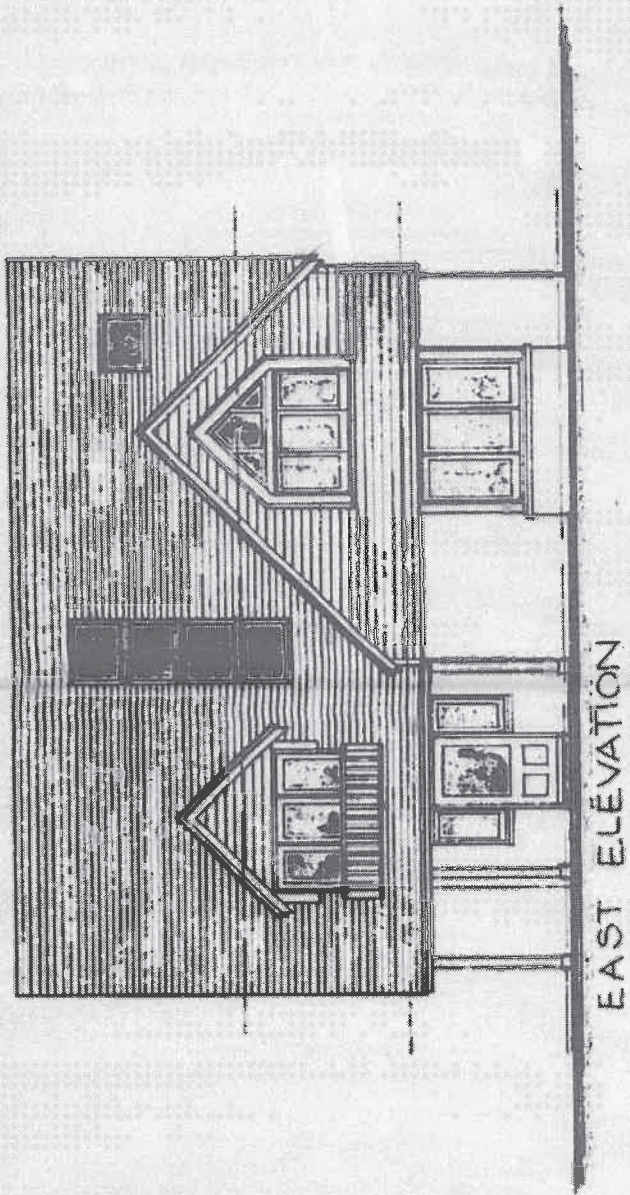

ARUN DISTRICT COUNCIL	
No.	WA 30 08
Received	
20 MAY 2008	

NUMBER 200719.15
 REVISION
 SCALE 1:100
 DATE April 2008

DRAWING
 East & North Elevations

Joanna Jefferson
 Architects

PROJECT
 Proposed Extension & Alterations to Nettlecombe
 Wandleys Lane Eastergate for Janet & John Dalglish

222 Oving Road, Chichester
 West Sussex
 PO19 4EJ
 Telephone 01243 532398
 Fax 01243 531550