


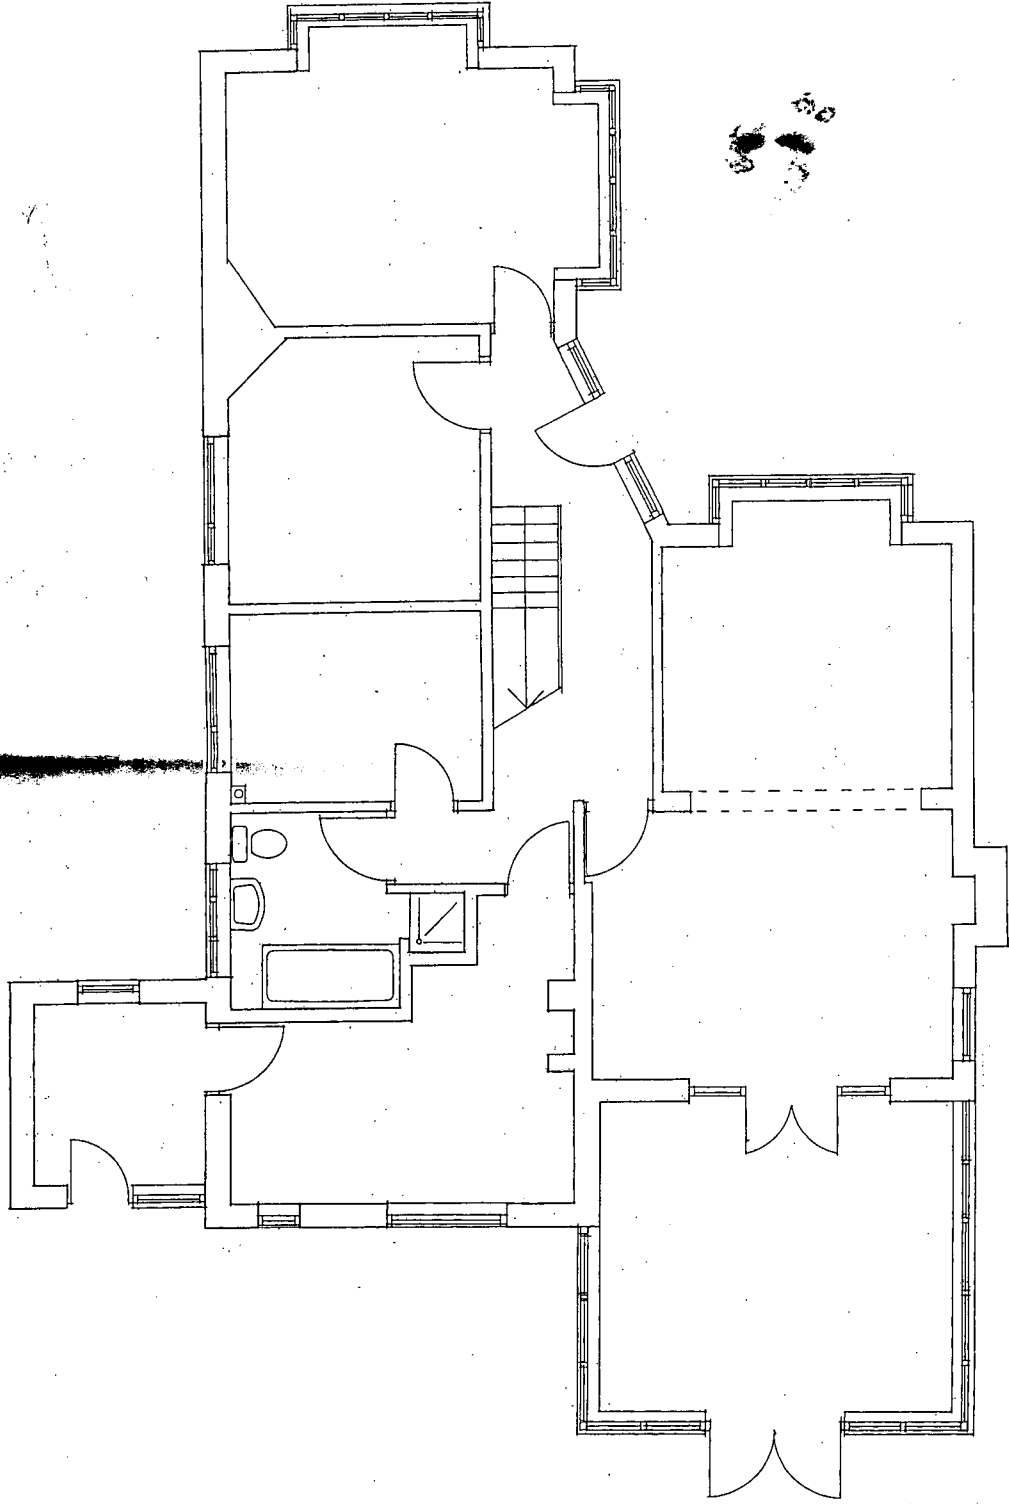

GROUND FLOOR PLAN

DRAWING

Ground Floor Plan AS EXISTING

NUMBER 200719.18
REVISION
SCALE 1:100
DATE May 2008

REVISIONS

PROJECT

Proposed Extension & Alterations to Nettlecombe
Wandleys Lane Eastergate for Janet & John Dalglish

Joanna Jefferson

Architects

222 Oving Road, Chichester
West Sussex
PO19 4EJ
Telephone 01243 532398
Fax 01243 531550