


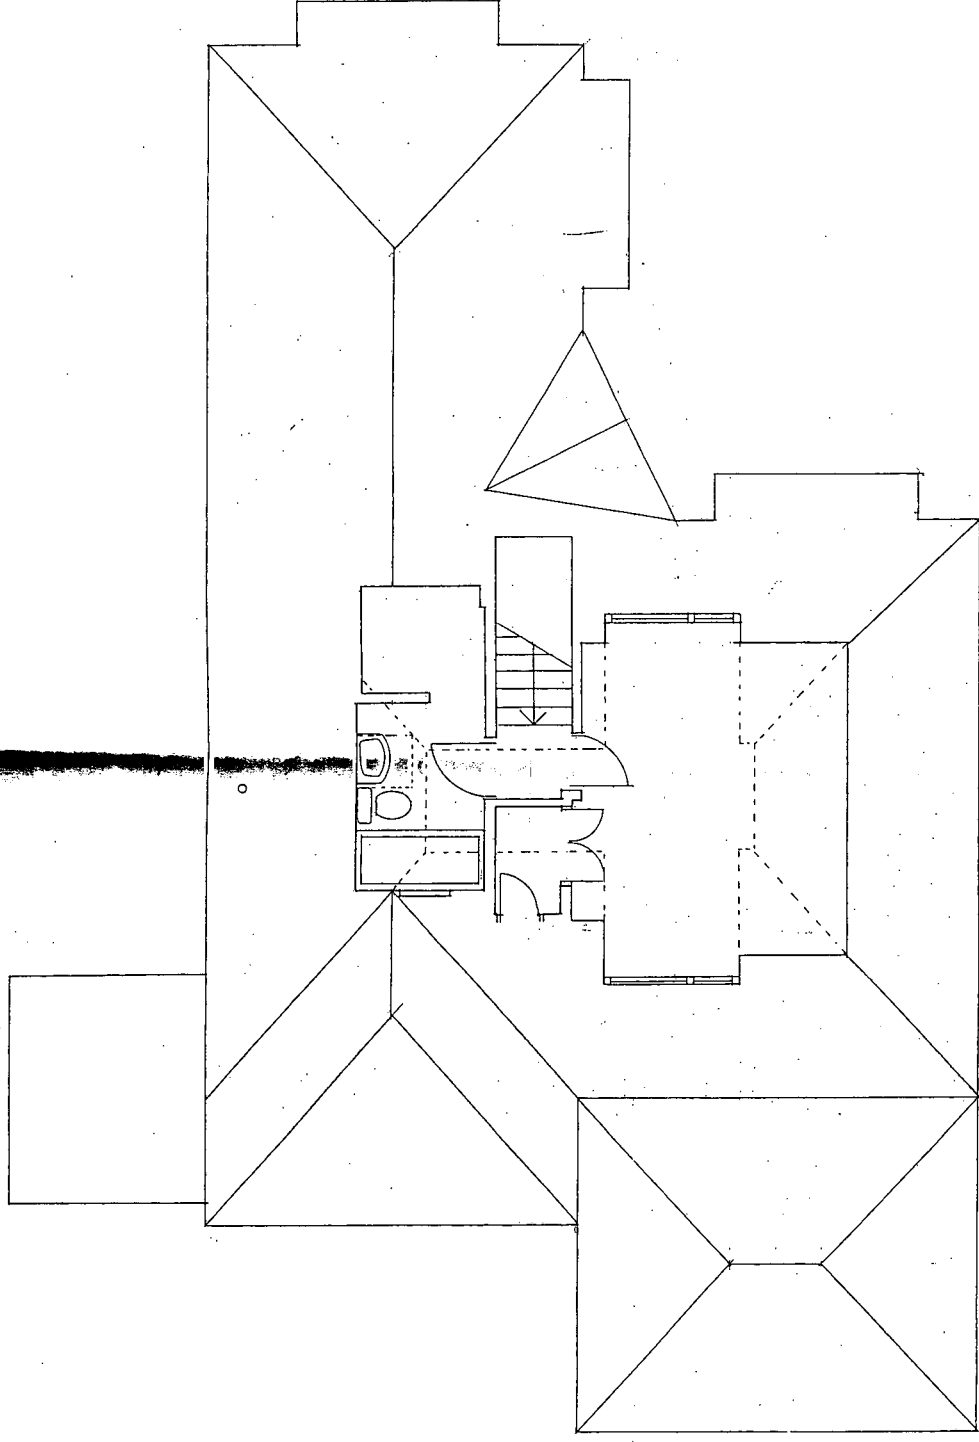

FIRST FLOOR PLAN

DRAWING

First Floor Plan AS EXISTING

NUMBER 200719.19

REVISION

SCALE 1:100

DATE May 2008

REVISIONS

PROJECT

Proposed Extension & Alterations to Nettlecombe

Wandleys Lane Eastergate for Janet & John Dalglish

Joanna Jefferson

Architects

222 Oving Road, Chichester

West Sussex

PO19 4EJ

Telephone 01243 532398

Fax 01243 531550