




SOUTH ELEVATION

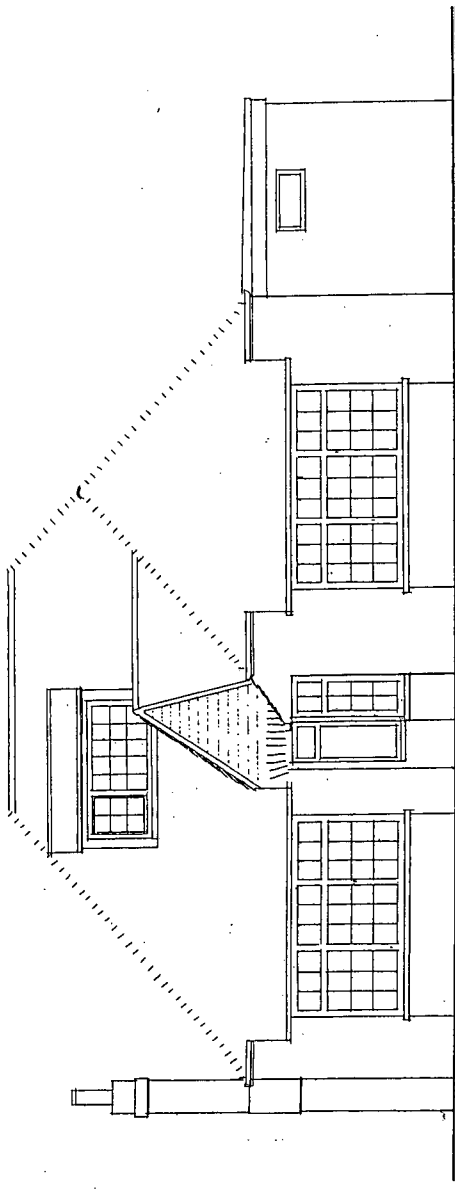

EAST ELEVATION

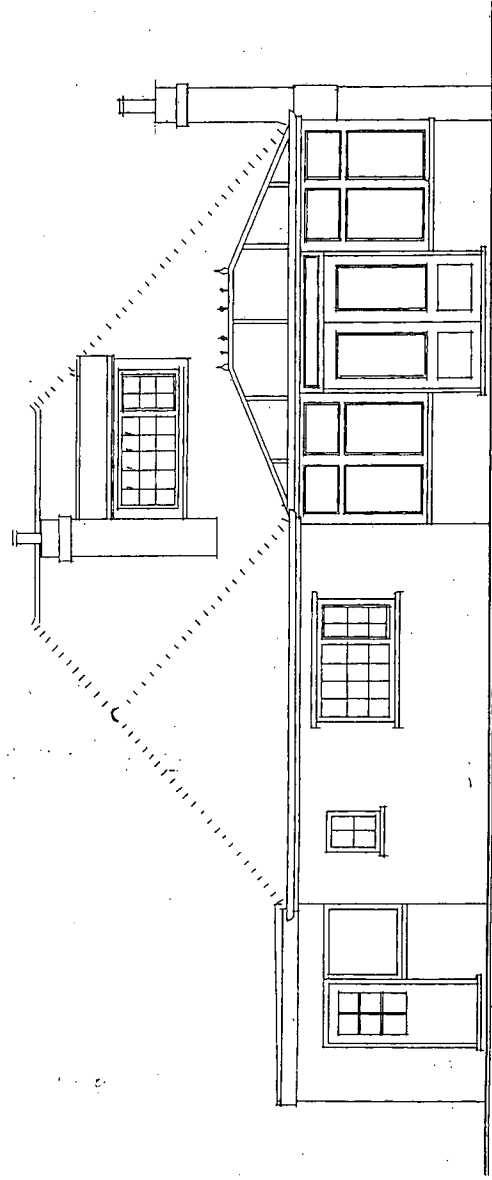

WEST ELEVATION

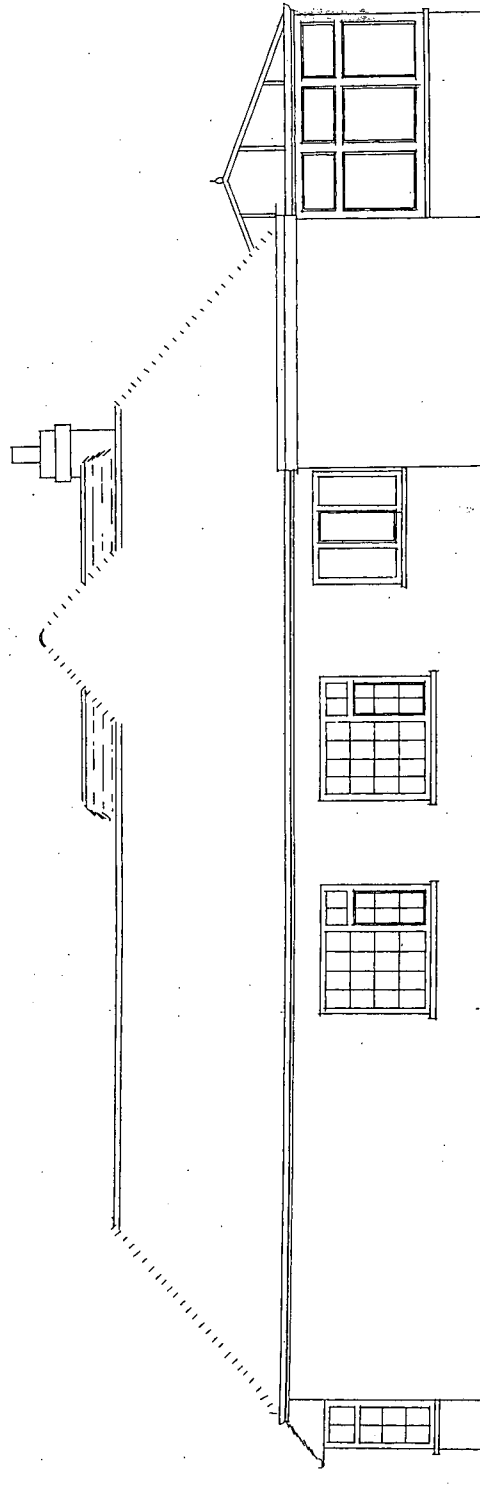

NORTH ELEVATION

DRAWING

Elevations AS EXISTING

NUMBER 200719.20
REVISION
SCALE 1:100
DATE May 2008

REVISIONS

PROJECT

Proposed Extension & Alterations to Nettlecombe

Wandleys Lane Eastergate for Janet & John Dalglish

Joanna Jefferson

Architects

222 Oving Road, Chichester
West Sussex
PO19 4EJ
Telephone 01243 532398
Fax 01243 531550