


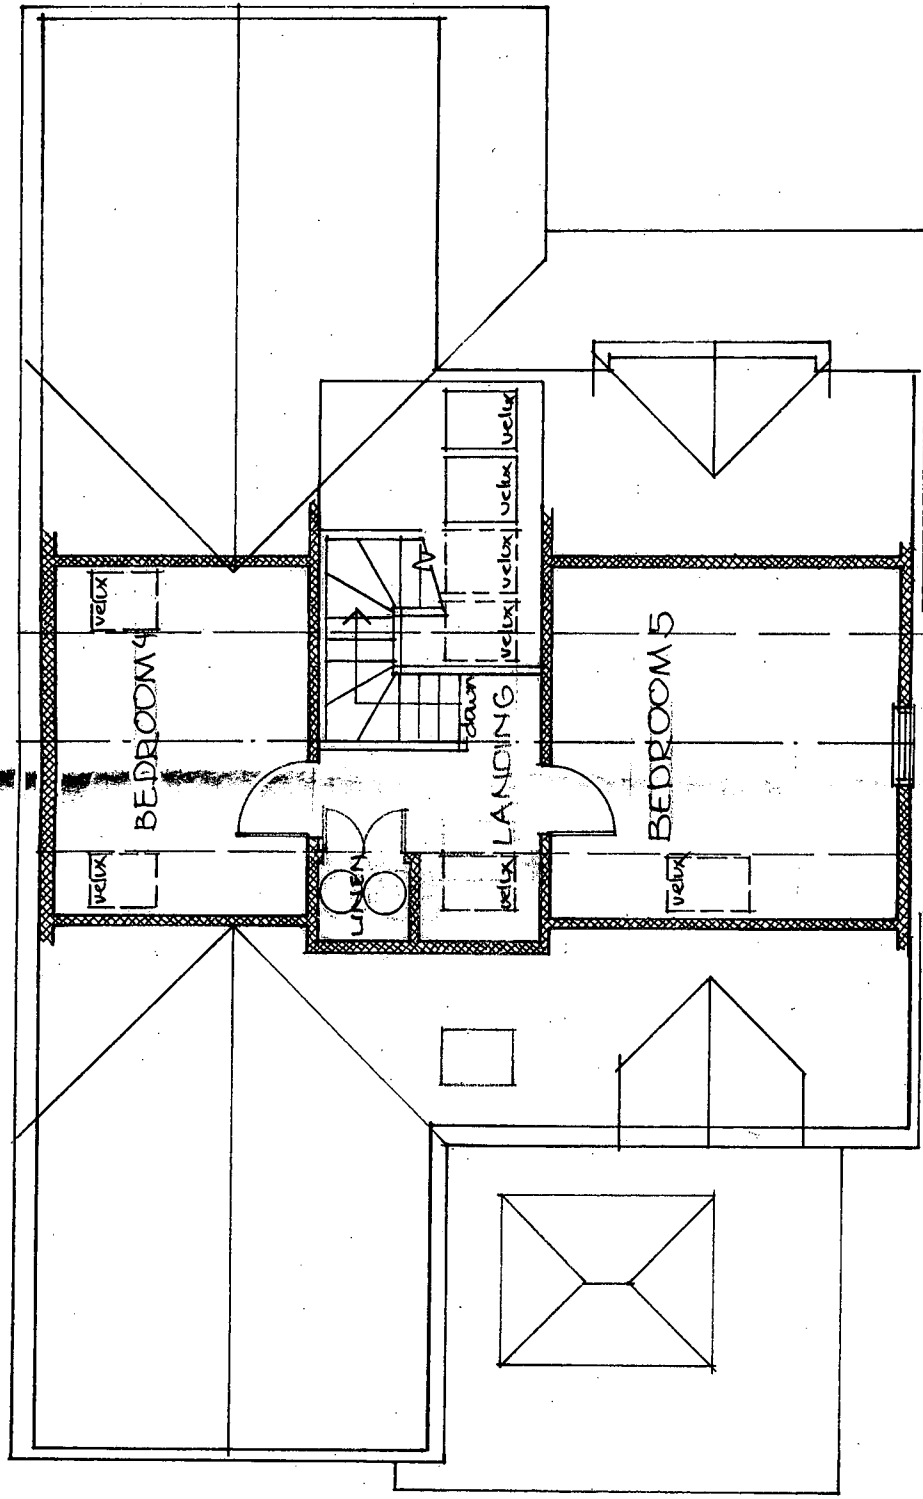

SECOND FLOOR PLAN

DRAWING

Second Floor Plan

NUMBER 200719.12

REVISION

SCALE 1:100

DATE April 2008

REVISIONS

PROJECT

Proposed Extension & Alterations to Nettlecombe

Wandleys Lane Eastergate for Janet & John Dalgliesh

Joanna Jefferson

Architects

222 Oving Road, Chichester

West Sussex

PO19 4EJ

Telephone 01243 532398

Fax 01243 531550