



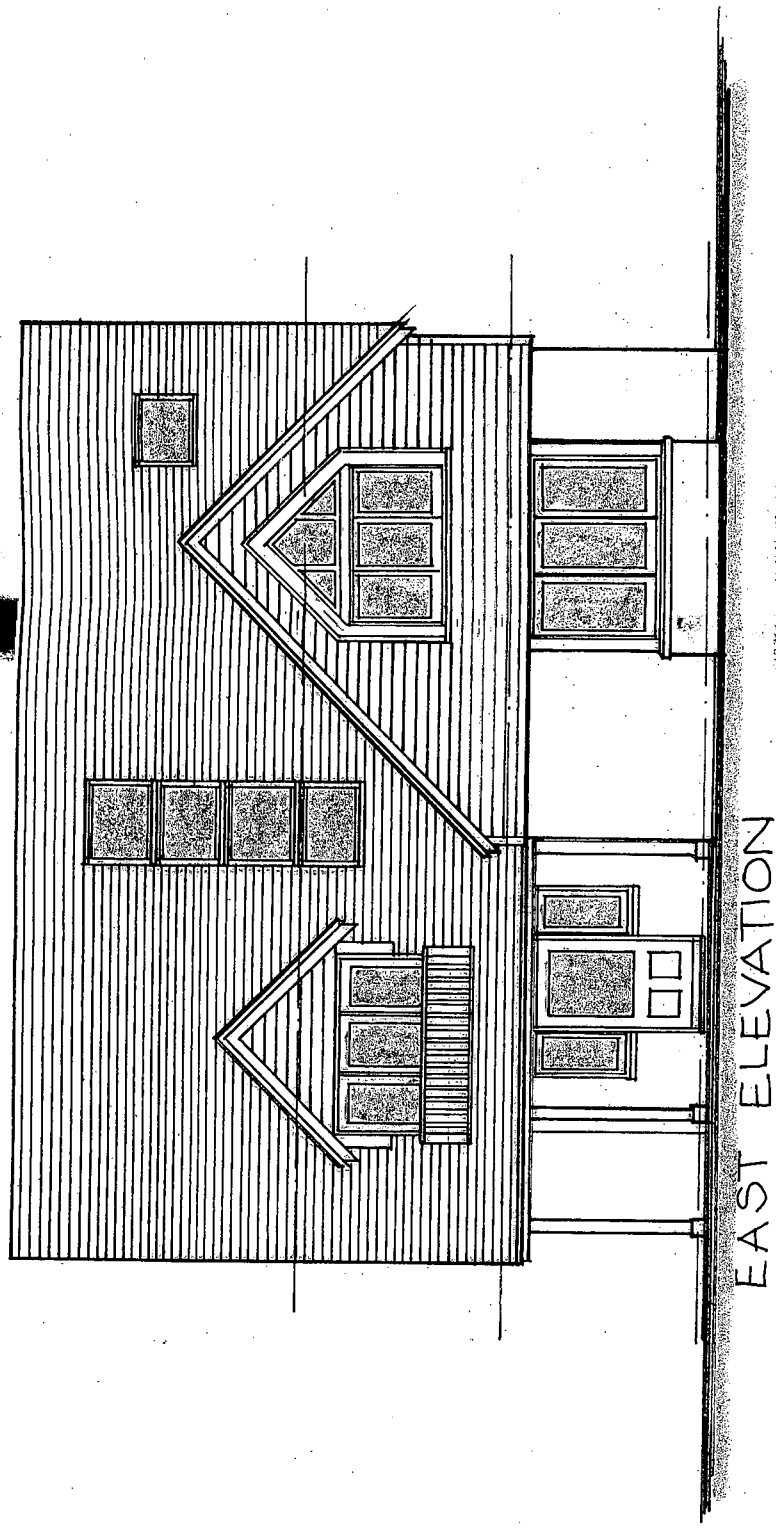

EAST ELEVATION

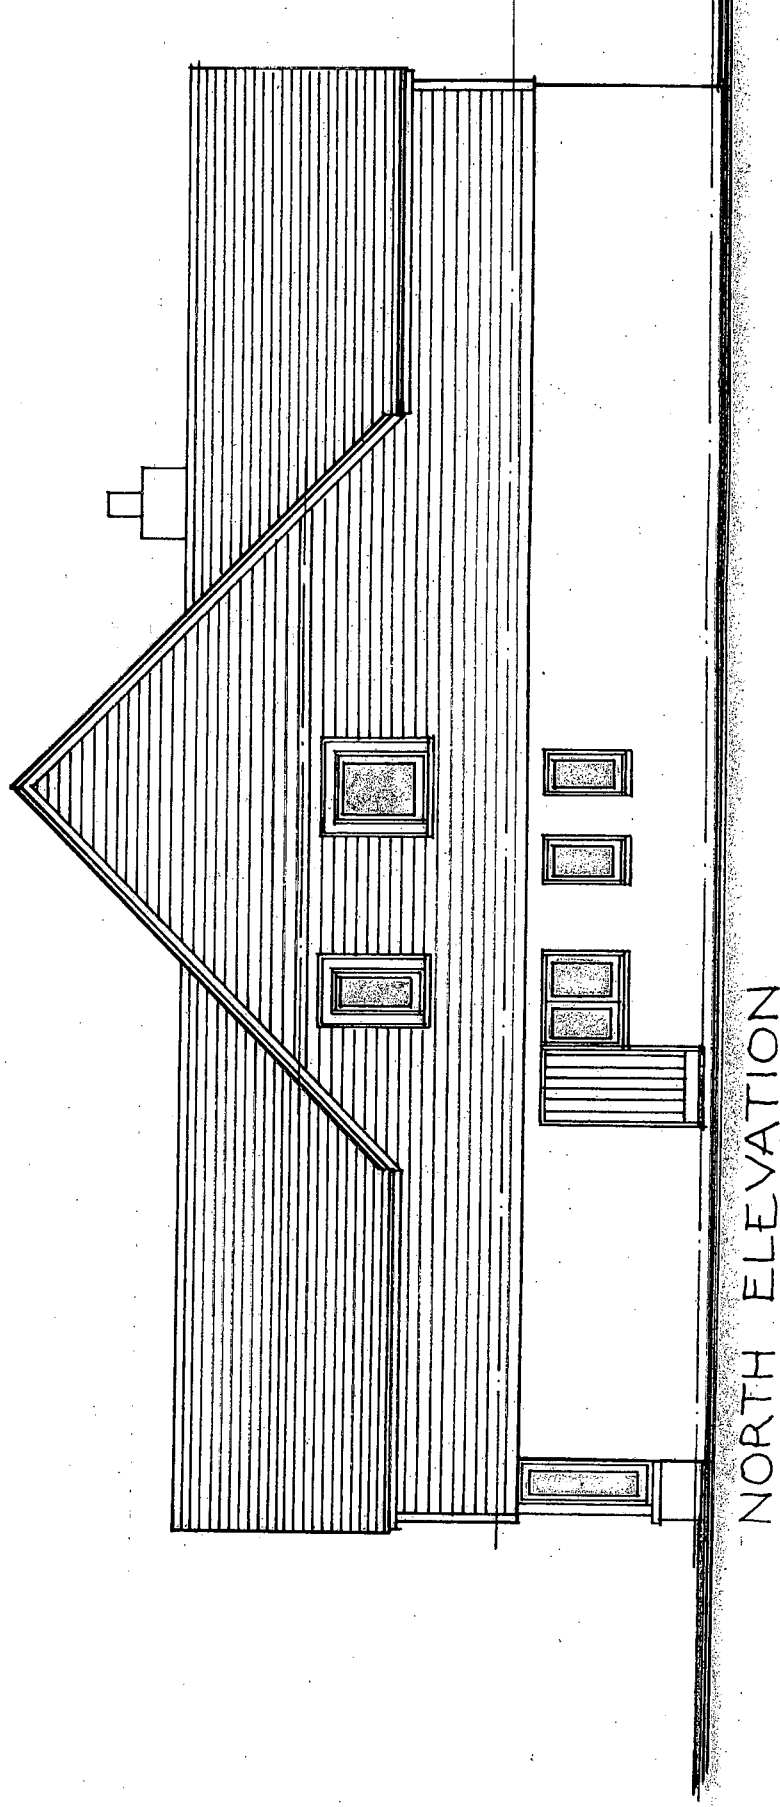

NORTH ELEVATION

DRAWING  
East & North Elevations

NUMBER 200719.15  
REVISION  
SCALE 1:100  
DATE April 2008

REVISIONS

PROJECT

Proposed Extension & Alterations to Nettlecombe  
Wandleys Lane Eastergate for Janet & John Dalgliesh

Joanna Jefferson  
Architects

222 Oving Road, Chichester  
West Sussex  
PO19 4EJ  
Telephone 01243 532398  
Fax 01243 531550