


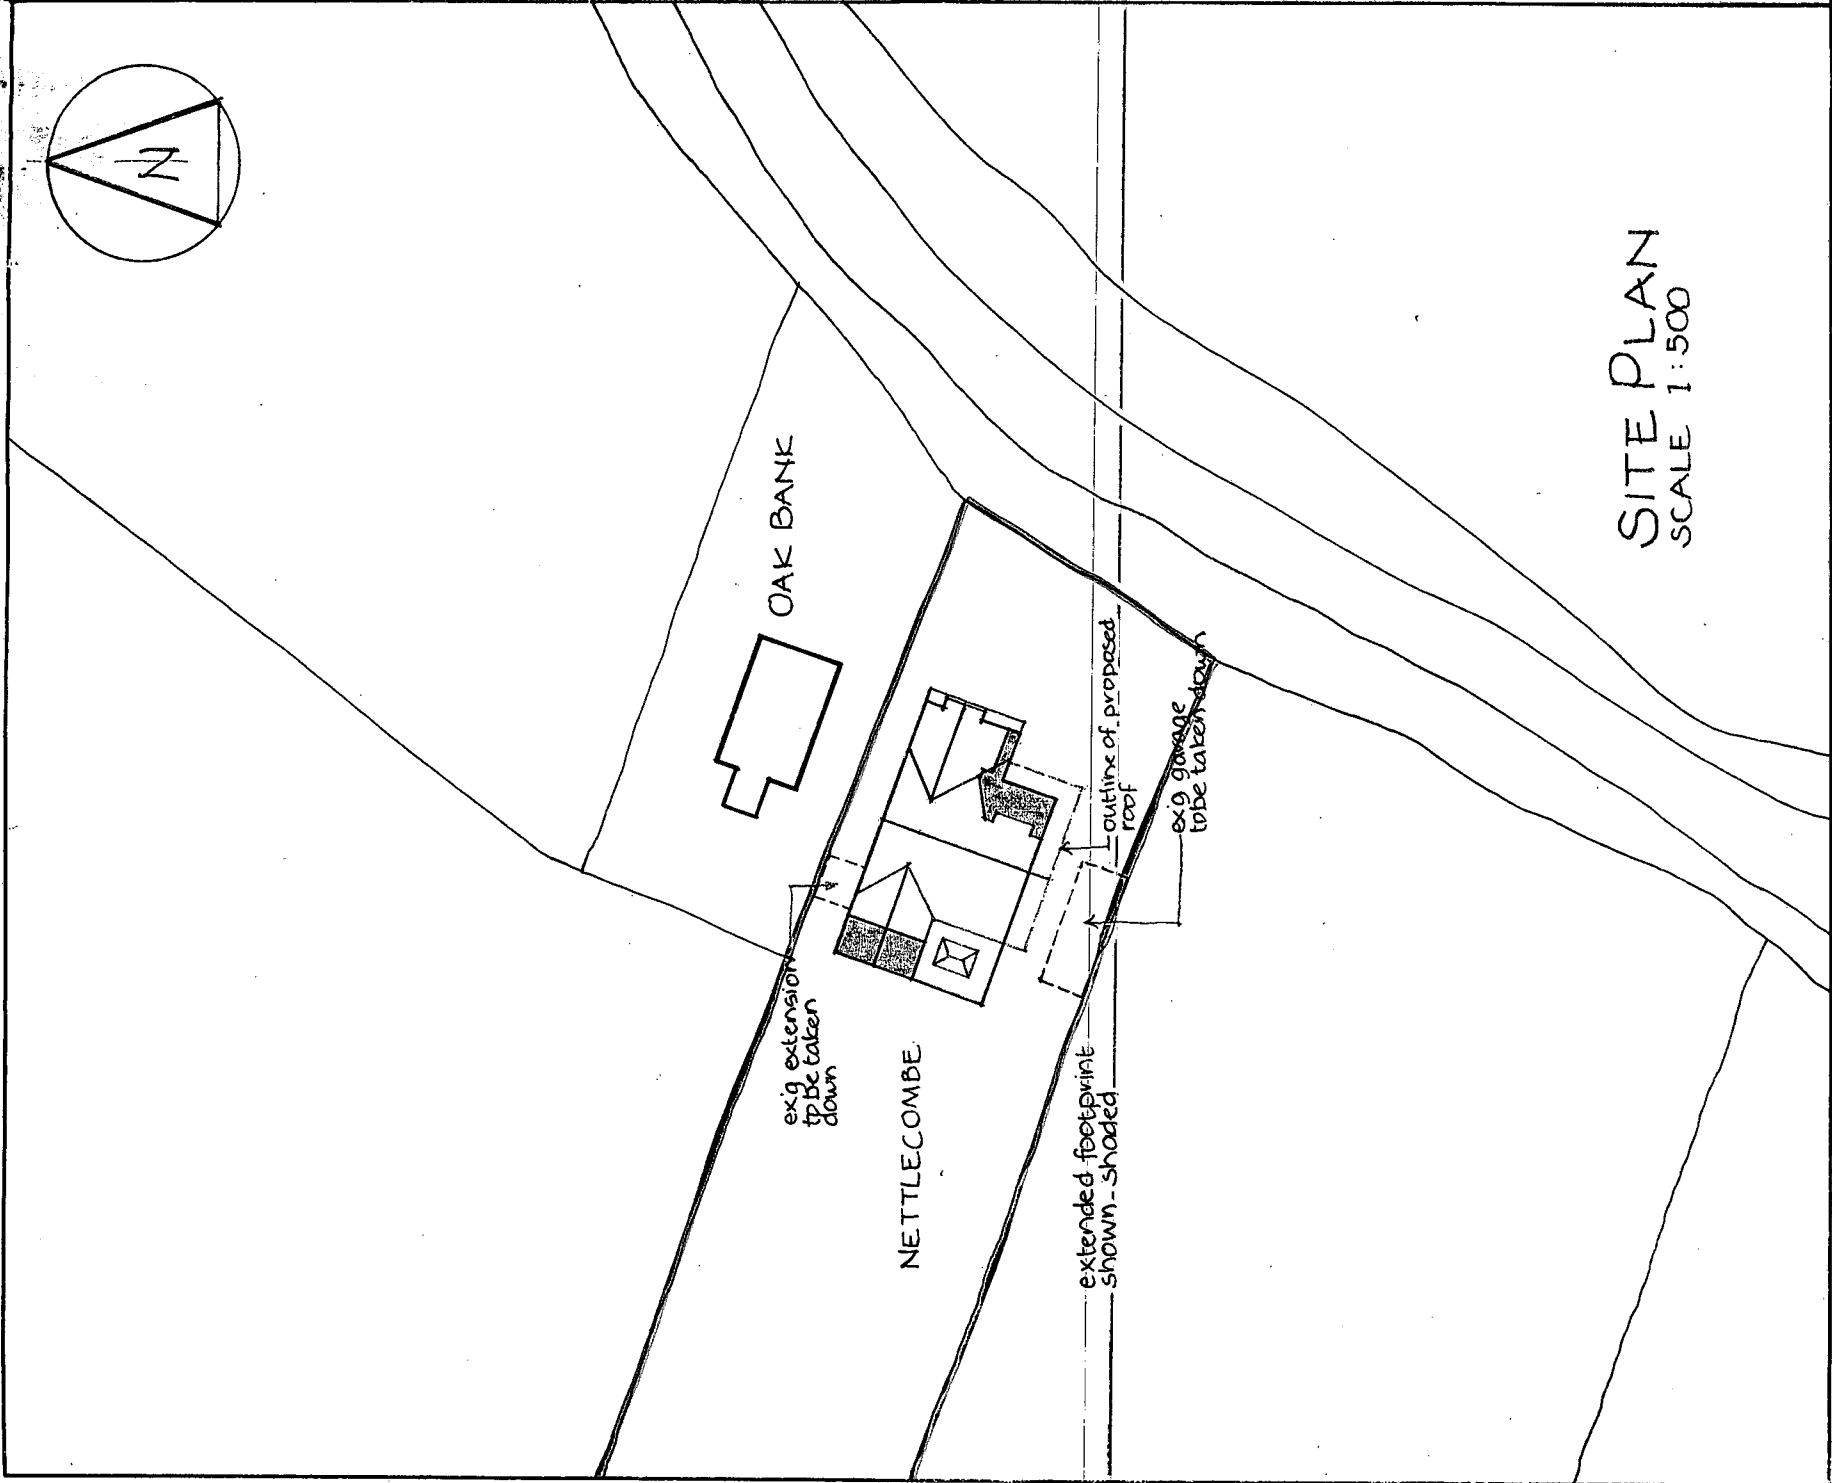

SITE PLAN
SCALE 1:500



LOCATION PLAN
SCALE 1:1250

KEY TO TREES

- | | | | |
|---|------------|----|--------|
| 1 | Apple tree | 9 | Beech |
| 2 | not known | 10 | Bay |
| 3 | not known | 11 | Damson |
| 4 | Willow | 12 | Cherry |
| 5 | Willow | | |
| 6 | Scots Pine | | |
| 7 | Beech | | |
| 8 | Beech | | |

ARUN DISTRICT COUNCIL

No.	WA	30	08
RECEIVED			
20 MAY 2008			

DRAWING	NUMBER	200719.13	REVISIONS
Site & Location Plans	REVISION	A	A. May 08 - Northpoints added & boundaries outlined in red.
	SCALE	1:500 & 1:1250	
	DATE	April 2008	

PROJECT: **Joanna Jefferson**
 Proposed Extension & Alterations to Nettlecombe
 Wandleys Lane Eastergate for Janet & John Dalgliesh
 Architects
 222 Oving Road, Chichester
 West Sussex
 PO19 4EJ
 Telephone 01243 532398
 Fax 01243 531550