
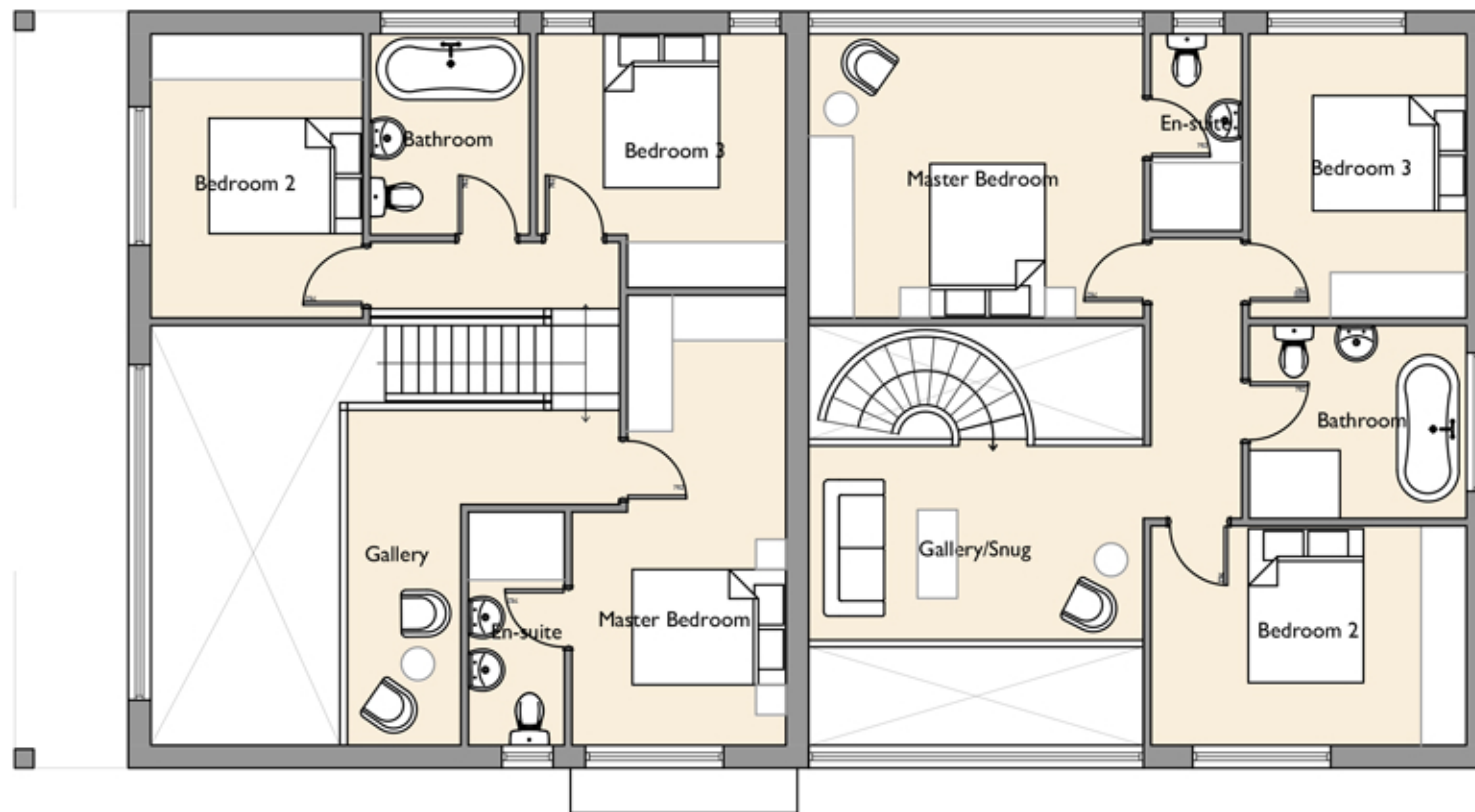


First Floor Plan 1:100 @ A3

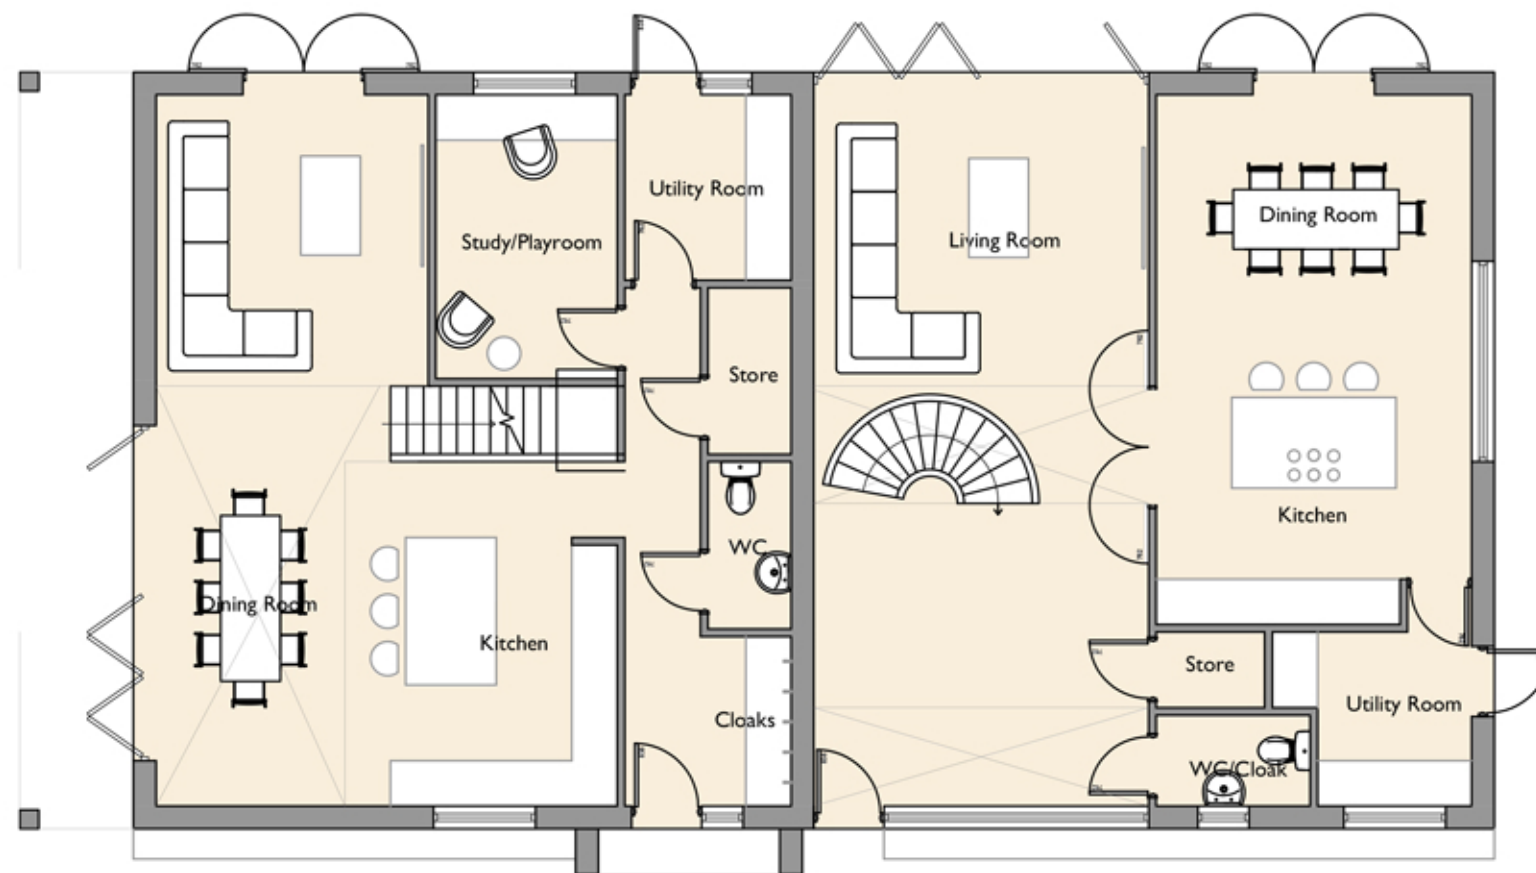

Address.
Spindlewood
Yapton Lane
Walberton
BN18 0AS

Drawing.
Proposed Barn
1, 2, 3 and 4 Plan

Scale.
As Shown

Date.
April 2020

Drawing No.
DPA 09

Revision.
--

Ground Floor Plan 1:100 @ A3