

The drawing is to be used in conjunction with all other relevant drawing and specifications. Do not scale from this drawing (unless for planning purposes). Use figure dimensions only. All weights and dimensions are to be checked on the site to complement drawings as site. All dimensional discrepancies are to be brought to the immediate attention of the supervisor. Knowledge must be acquired for attention and deviation from this design without prior knowledge is not acceptable.

Copyright reserved

This drawing may only be used under license for the client and location specified in the title block. It may not be copied or disclosed for any other third party without permission.

It is the responsibility of the Client to check layout. Boundaries are correctly indicated and that the drawing is not used for any other purpose. The Client is responsible for any and all damage to adjoining neighbours (e.g. over commitment of works). No responsibility will be held by the Contractor for any failure in the above.


Handwritten: 1/11/2014




Scale Bar 1:100




PROPOSED FRONT ELEVATION
(NORTH)

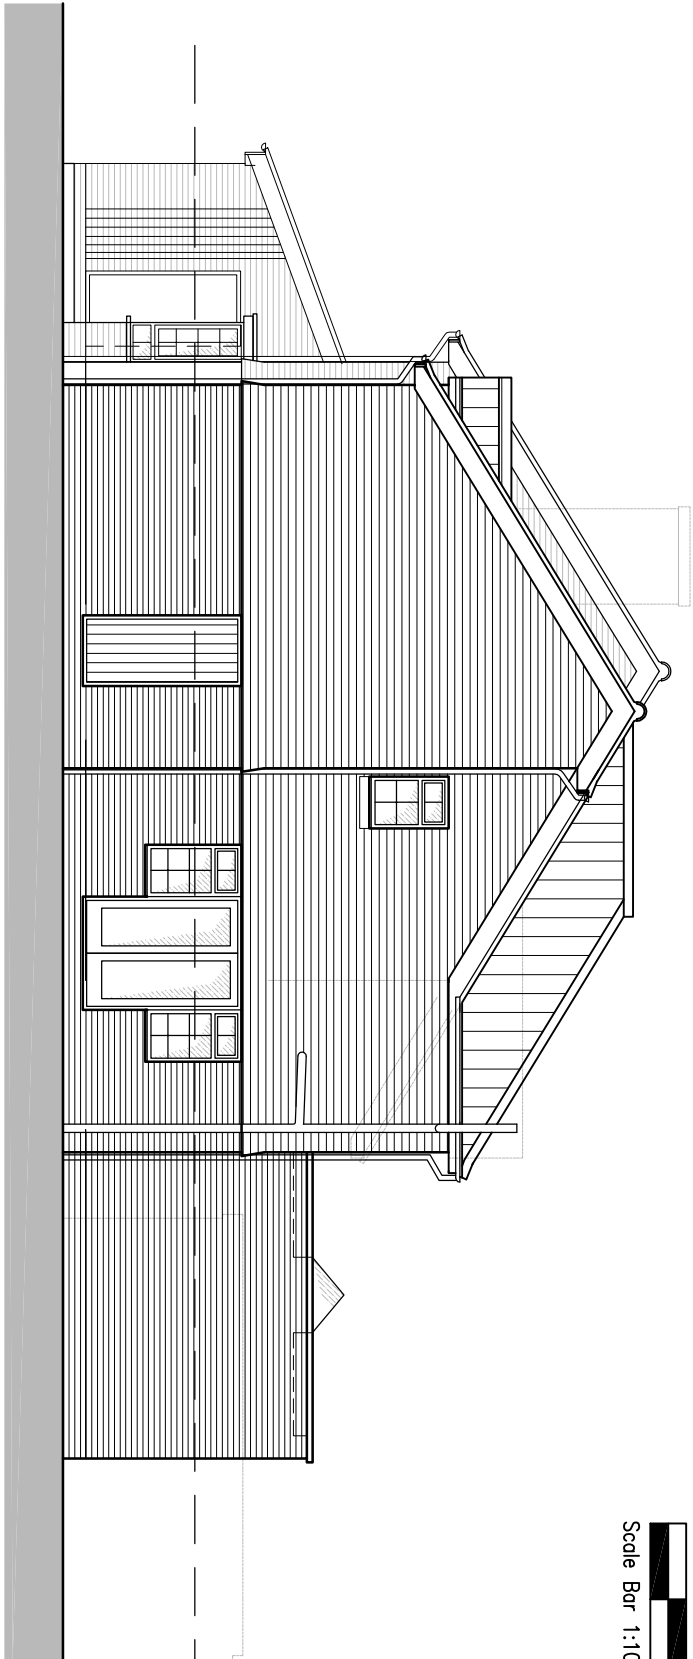

PROPOSED SIDE ELEVATION
(WEST)

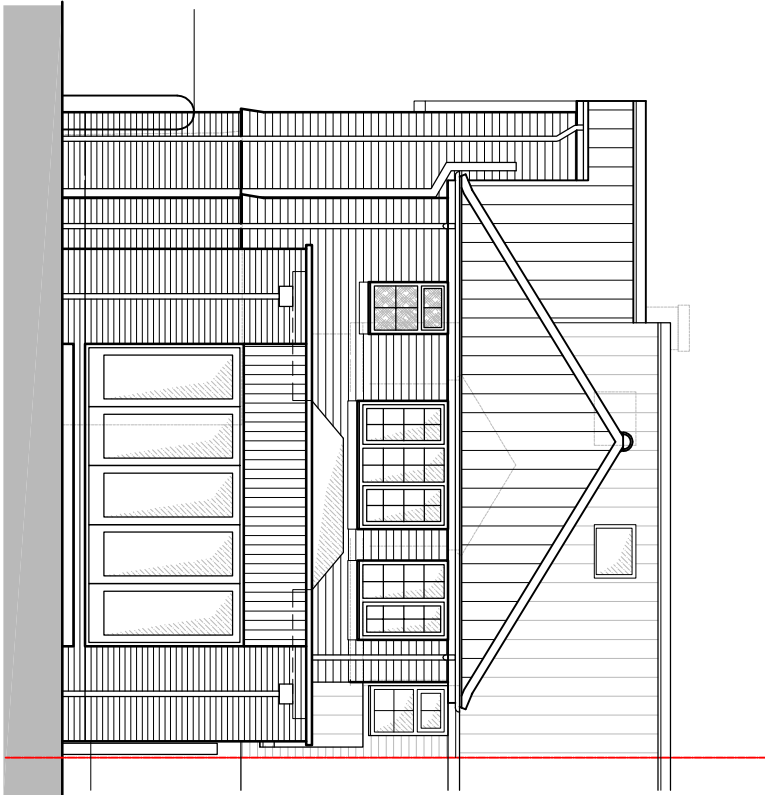

PROPOSED REAR ELEVATION
(SOUTH)

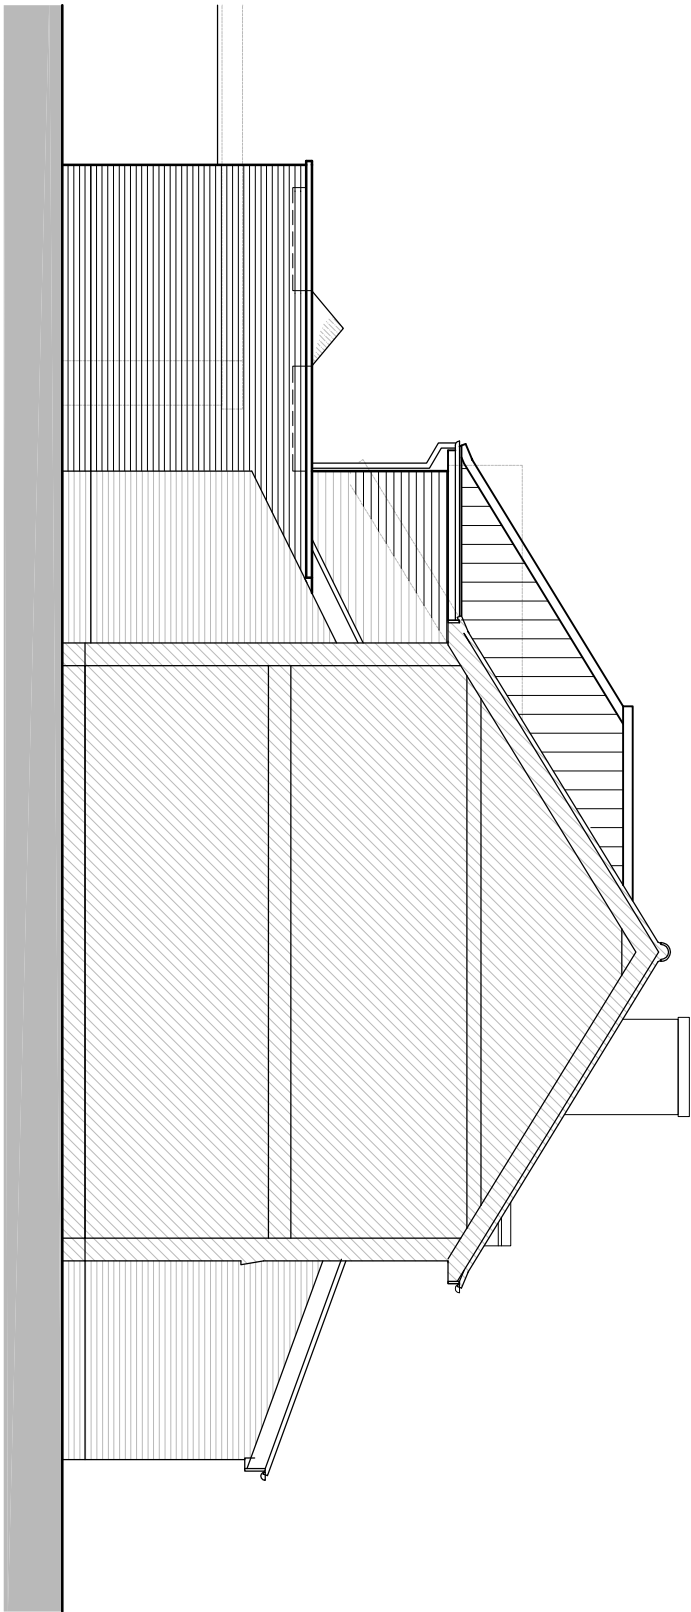

PROPOSED SIDE ELEVATION
(EAST)
TAKEN THROUGH NEIGHBOURS' PROPERTY

PLANNING

Revision	
 S. Harvey 11, Oak Close, Storrington, West Sussex, RH20 3PZ. T: 07833 178649 E: simonharvey@hotmail.com	
Client:	Mr & Mrs Messenger
Project:	Single storey rear extension and two storey side extension.
Address:	Pound Cottage, The Street, Walberton, West Sussex, BN18 0QA.
Drawing Title:	PROPOSED ELEVATIONS
Drawing Number:	17_105
Date:	February 2017
	Scale: 1:100 @A3