



This drawing is to be read in conjunction with all other relevant drawings and specifications. Do not scale from this drawing (unless for planning purposes). Use figured dimensions only. All levels and dimensions to be checked on site prior to commencement of works on site. All dimensional discrepancies are to be brought to the immediate attention of the officer. Responsibility cannot be accepted for alteration and/or deviation from this design without prior copyright reserved.


This drawing may only be used under license for the client and location specified in the title block. It may not be copied or disclosed to any other third party without written consent. It is the responsibility of the client to check Local Authorities are correctly indicated and that relevant Party Wall Notices (usually served via a Surveyor) were required have been served to adjoining neighbours prior to any commencement of works. No responsibility will be held by S.Harvey for any failure in the above.

 


PROPOSED FRONT ELEVATION
(NORTH)

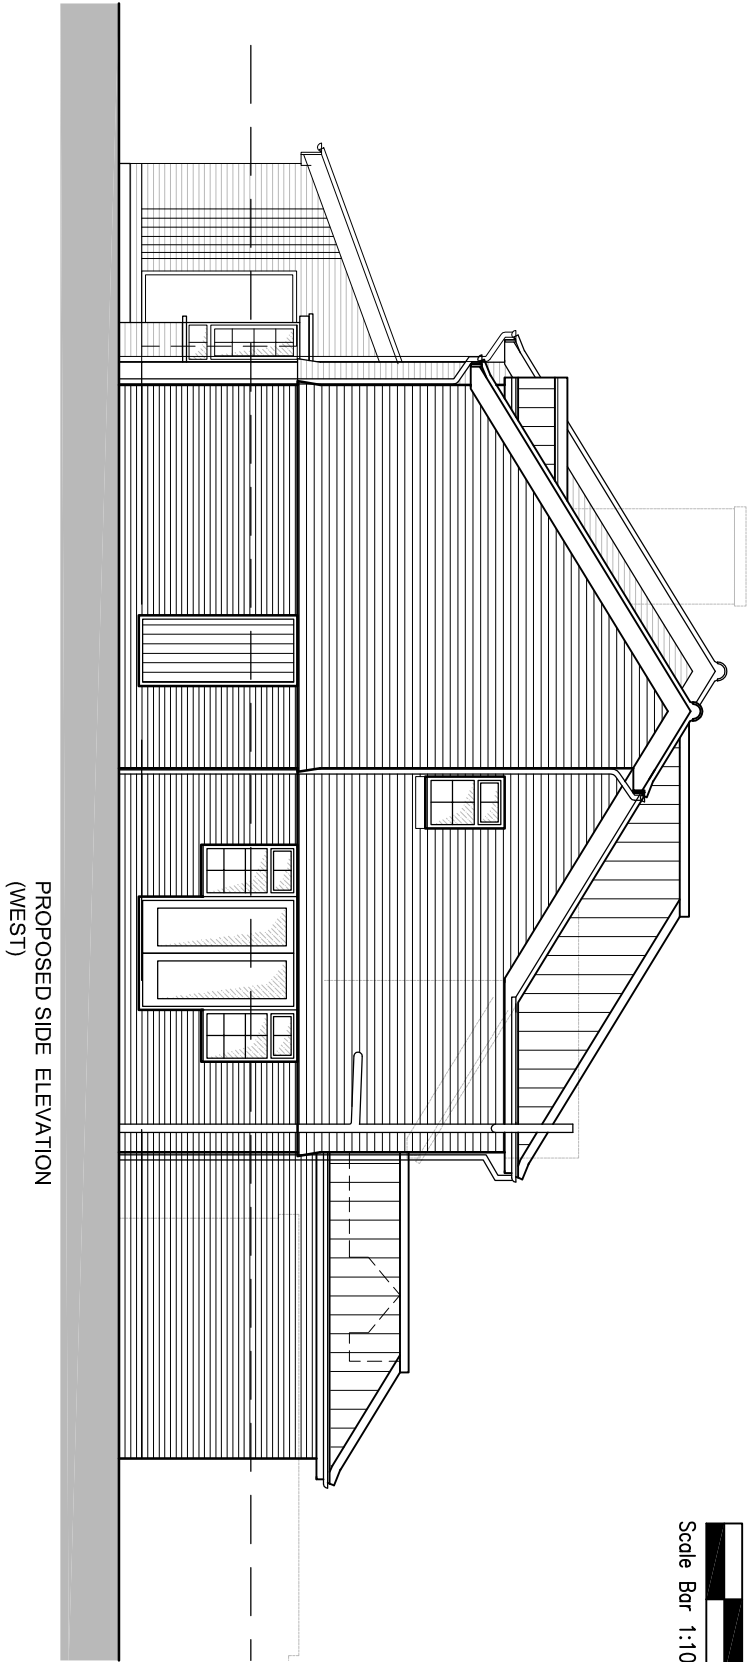

PROPOSED SIDE ELEVATION
(WEST)

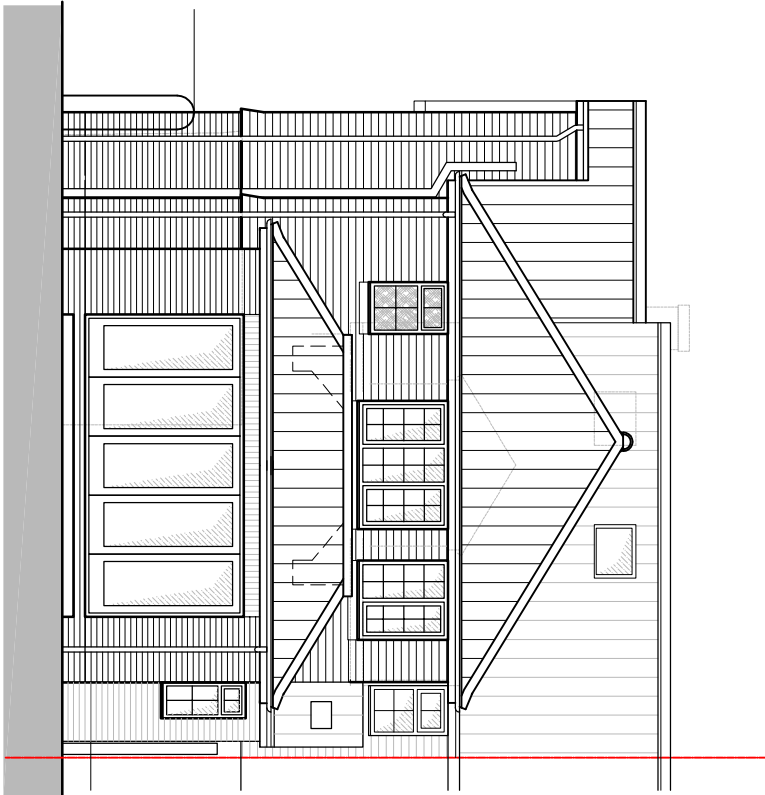


PROPOSED REAR ELEVATION
(SOUTH)

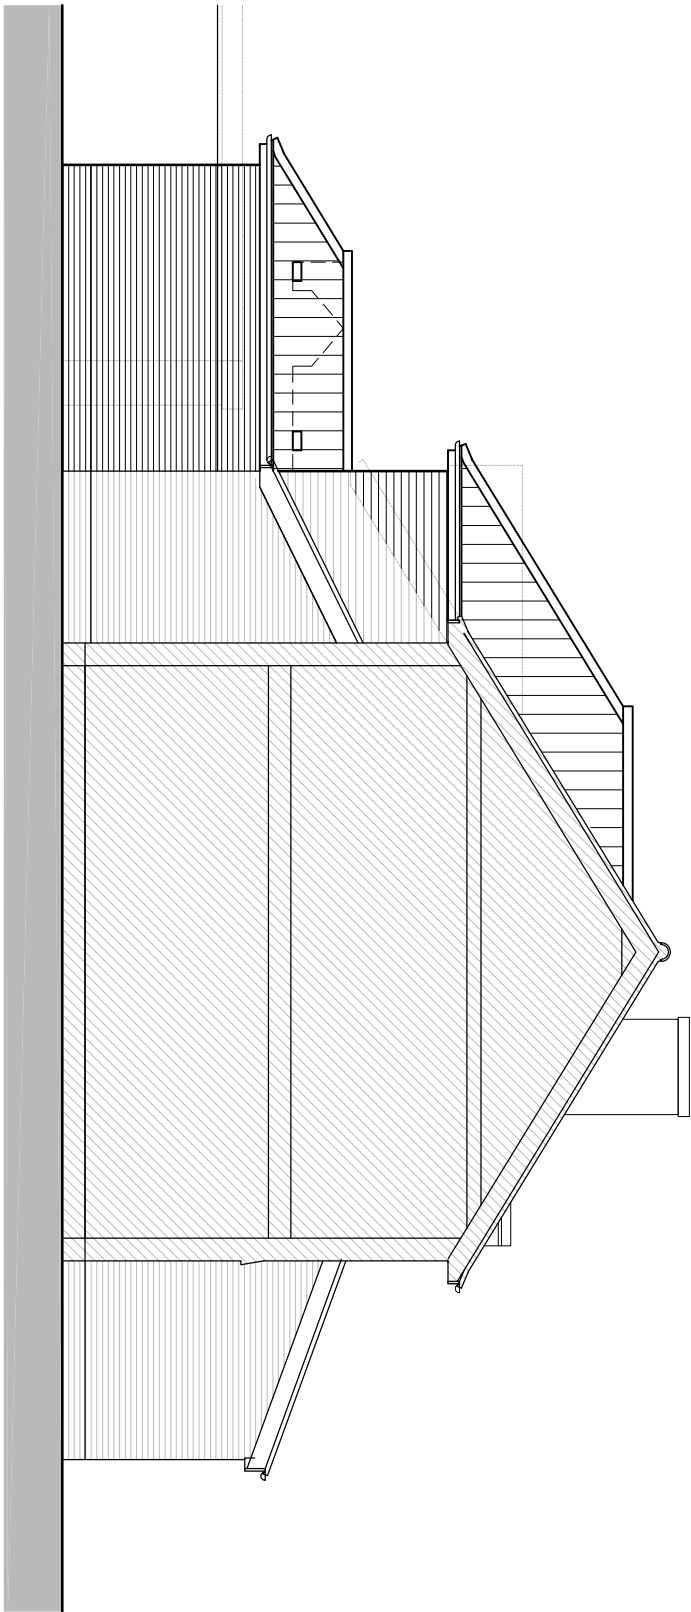

PROPOSED SIDE ELEVATION
(EAST)
TAKEN THROUGH NEIGHBOURS' PROPERTY

PLANNING

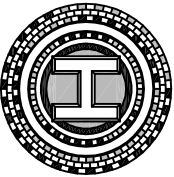Revision		
		S.Harvey 11, Oak Close, Storrington, West Sussex, RH20 3PZ. T: 07833 178649 E: simonharvey@hotmail.com
Client: Mr & Mrs Messenger		
Project: Single storey rear extension and two storey side extension.		
Address: Pound Cottage, The Street, Walberton, West Sussex, BN18 0QA.		
Drawing Title: PROPOSED ELEVATIONS		
Drawing Number: 17_105		
Date: February 2017		Scale: 1:100 @A3