



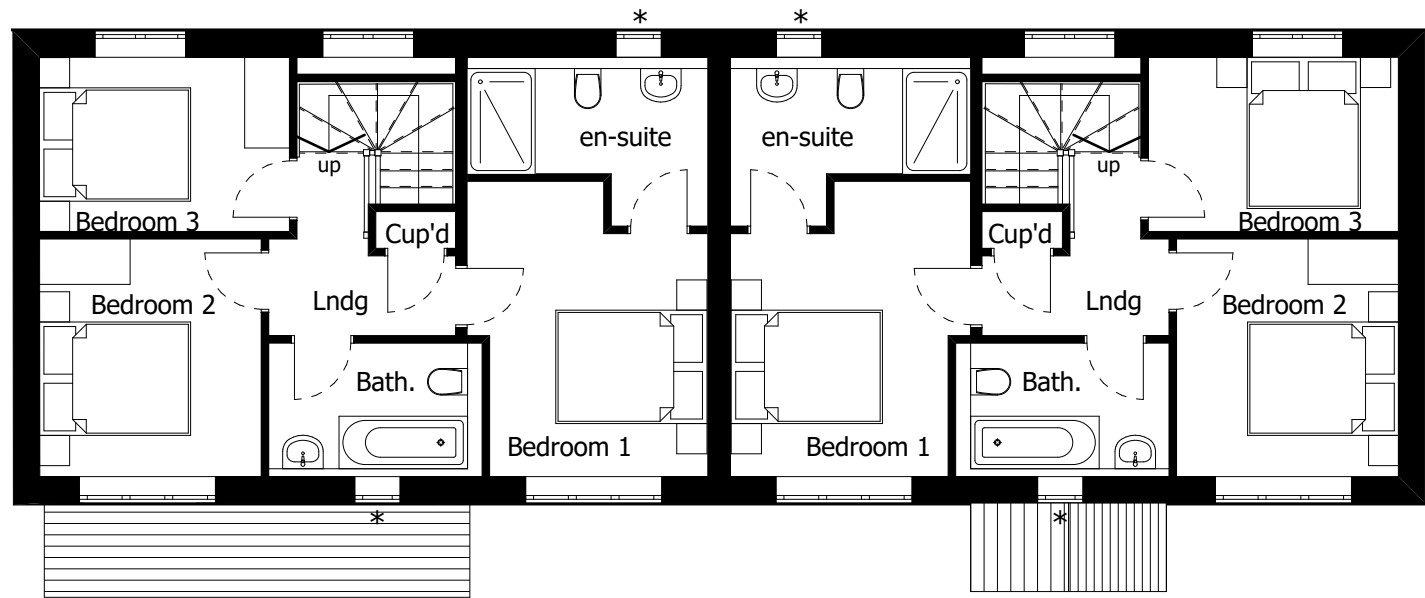


FIRST FLOOR 1:100

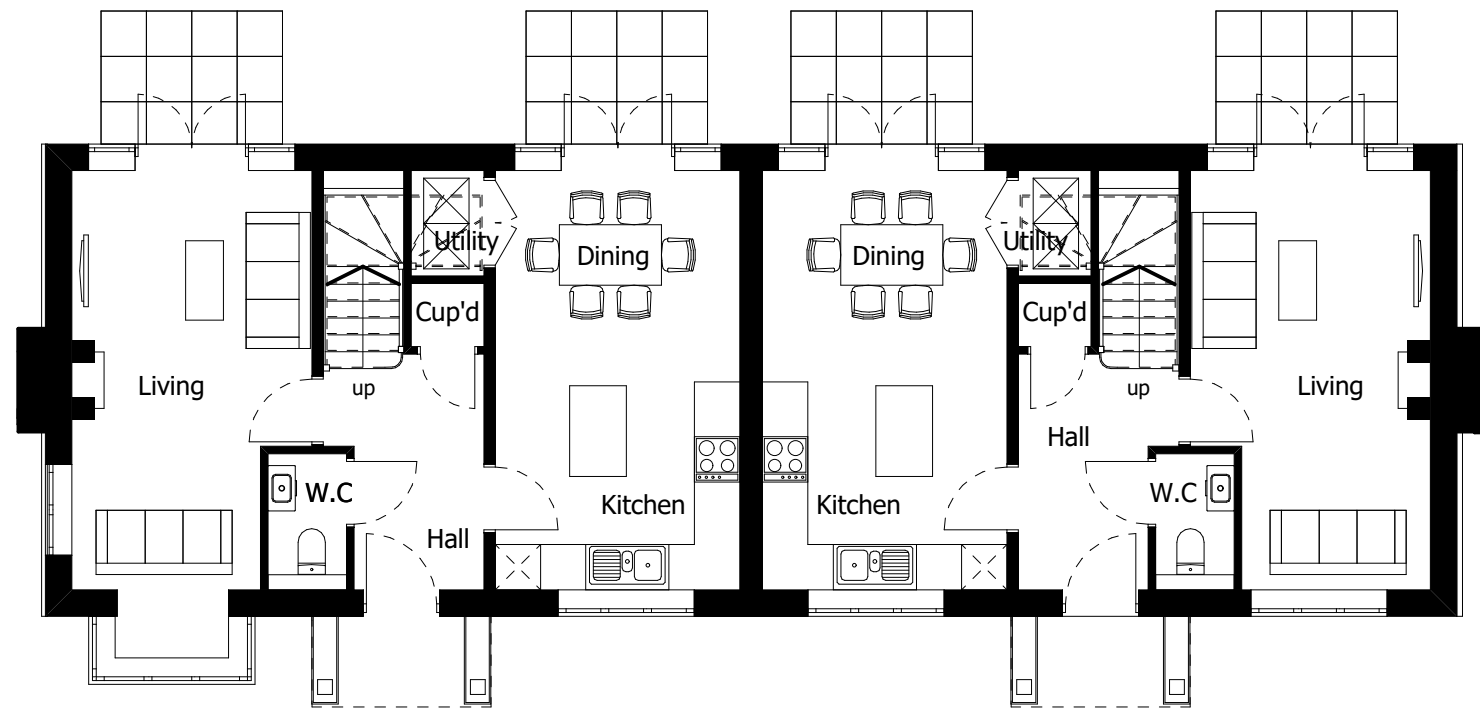


GROUND FLOOR 1:100




FRONT ELEVATION 1:100

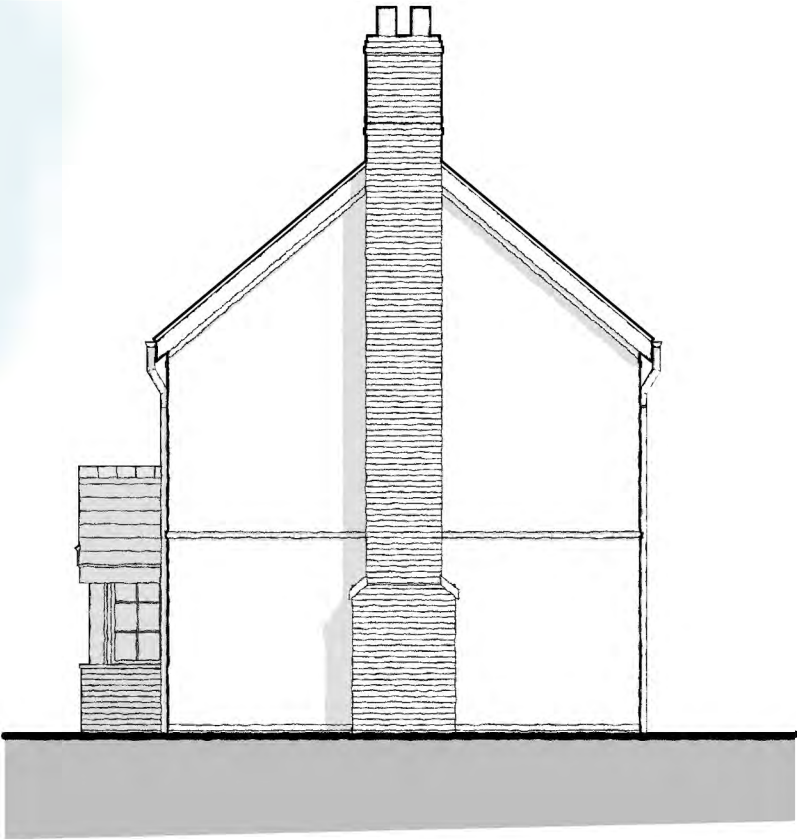


SIDE ELEVATION [1] 1:100

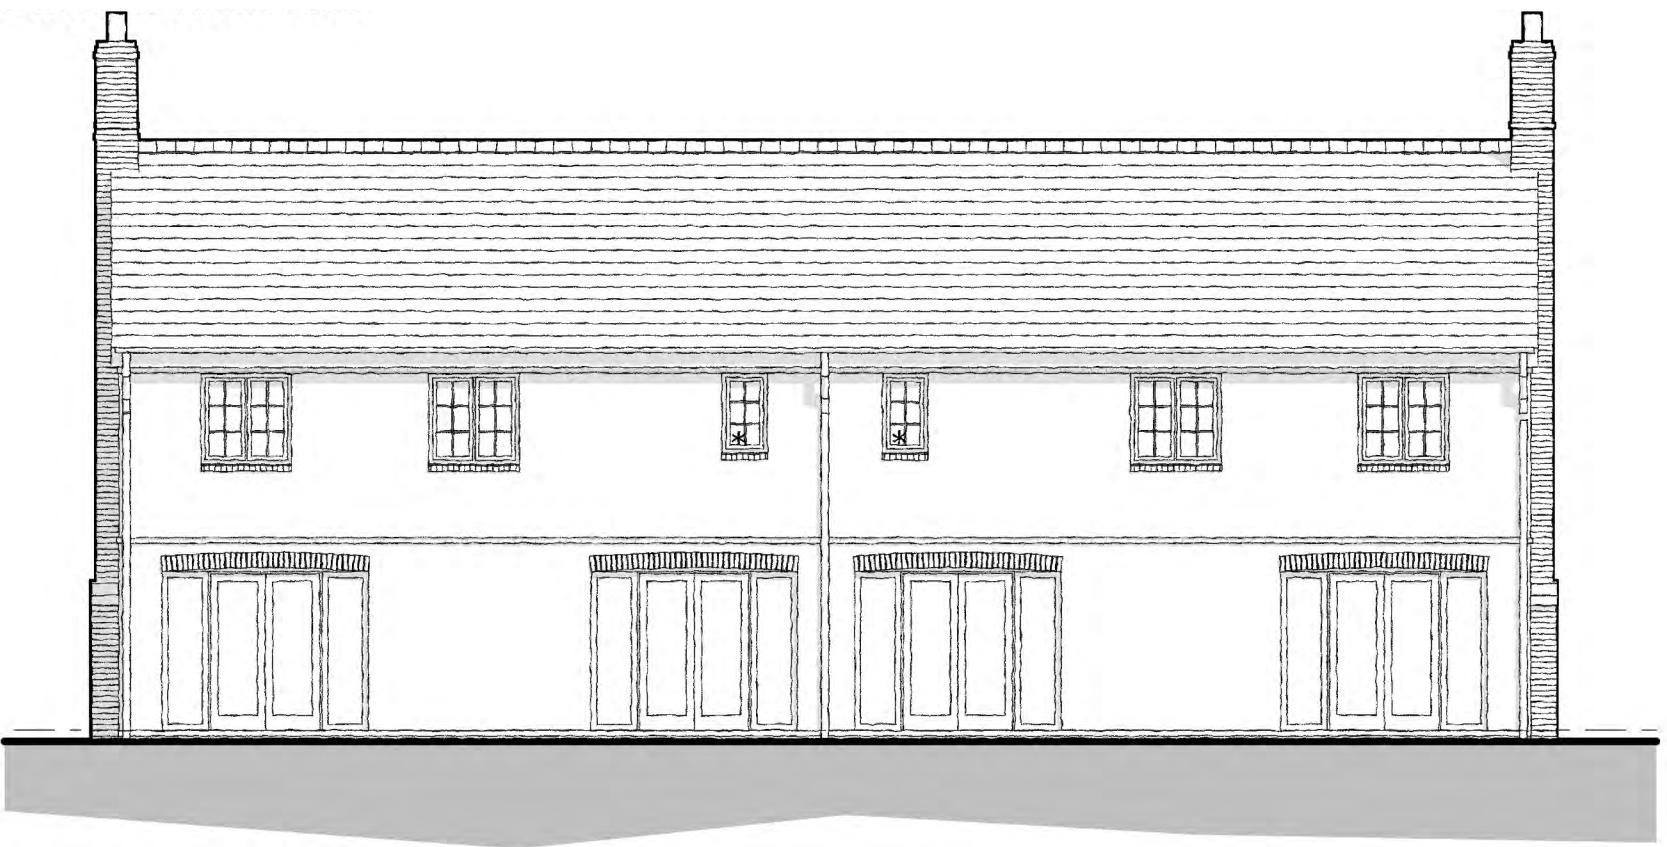

REAR ELEVATION 1:100

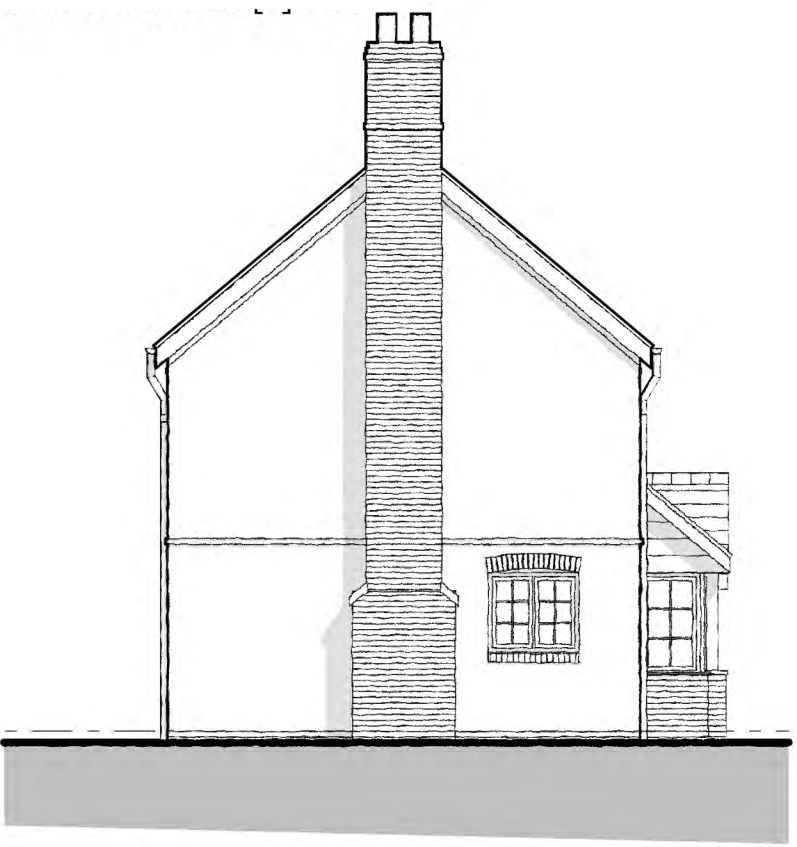

SIDE ELEVATION [2] 1:100

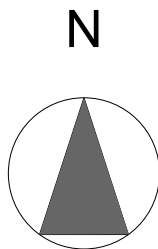

Materials Schedule

1. Plain Red Tiles
2. Plain Slate Tiles
3. Black uPVC Rainwater Goods
4. Red Facing Brick
5. Dark Multi Brick
6. Tile Hanging
7. Timber Boarding
8. Timber Porch
9. Flint
10. Upvc Windows
11. Painted Brickwork/Render

* Obscure Glazing



Key Plan (nts)

Plots 6 & 7

GIA = 96sqm/1033sqft

(all areas are approximate only and subject to detailed design)

REV DESCRIPTION

- | | |
|---|------------------|
| A | Key plan updated |
| B | Key plan updated |

DATE

09/03/21
30/03/21


AUTHOR

CW
CW

CHK'D

SL
SL

NOTES

 

DATE

Jan 2021

SCALE @ A2

1:100

AUTHOR

CW

CHECKED BY

SL

PROJECT

Proposed Development of Land at West Walberton Lane, Walberton

CLIENT

Macra

STATUS

For Planning

DRAWING

House Type 3BH3



DESIGN

ARCHITECTURE | URBAN DESIGN | LANDSCAPE

SOUTHAMPTON

The Pavilion, Botleigh Grange Office Campus,
Hedge End, Southampton, SO30 2AF

Tel. 02382 022 800
www.wyg.com

PROJECT NO.

A117709

DRAWING NO.

205

REV.

B