




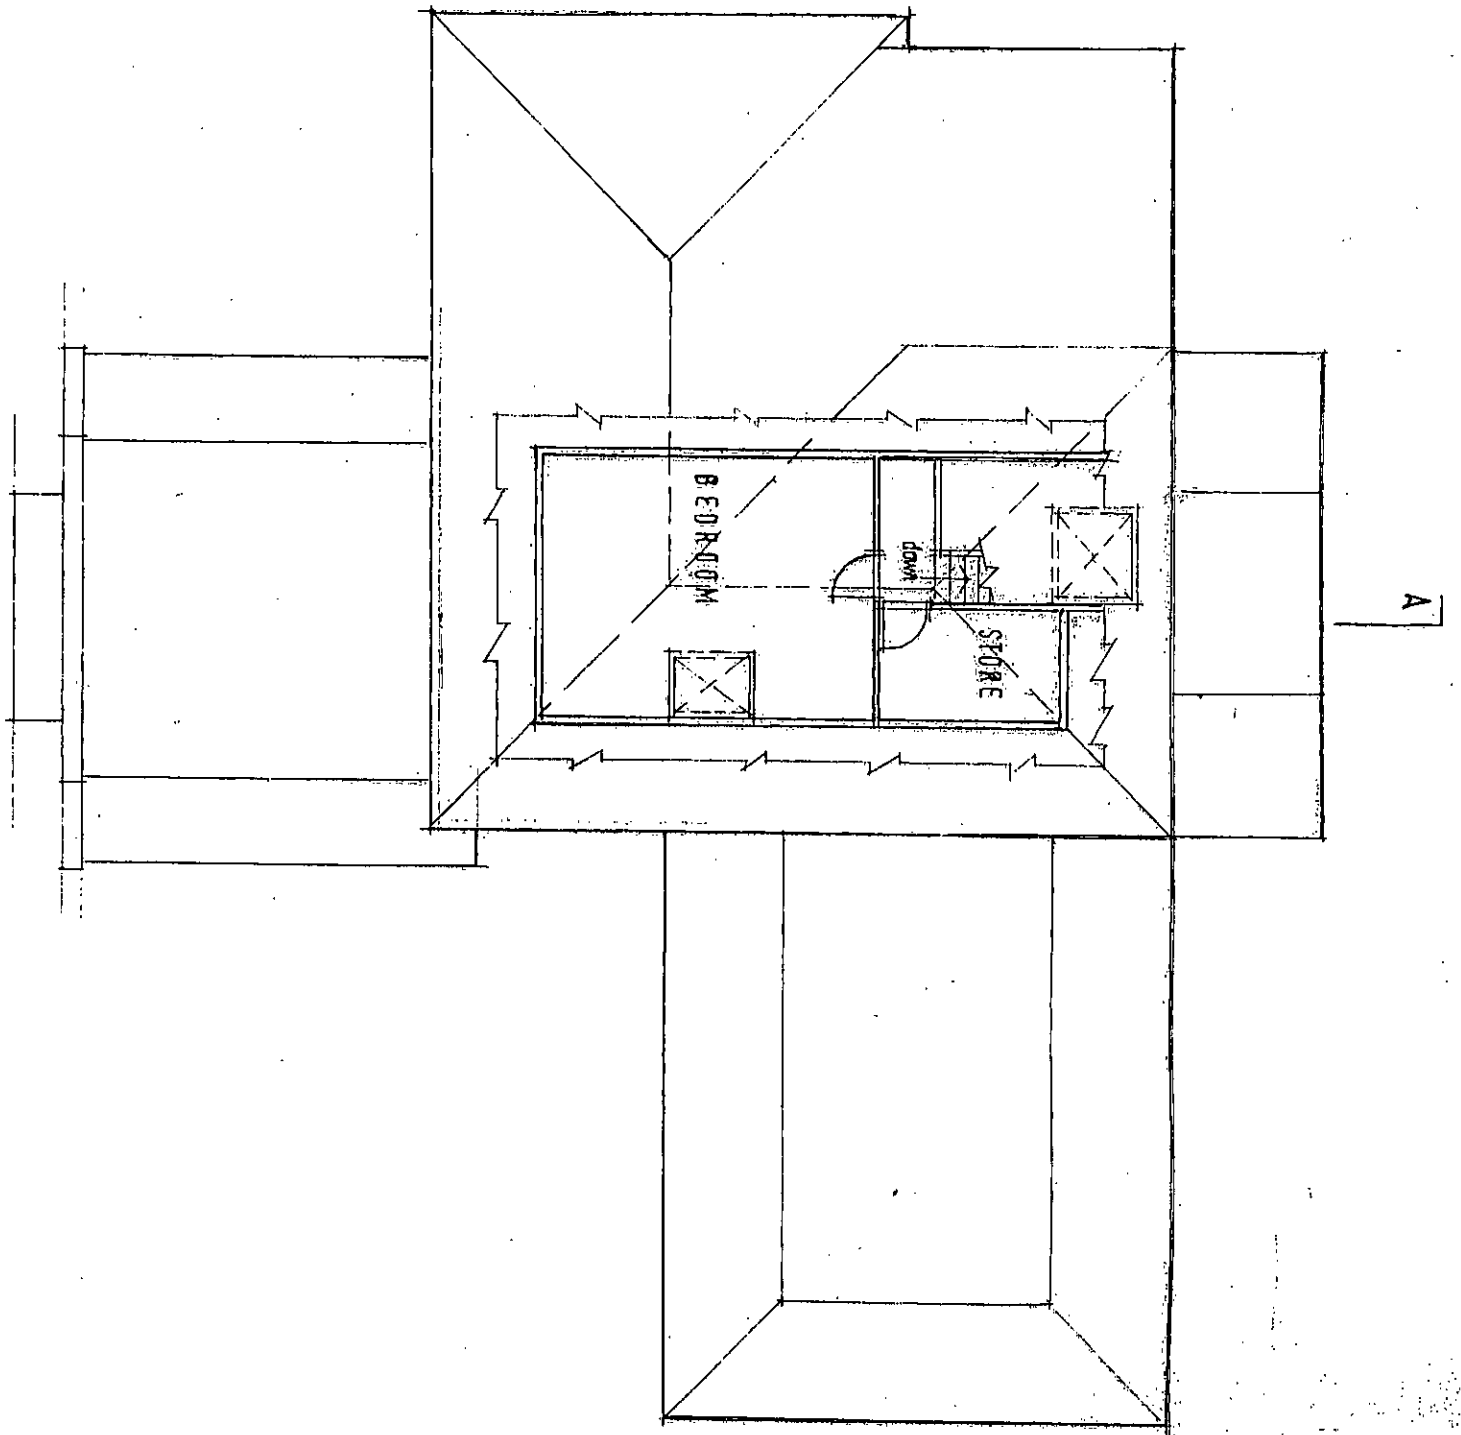

PROPOSED SECOND FLOOR PLAN

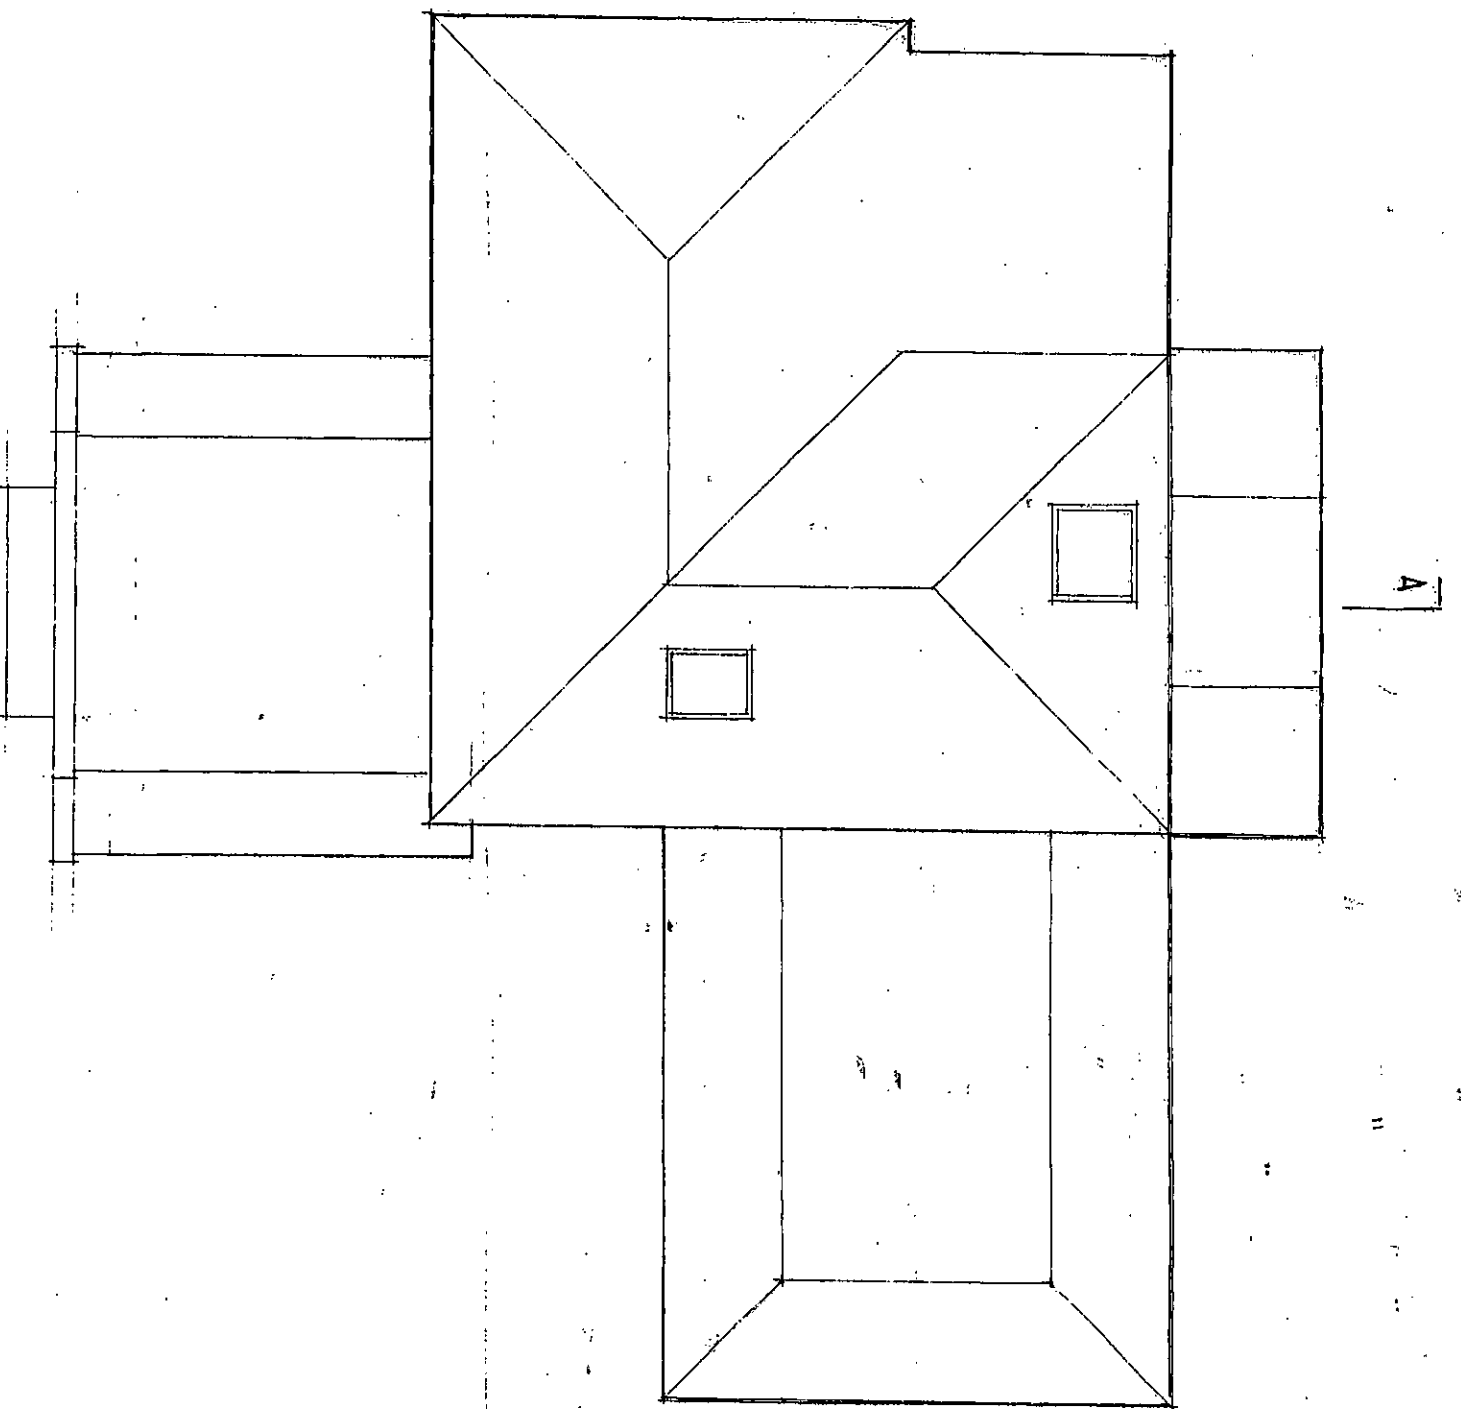

PROPOSED ROOF PLAN

 

SCALE 1 : 100

371 / 66