
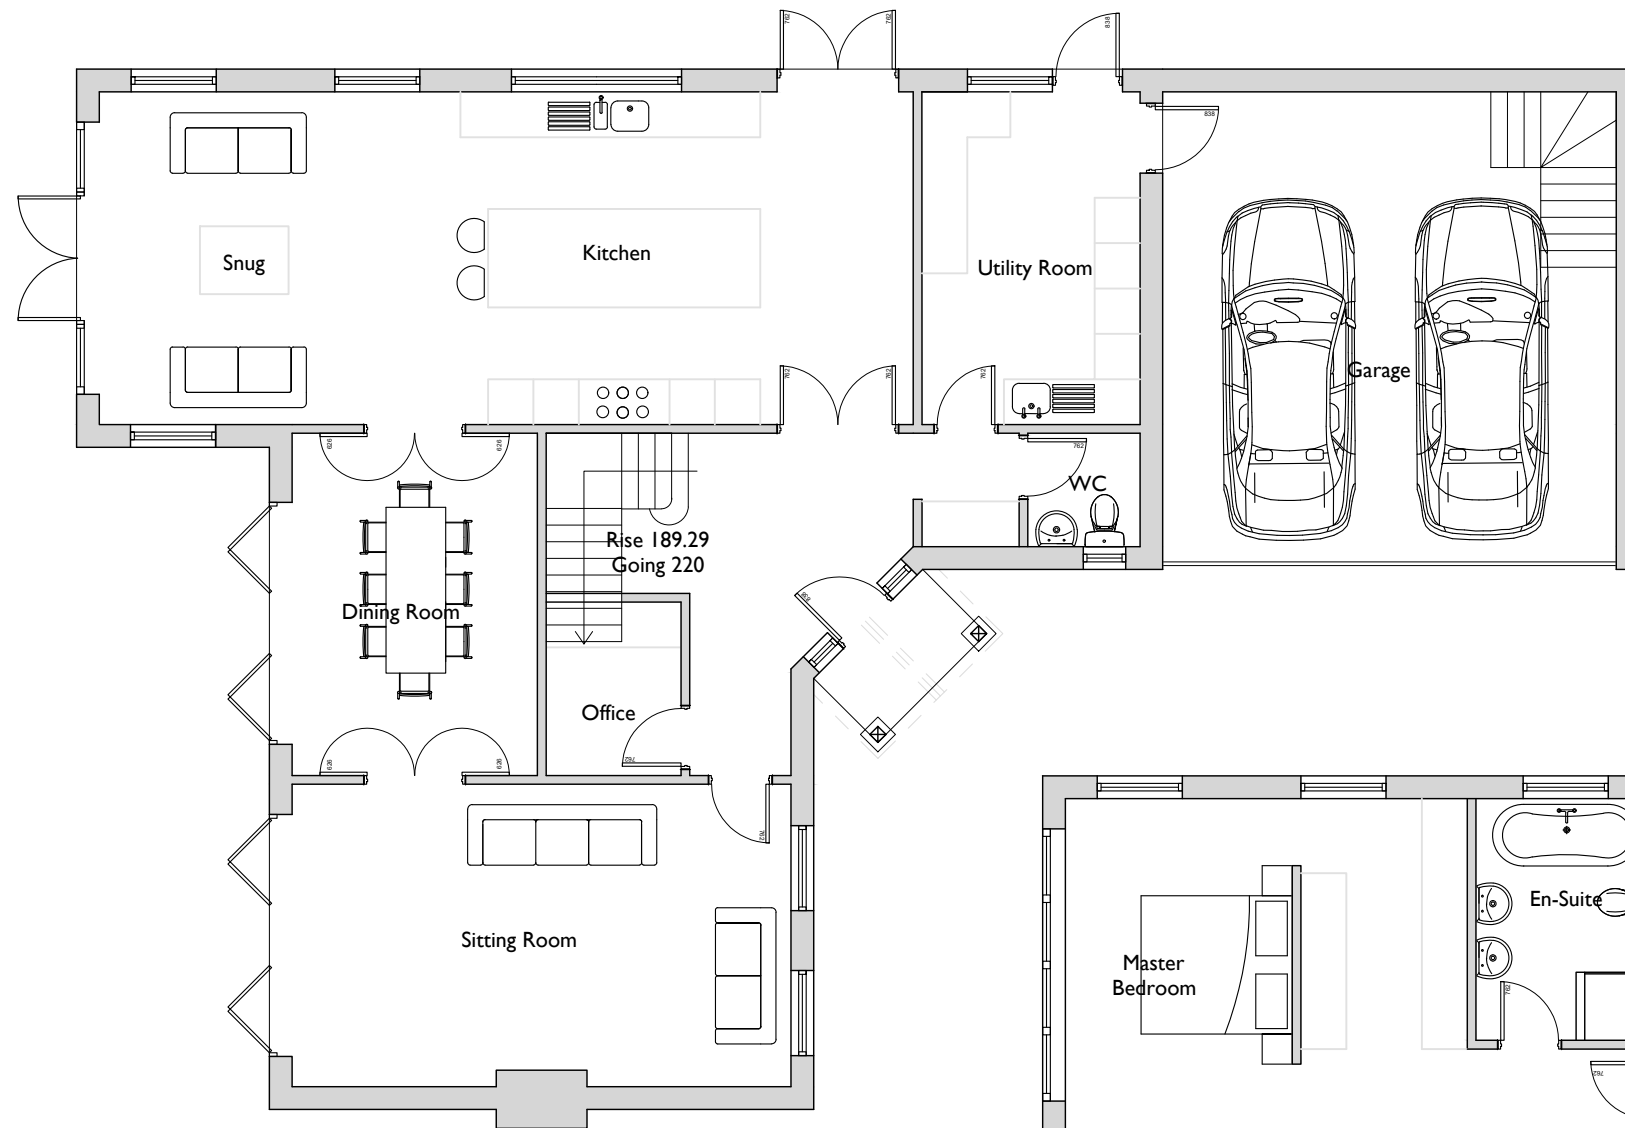


Ground Floor Plan 1:100 @ A3

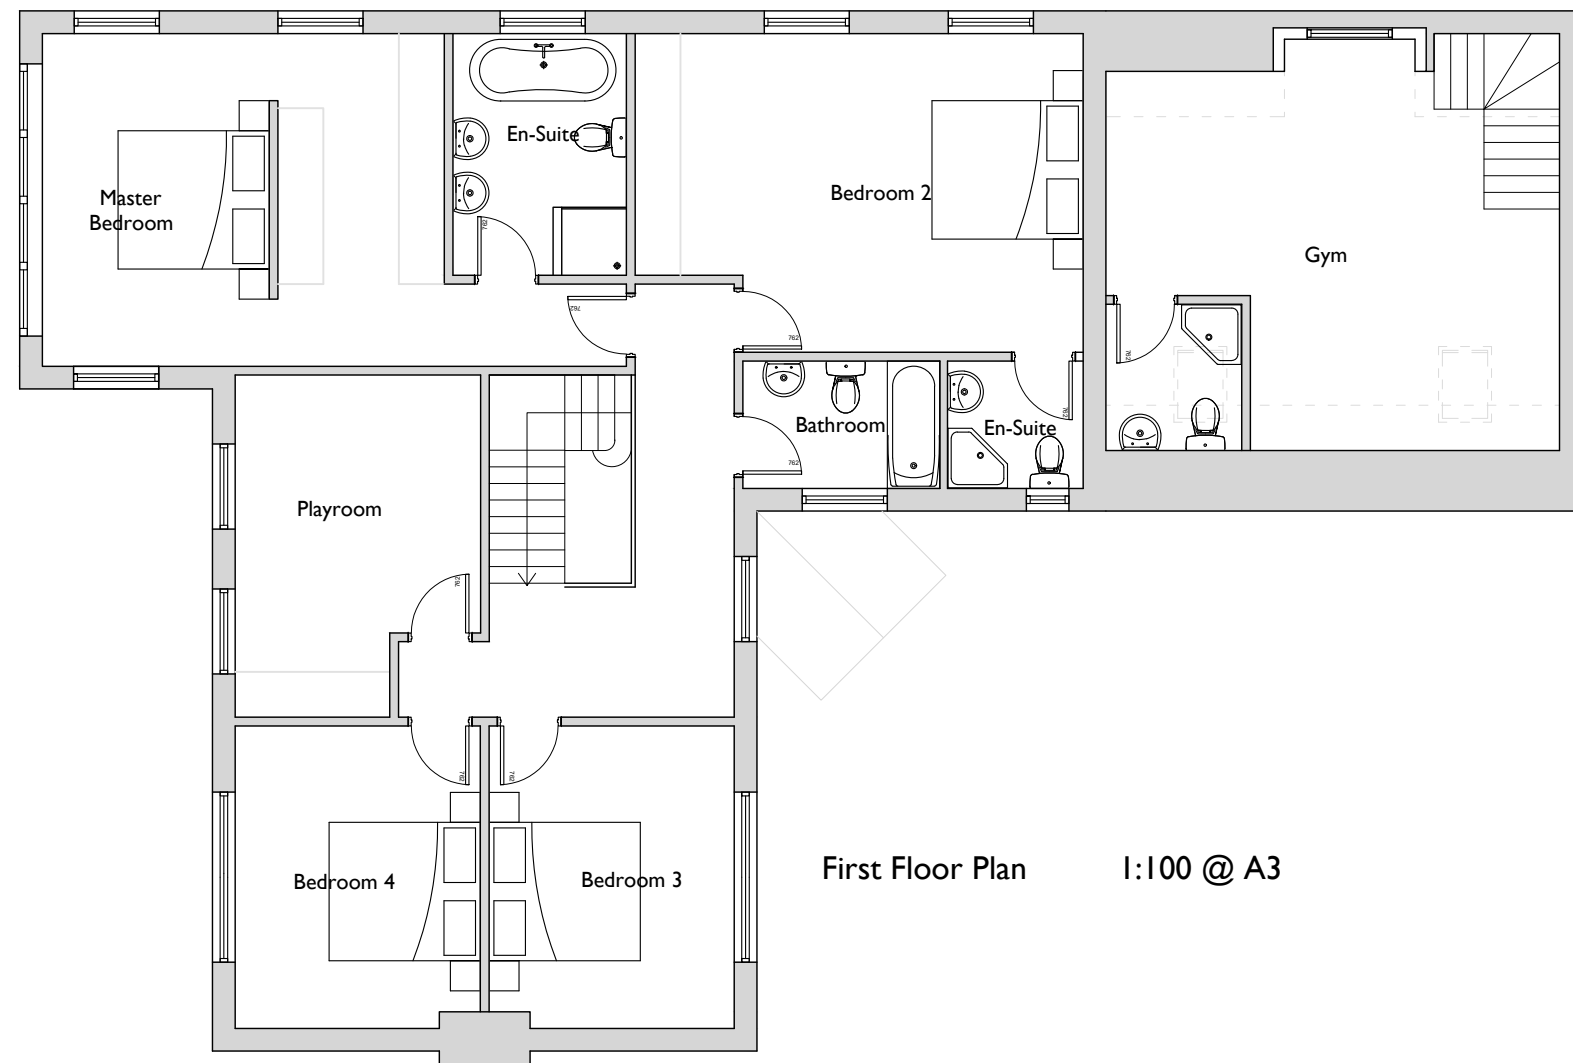

First Floor Plan 1:100 @ A3

Address.  
Spindlewood  
Yapton Lane  
Walberton  
BN18 0AS

Drawing.  
Proposed House I  
Plans

Scale.  
As Shown

Date.  
June 2017

Drawing No.  
DPA 03

Revision.  
--