




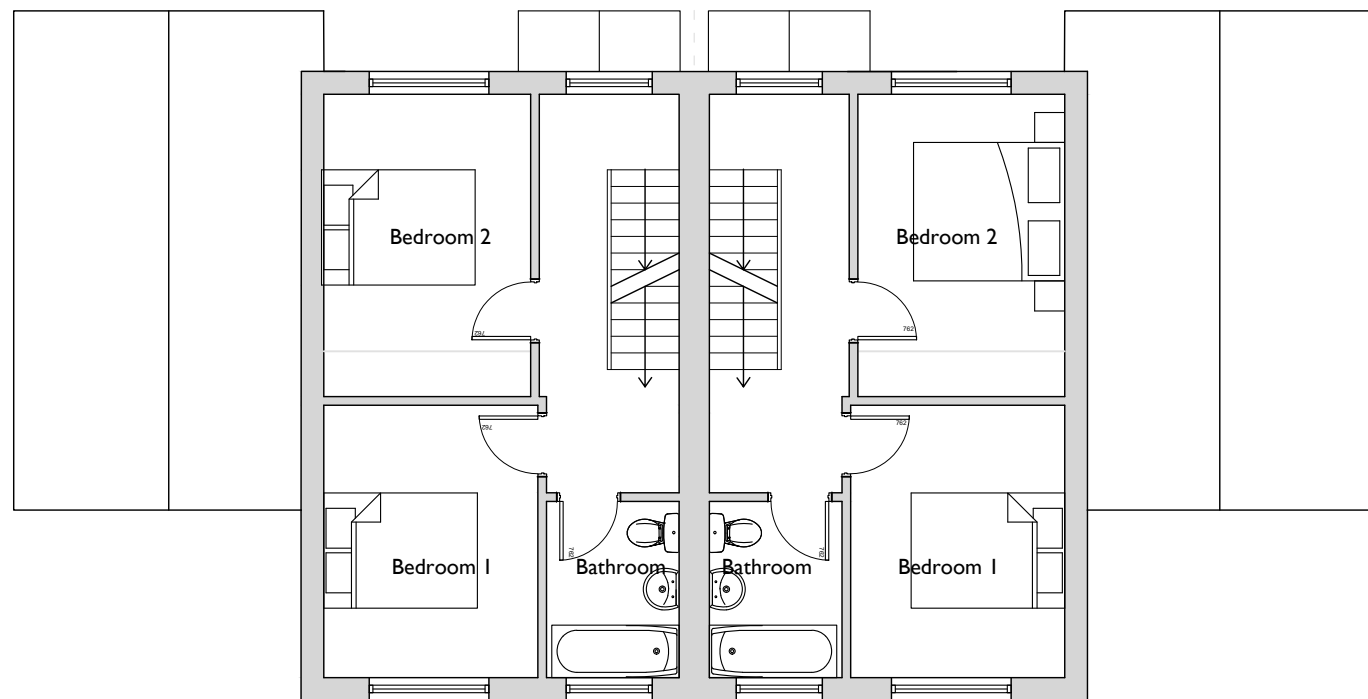


First Floor Plan 1:100 @ A3

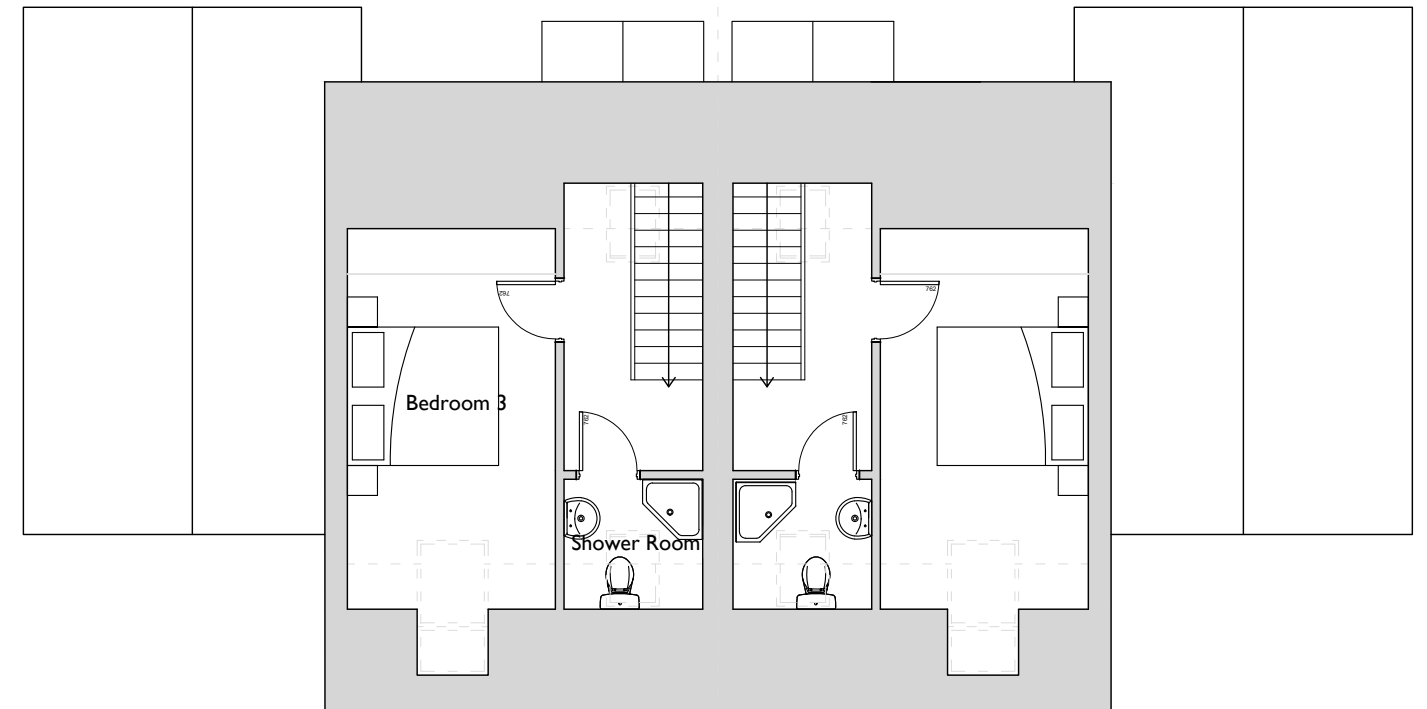

Second Floor Plan 1:100 @ A3

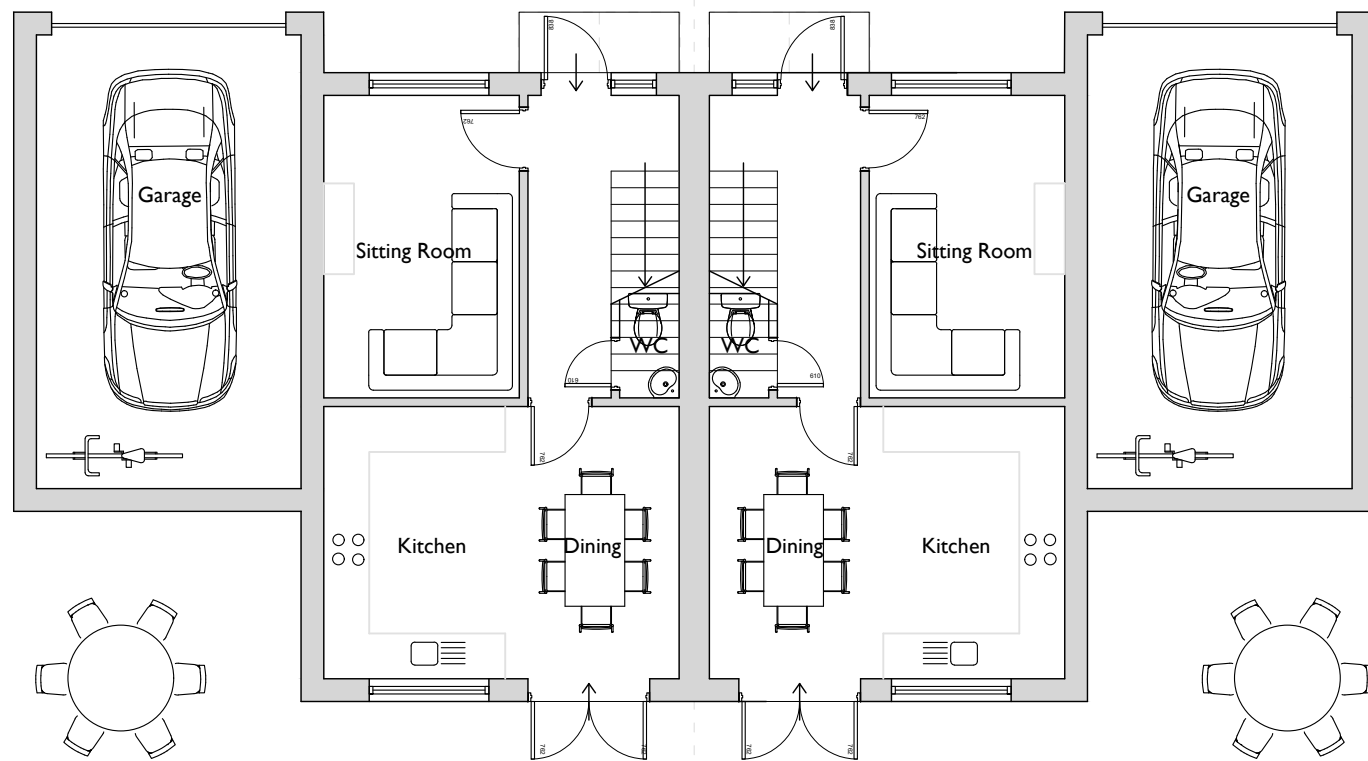

Ground Floor Plan 1:100 @ A3

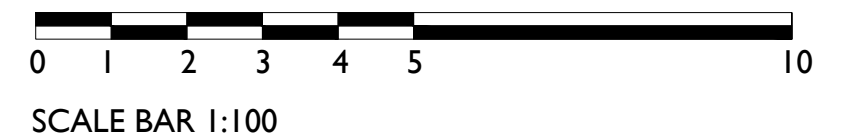

Address.
Spindlewood
Yapton Lane
Walberton
BN18 0AS

Drawing.
Proposed House 4 & 5
Plans

Scale.
As Shown

Date.
Aug 2017

Drawing No.
DPA 10

Revision.
--