



SCALE BAR 1:500

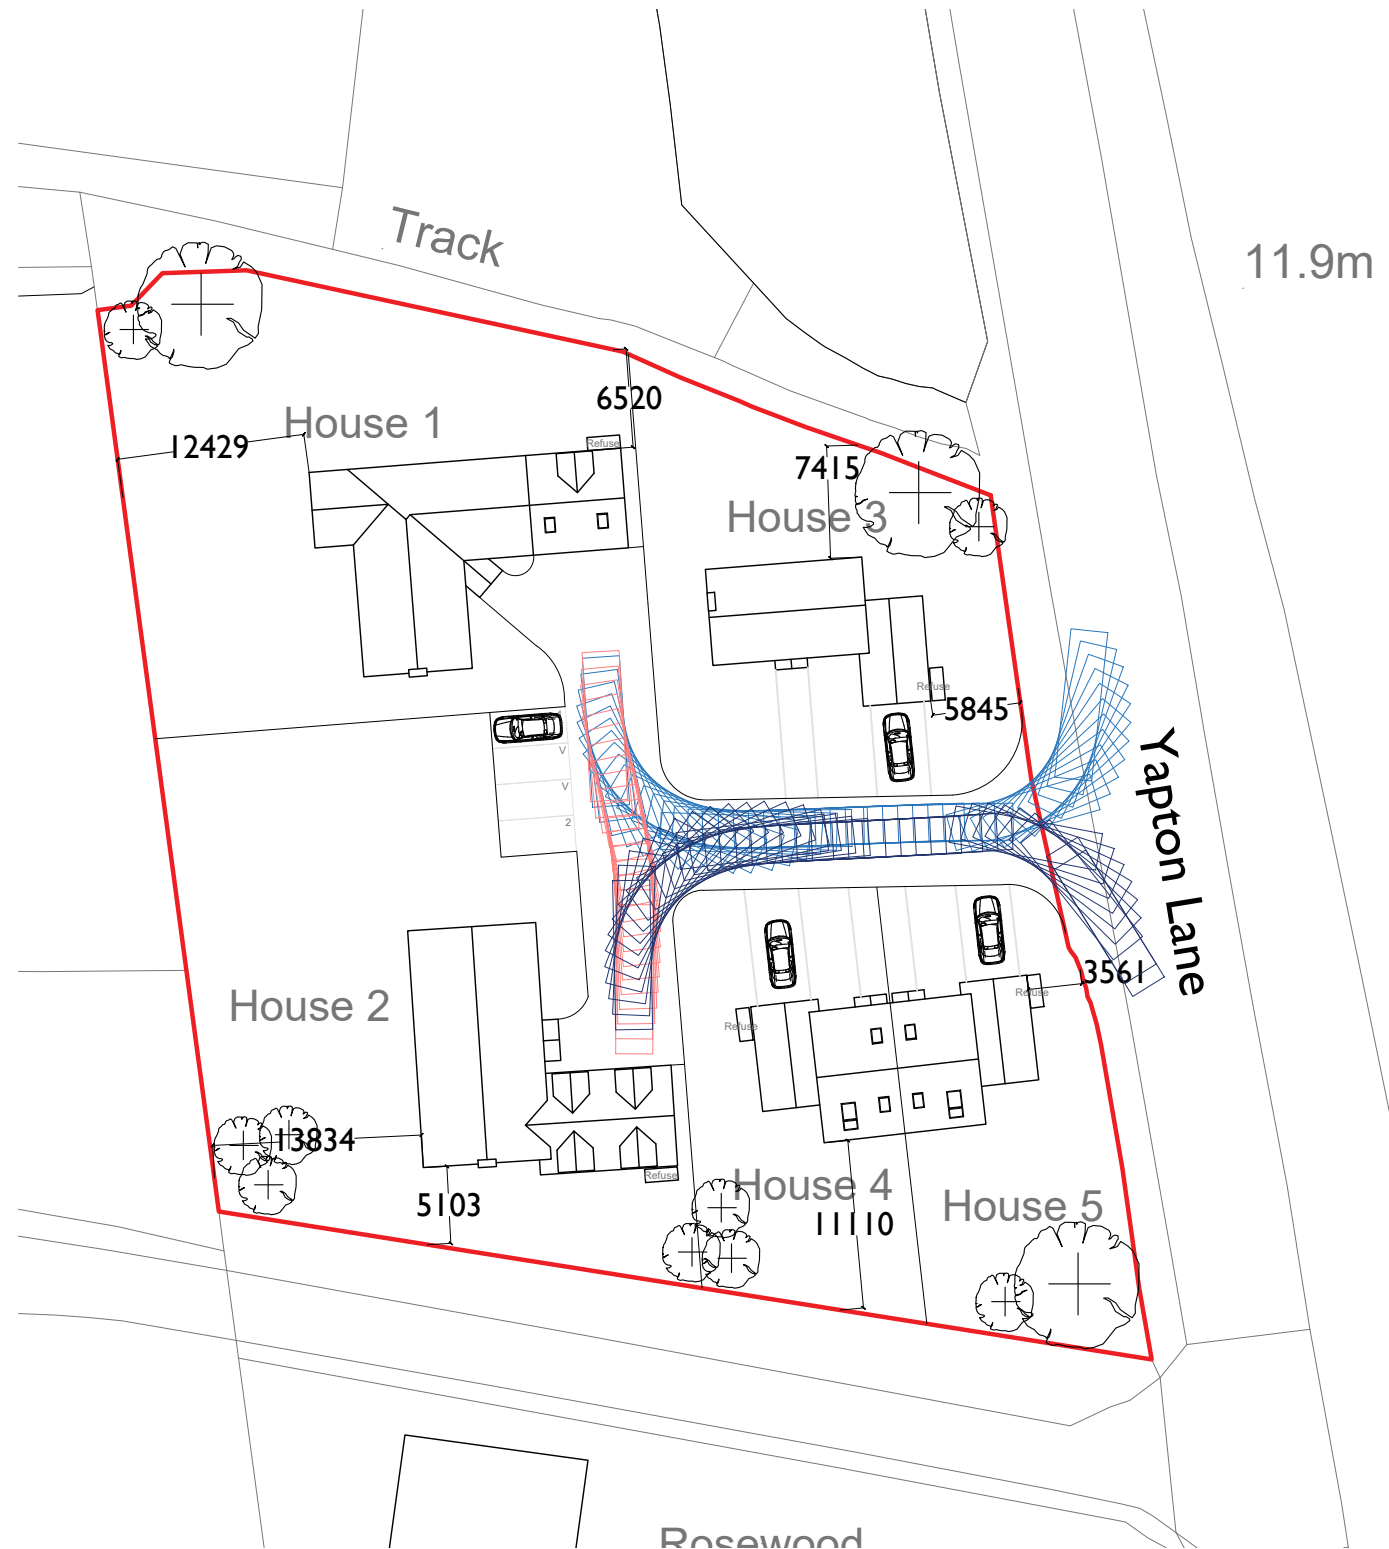

Site Plan showing Swept Path Plan and Parking

1:500 @ A3

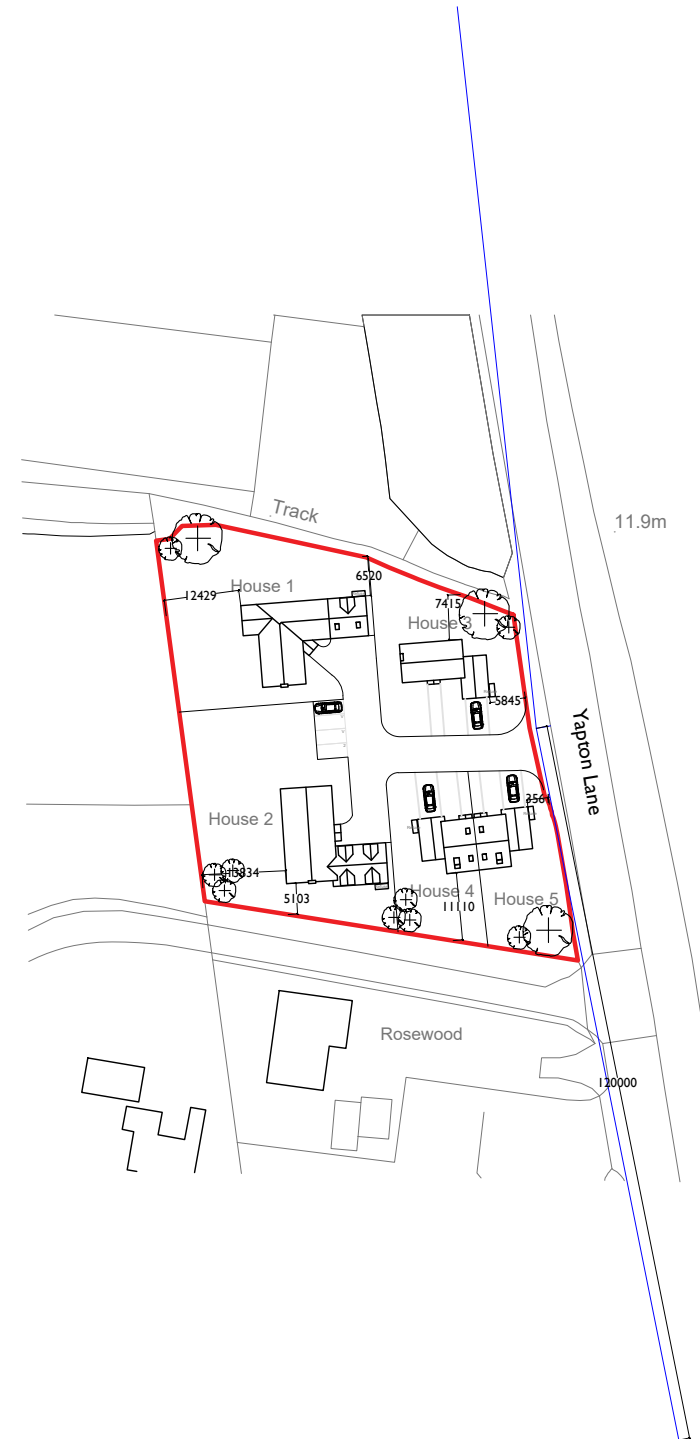

Visibility Splay

1:1250 @ A3

Address.
Spindlewood
Yapton Lane
Walberton
BN18 0AS

Drawing.
Proposed Site Plan
showing Swept Path Path
and Parking Provision

Date.
June 2017

Drawing No.
DPA 13

Revision.
--