

NOTES:
All dimensions must be checked on site and not
scaled from this drawing.
EXCEPT AS SHOWN D.G. USE


FLAT ROOF REPLACED BY
PITCHED ROOF.
CLADDING REPLACED BY BLACK
MARLEY CEDRAL WEATHERBOARD

GROUND FLOOR


FIRST FLOOR

EXISTING



PROPOSED

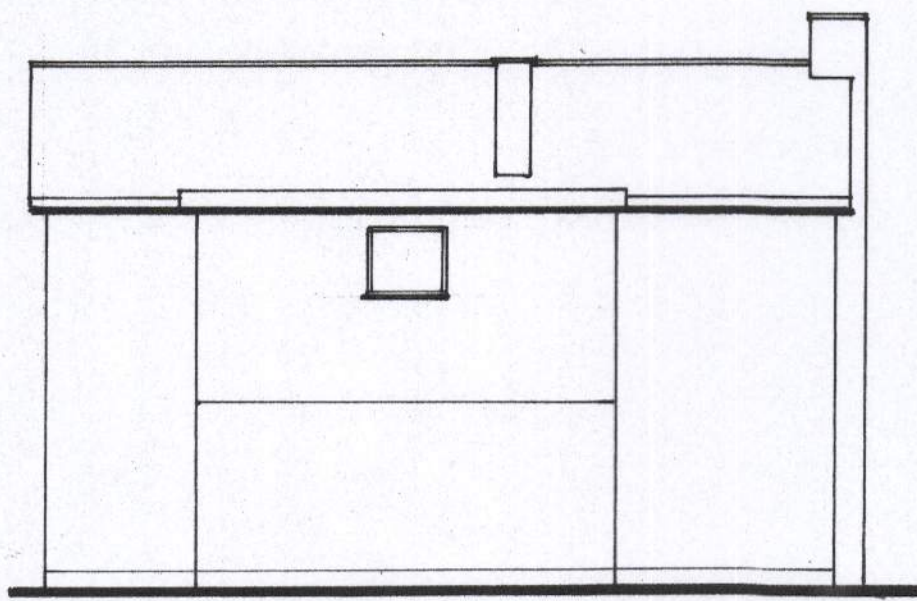



NORTH ELEVATION

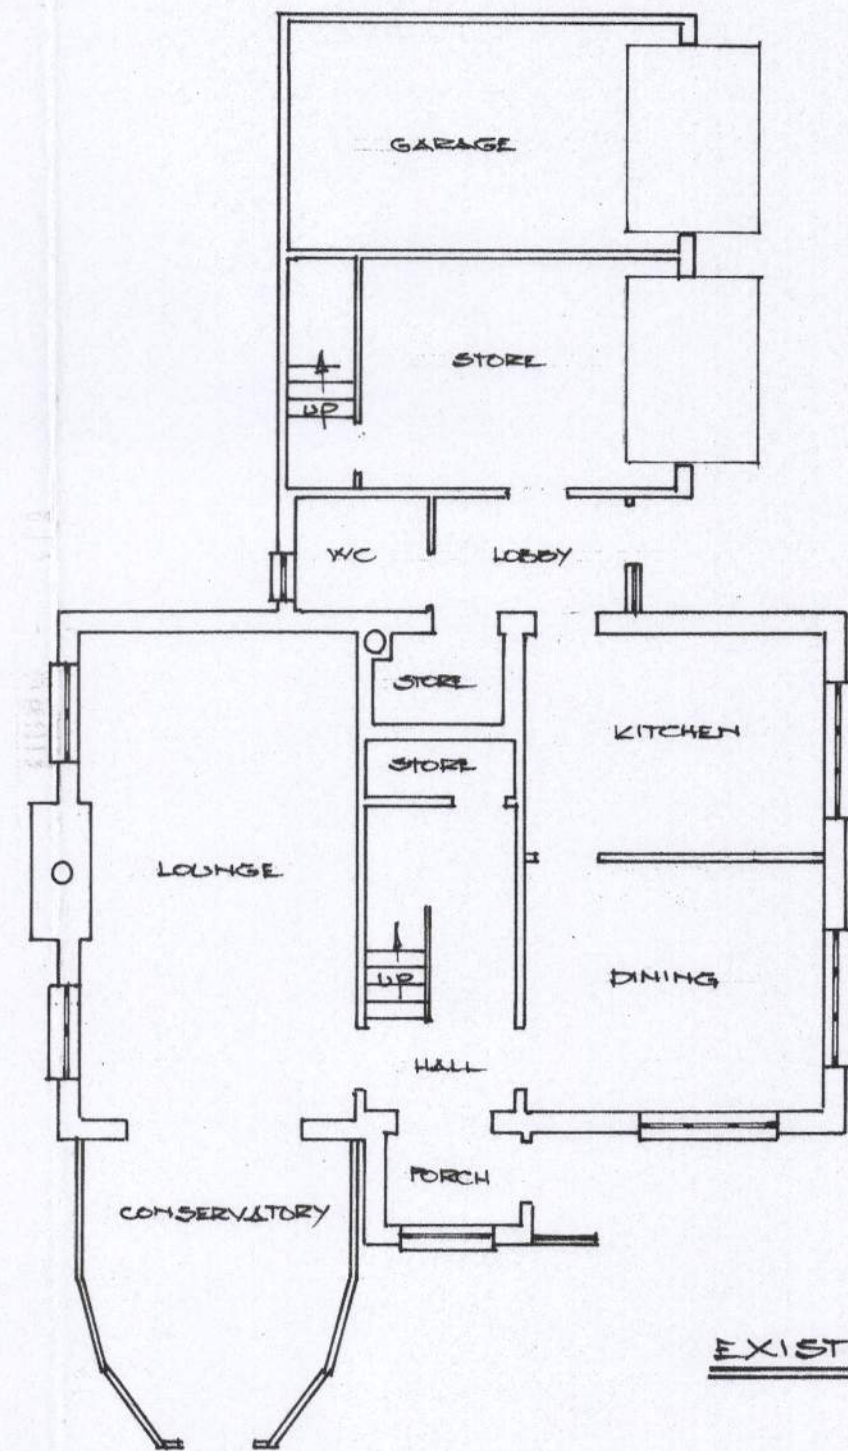


EXISTING FLOOR PLANS

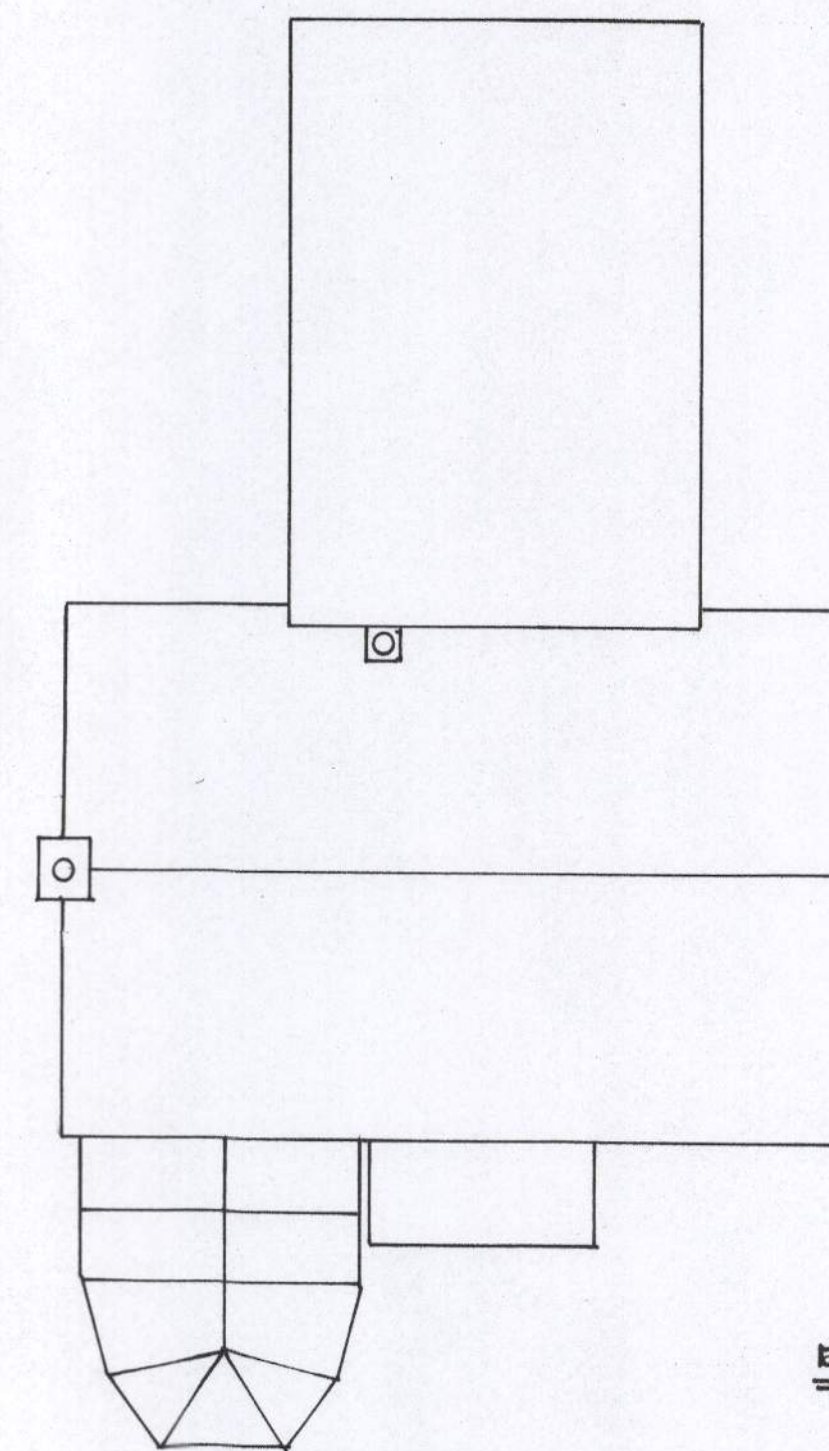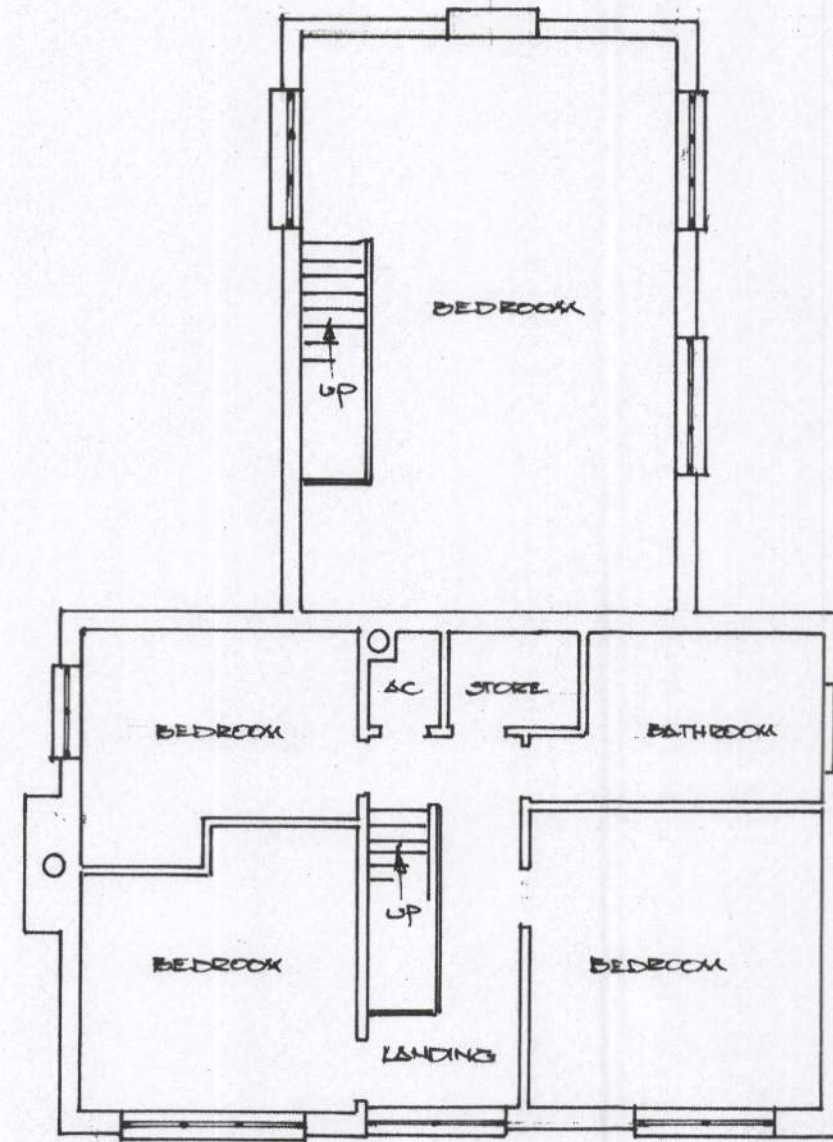


ROOF PLANS

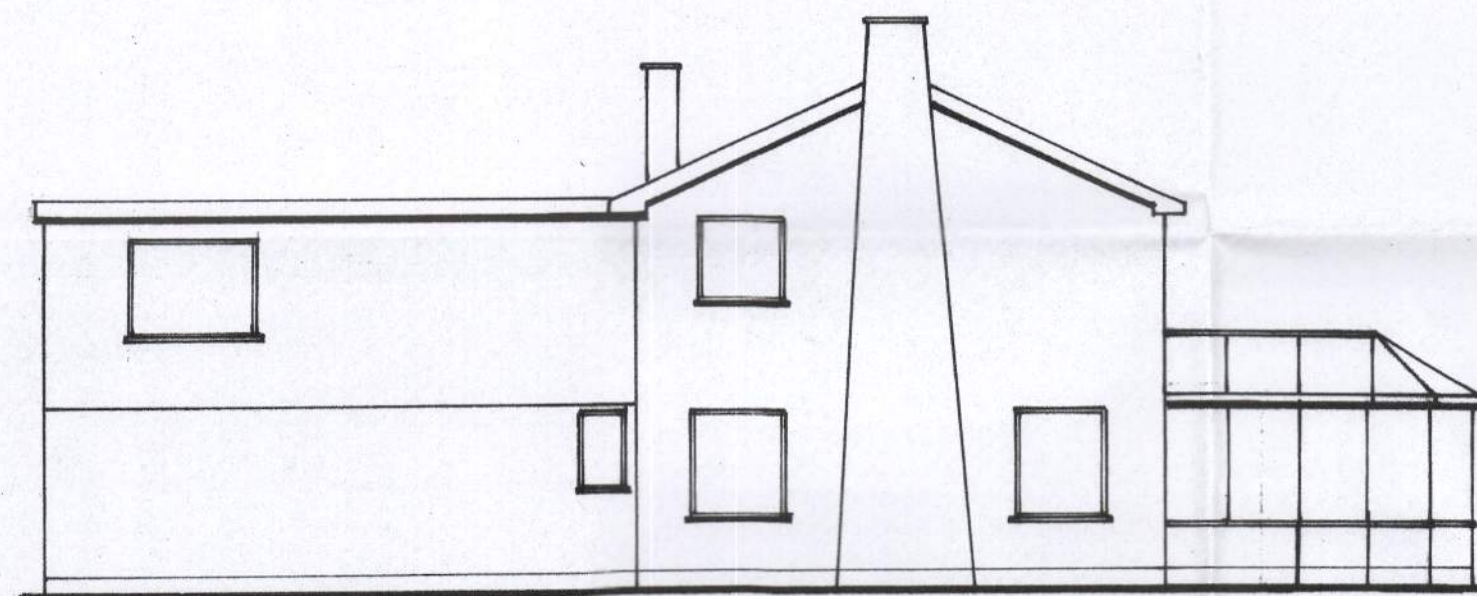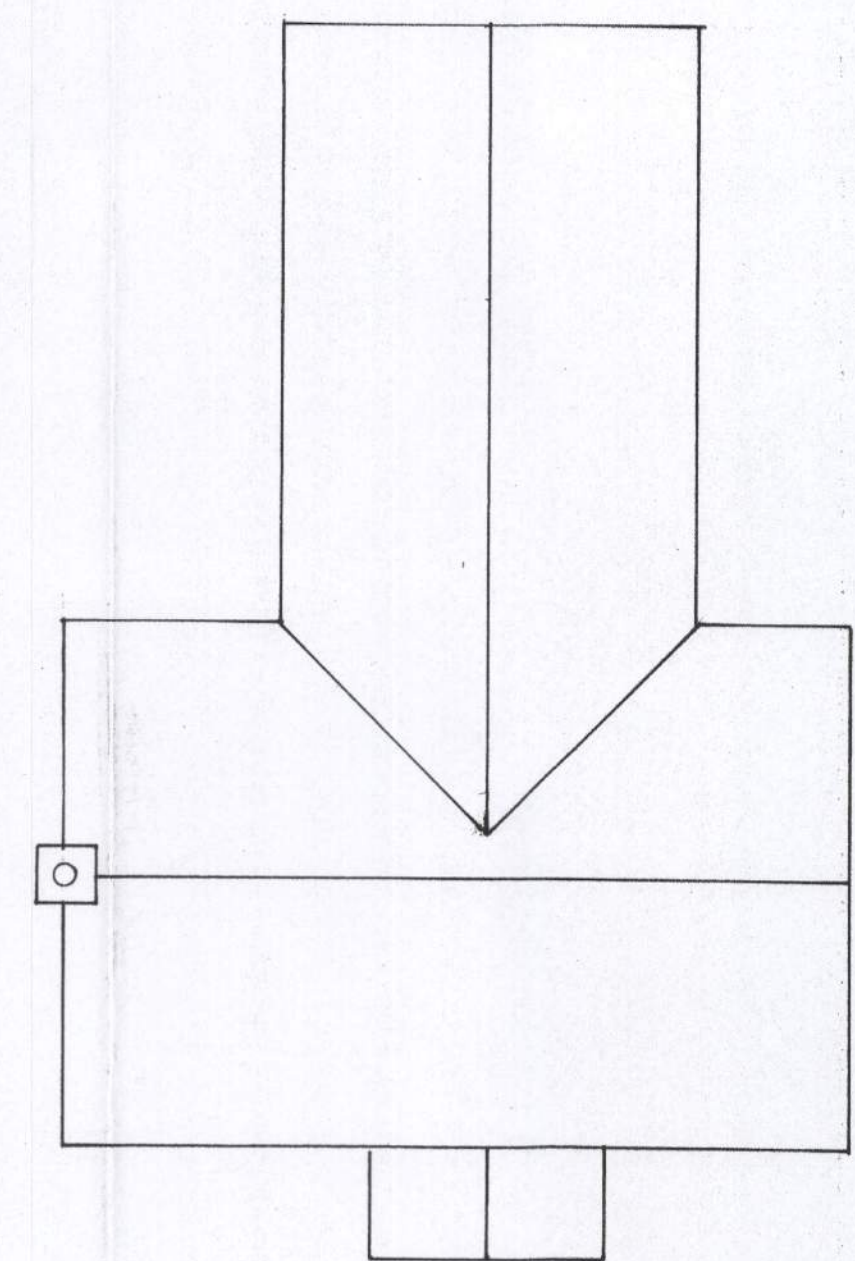


WEST ELEVATION

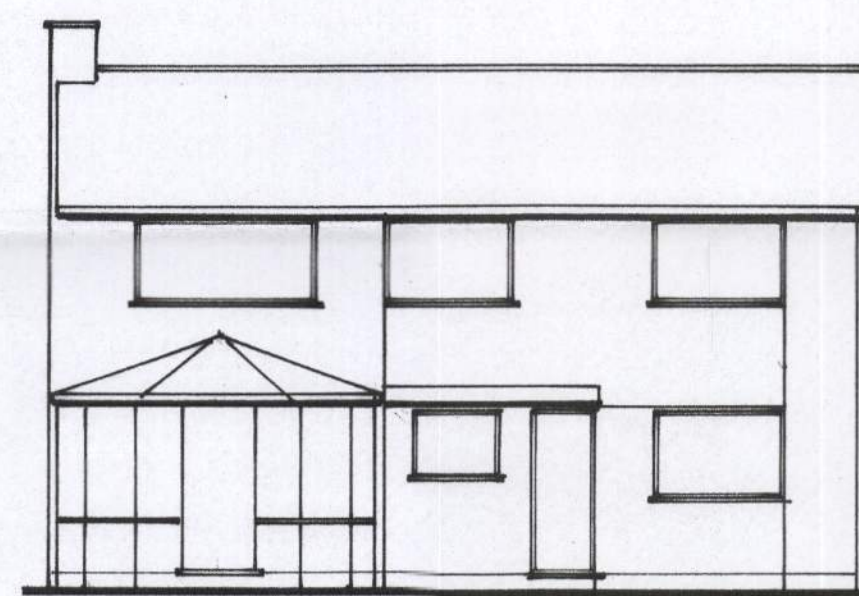

SOUTH ELEVATION

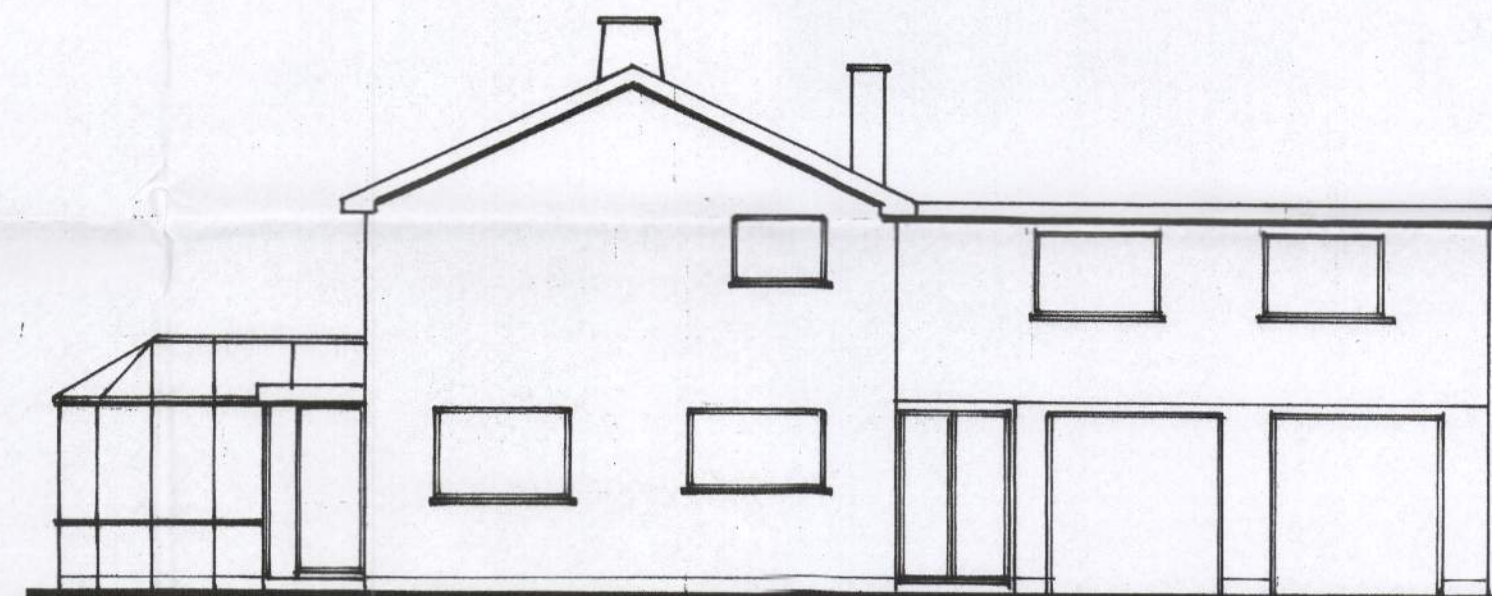

EAST ELEVATION

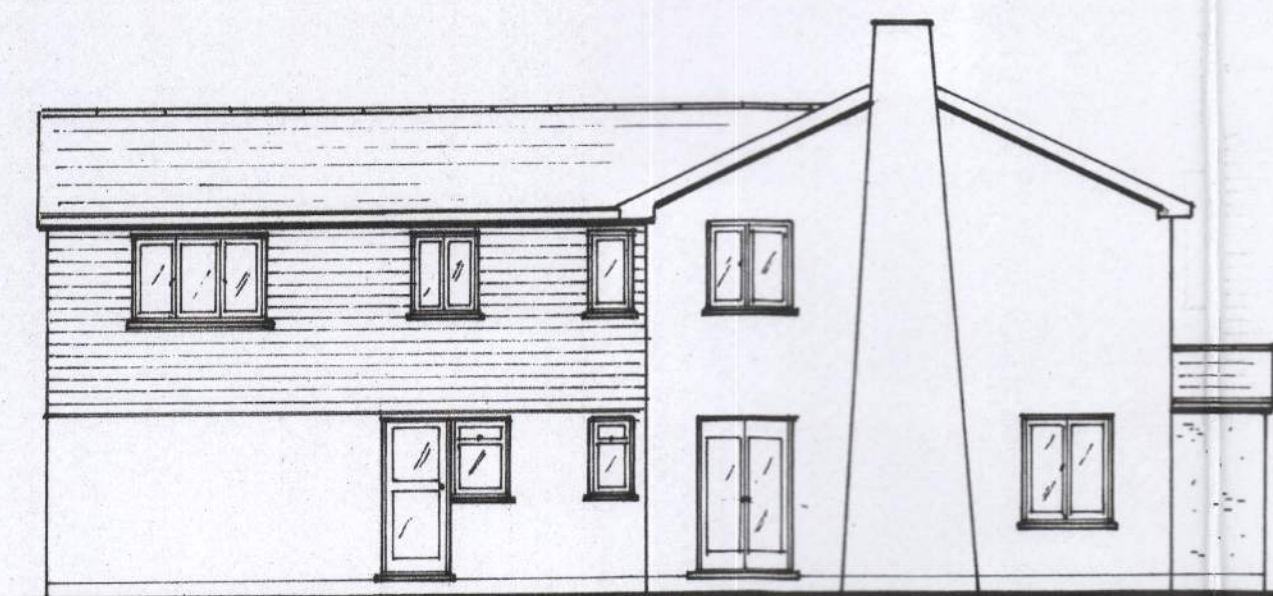

WEST ELEVATION


PROPOSED ELEVATIONS



SOUTH ELEVATION - FRONT



EAST ELEVATION

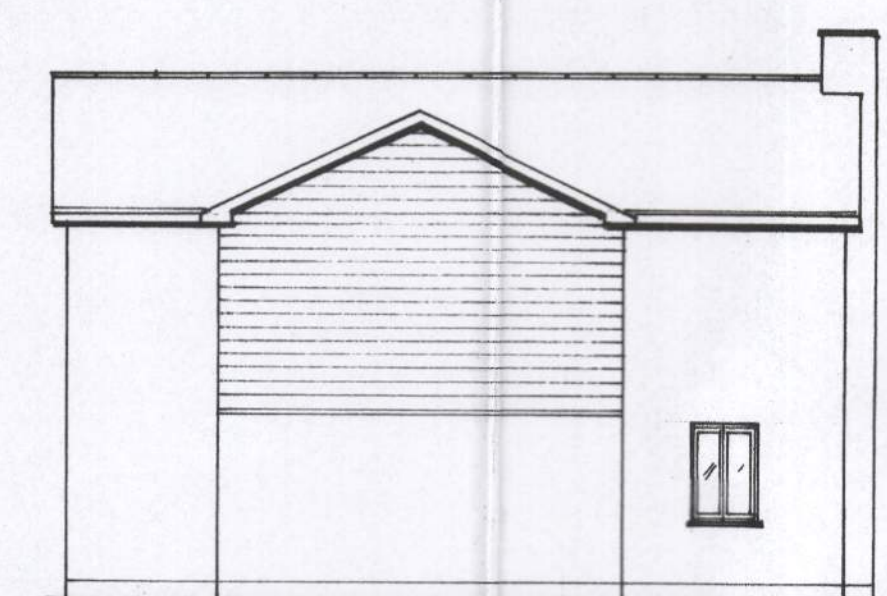

NORTH ELEVATION

E	
D	
C	
B	
A	

Date	Revisions

© copyright

**JOHNSON
DESIGNS**
Architectural & Planning Services
Building Plans
CHICHESTER, West Sussex
01243 775700
FOUR MARKS, Hampshire
01420 563303
Email: johnsonplans@yahoo.co.uk
www.johnsondesigns.co.uk

Client
MS J. BUSBY

Job Title
LONG ACRES
EASTERGATE LANE
WALBERTON
BN18 0BA

Drawing Title
ELEVATIONS
EXISTING FLOOR PLANS
ROOF PLANS

Scale 0 1 2
1:100 & 1:1

Date MAR 10 Drawn by B

Drg. No. 59372/02 Rev.