



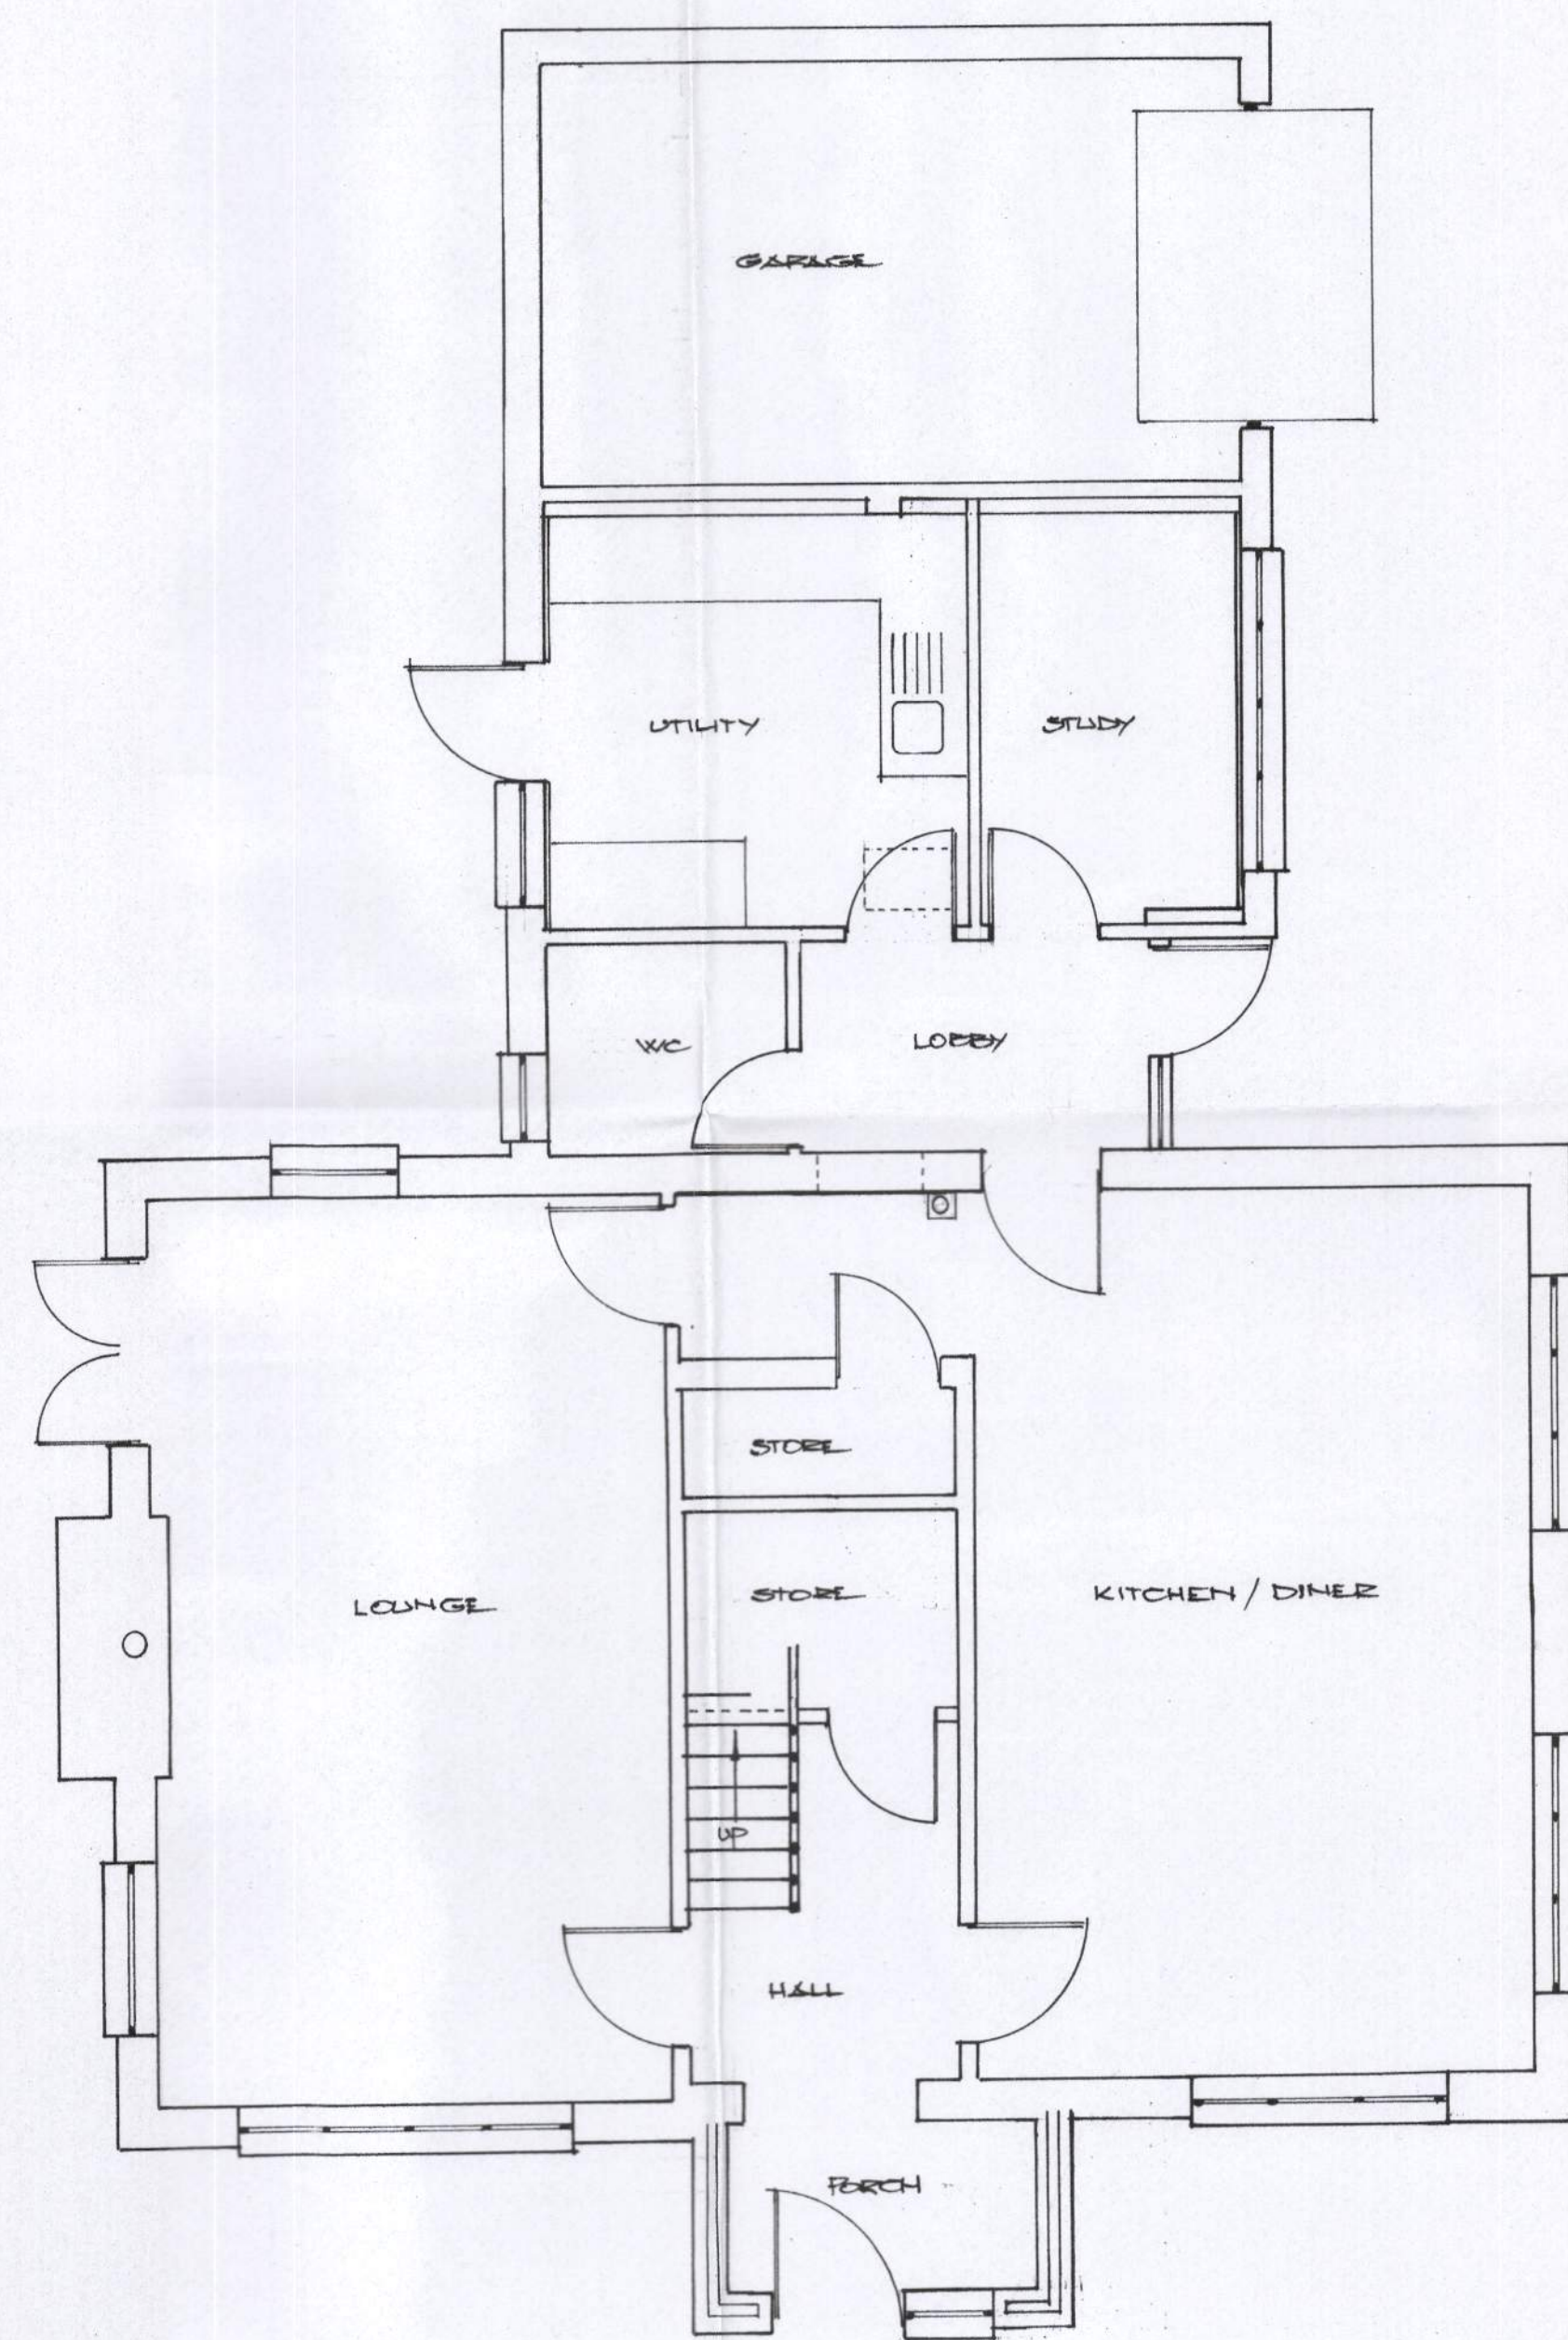

GROUND FLOOR

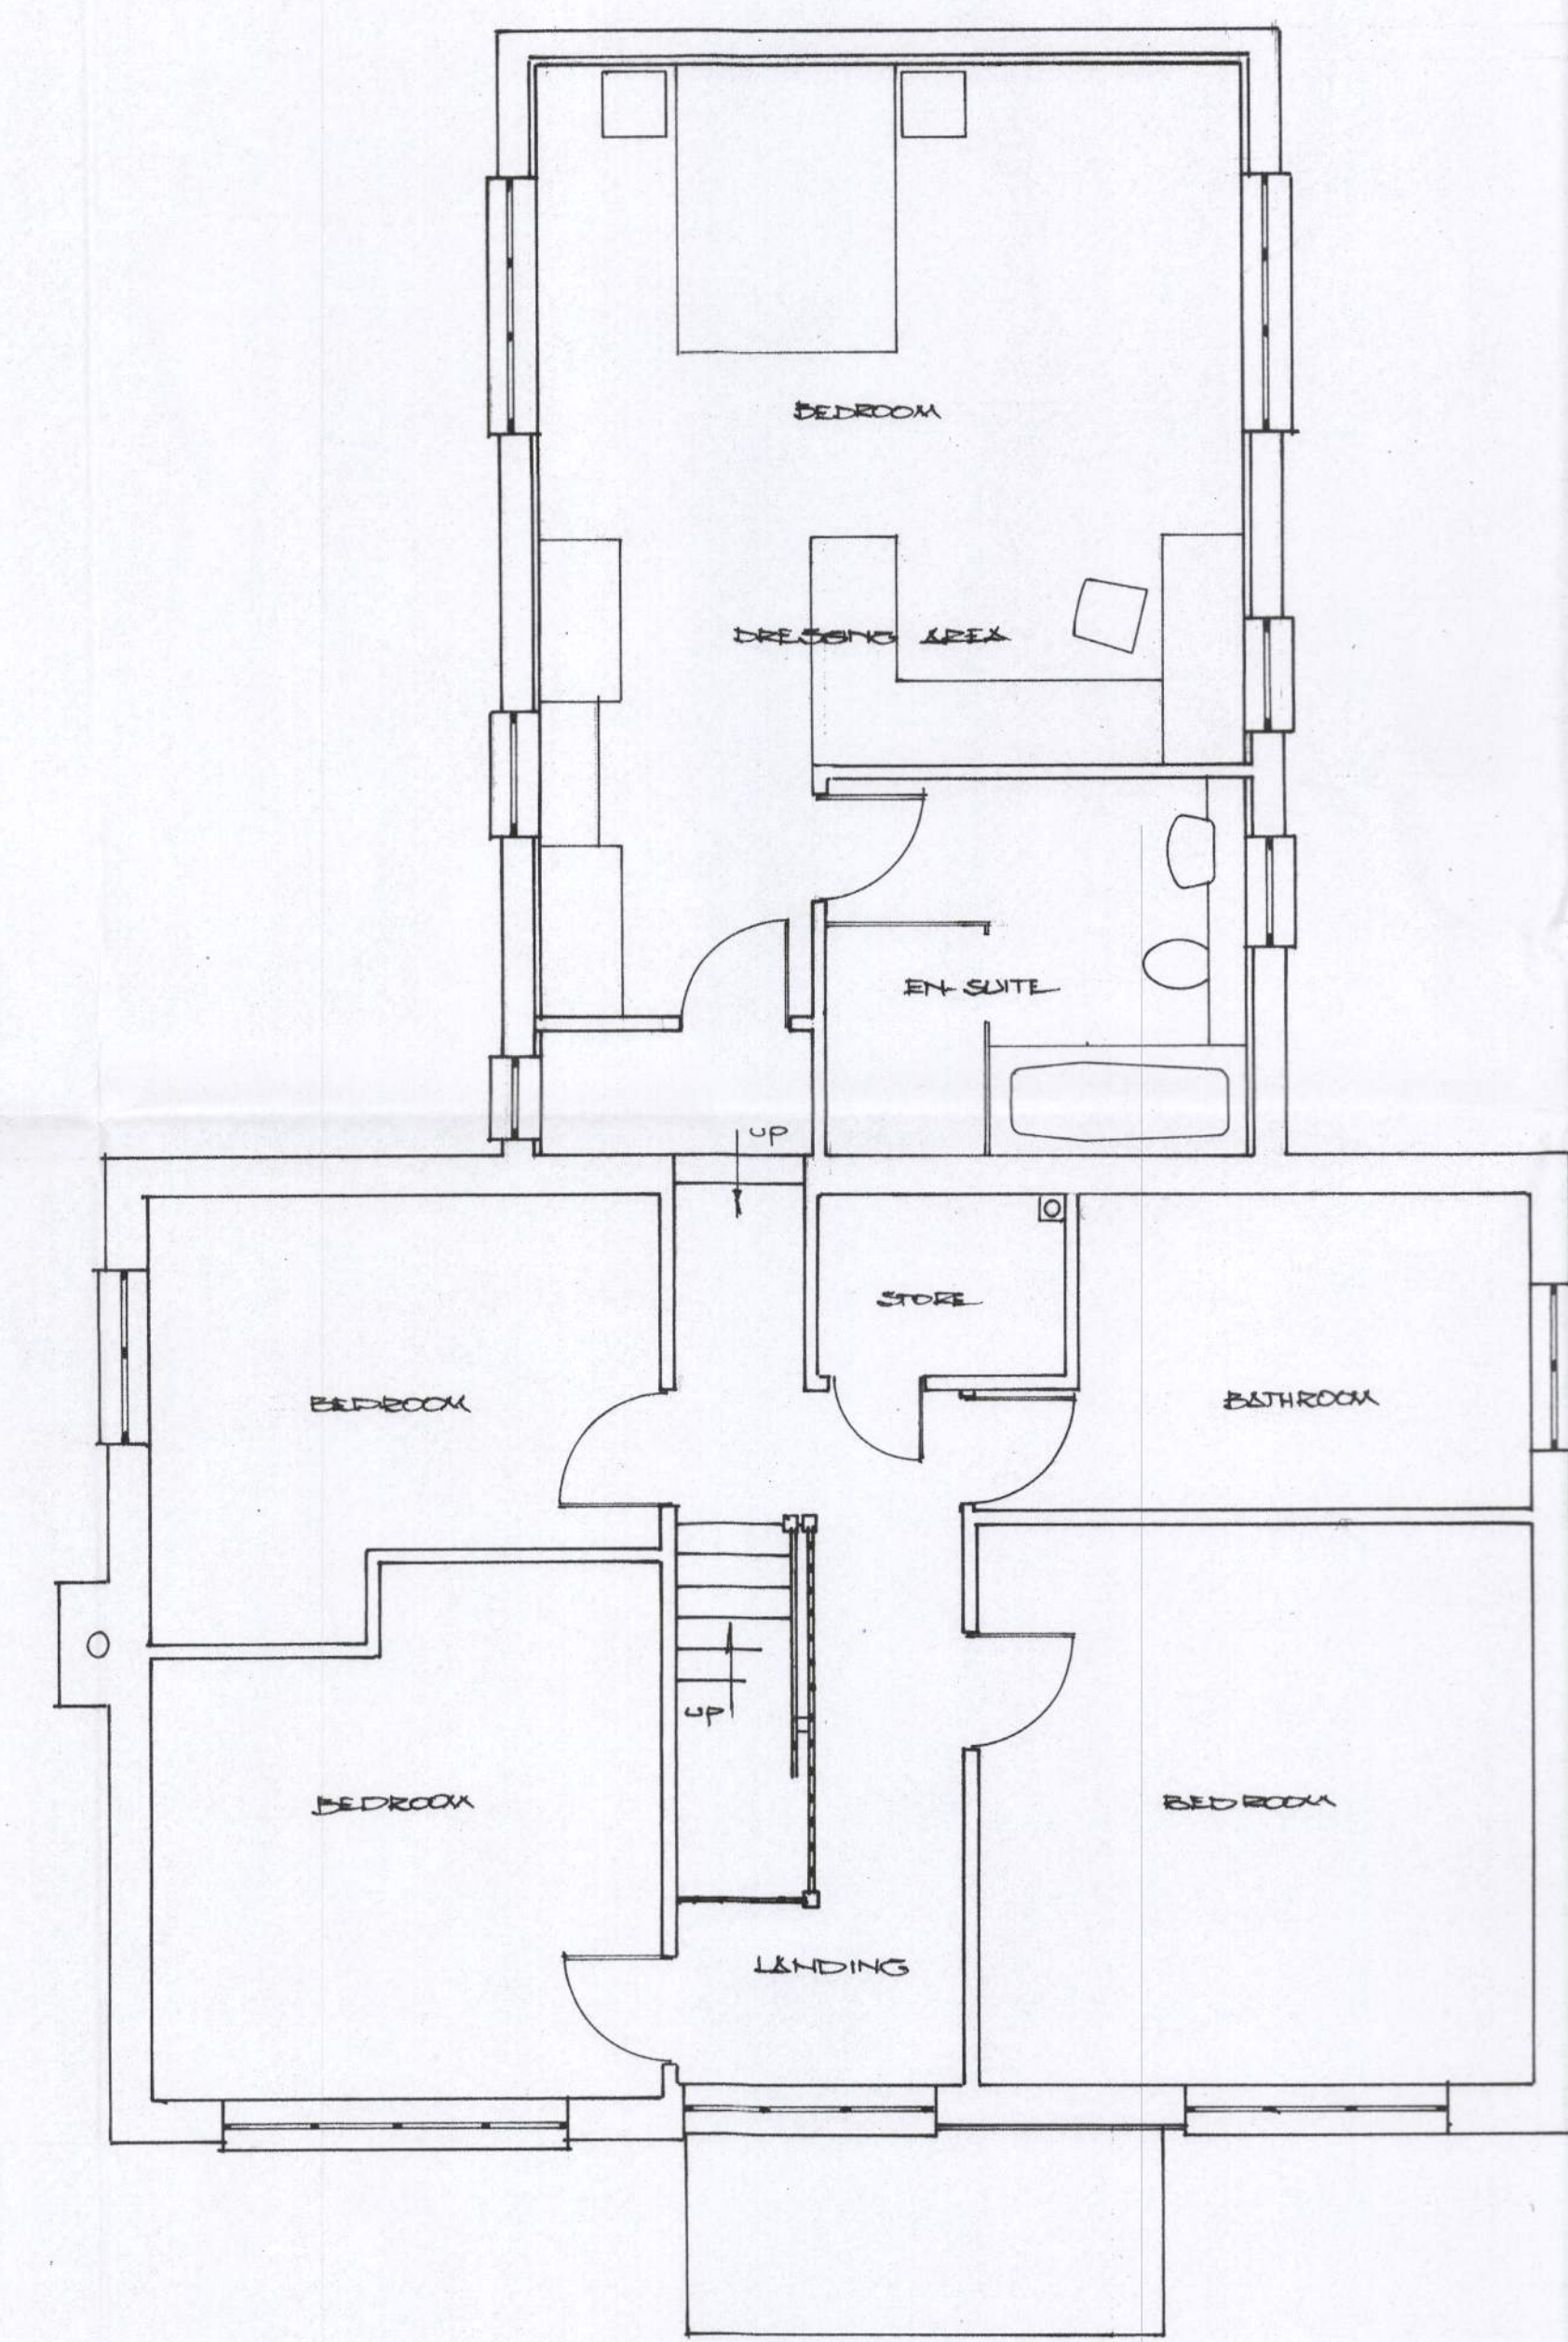

FIRST FLOOR

NOTES:
All dimensions must be checked on site and not
scaled from this drawing.
EXCEPT ARUN D.C. USE

E	Date	Revisions
D		
C		
B		
A		

© copyright

JOHNSON
DESIGNS



Architectural & Planning Services
Building Plans

CHICHESTER, West Sussex
01243 775700

FOUR MARKS, Hampshire
01420 563303

Email: johnsonplans@yahoo.co.uk
www.johnsondesigns.co.uk

Client
MS. J. BUSBY

Job Title
**LONGACRES
EASTERGATE LANE
WALBERTON
BN18 0BA**

Drawing Title
**PROPOSED
FLOOR PLANS**

Scale $\frac{1}{1:50}$ AT A1

Date **MAR 10** Drawn by **JH**

Drg. No. -50972/01	Rev.
------------------------------	------