
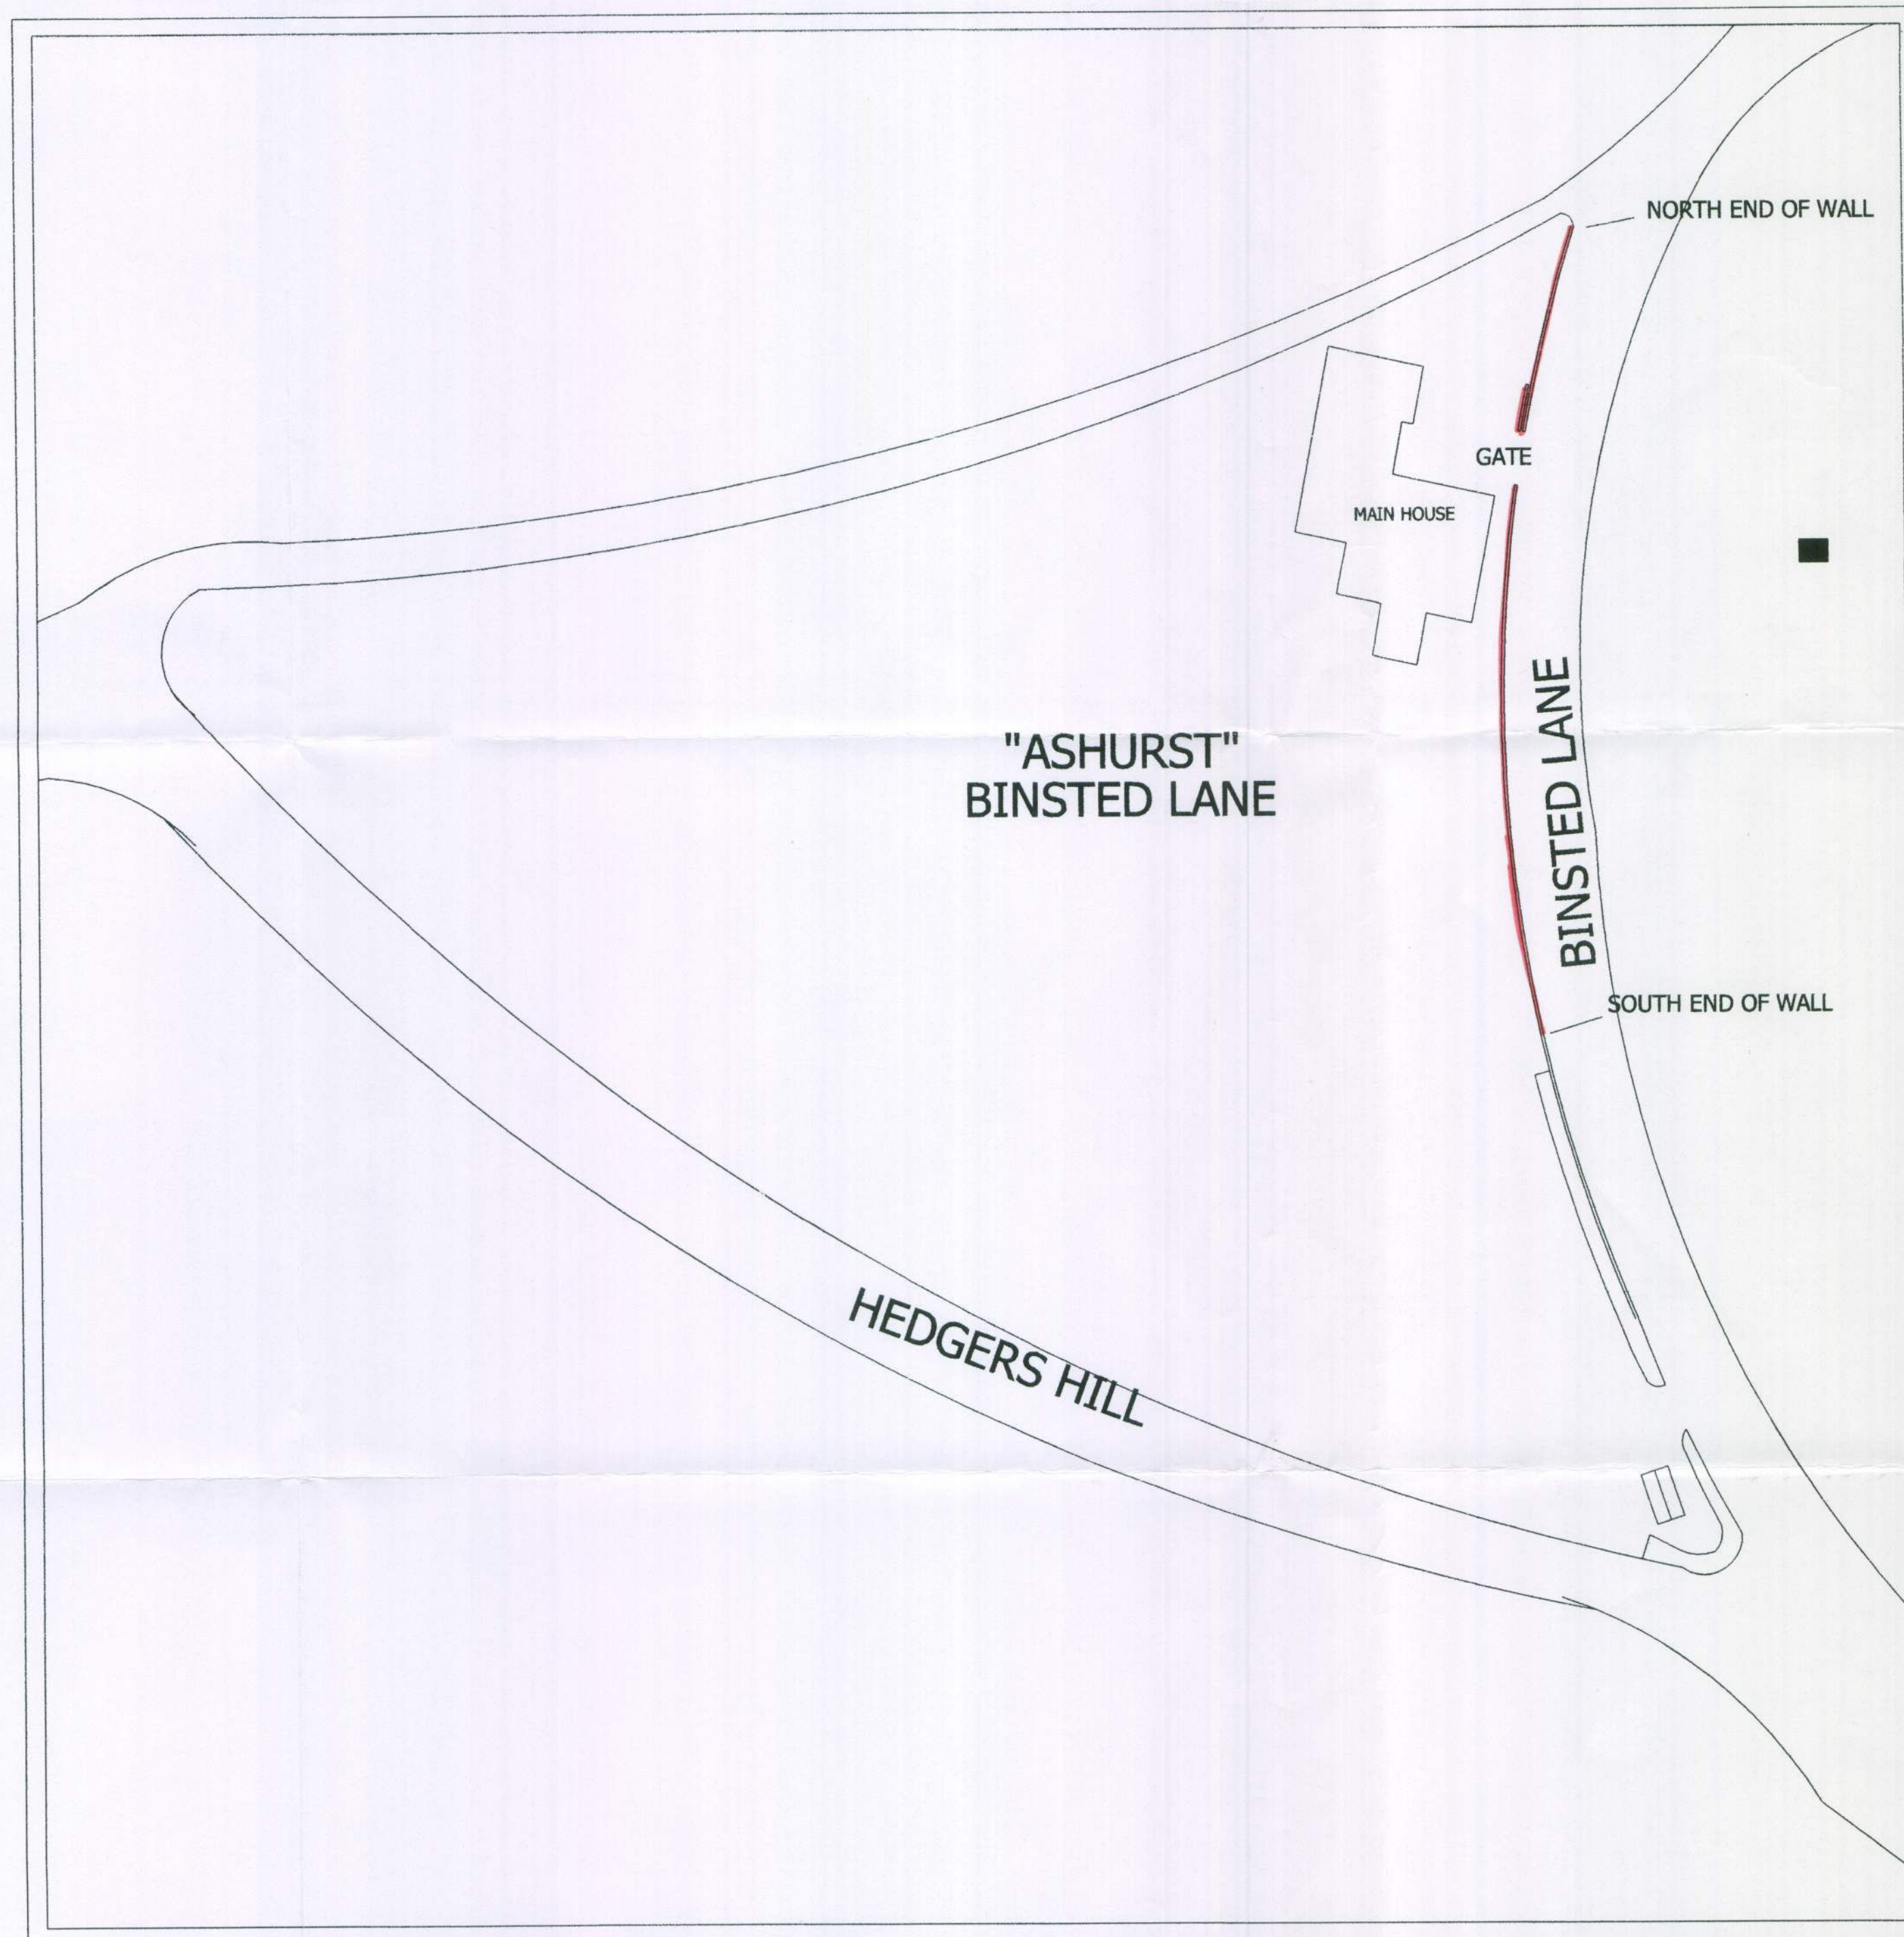


SOUTH END OF WALL

GARDEN ENTRANCE
GATE

MAIN GATE

NORTH END OF WALL

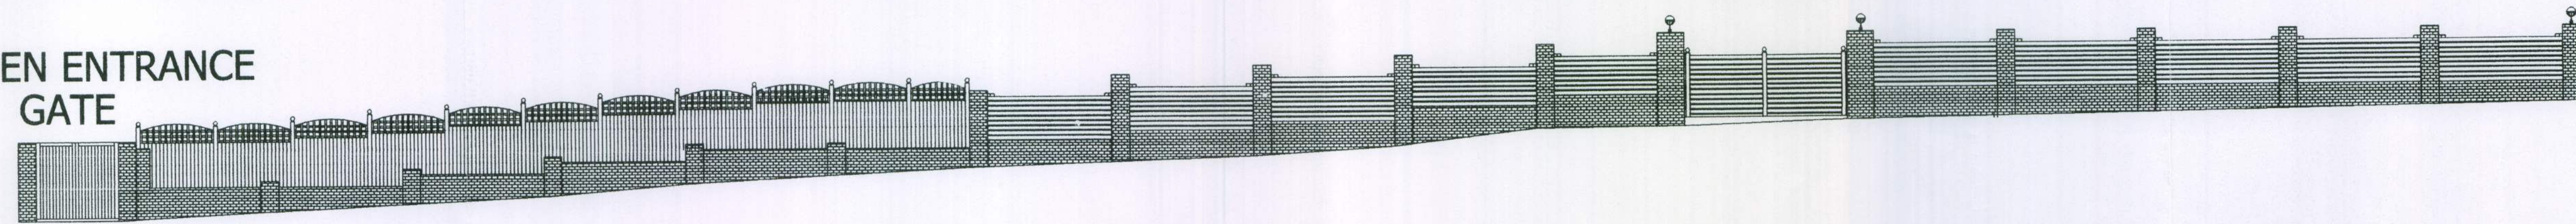

WALL CONSTRUCTION IS AS FOLLOWS:

PIERS AND WALLS ARE OF BRICK

5 SECTIONS EITHER SIDE OF MAIN GATE HAVE 95MM HORIZONTAL TIMBER SECTIONS
UP TO JUST SHORTH OF PIER TOPSREMAINING LOWER 6 SECTIONS HAVE VERTICAL TIMBER OVERLAPPING SLATS WITH
CURVED TIMBER TRELLIS OVERMAIN GATE HAS TIMBER SLATS TO MATCH SECTIONS EITHER SIDE FIXED TO A METAL
FRAME

GATE SLIDES TO THE RIGHT BEHIND RIGHT HAND WALL SECTIONS

GARDEN GATE IS VERTICAL TIMBER SLATS TO MATCH SECTIONS ALONG SIDE

ANGUS CAMERON DESIGN

SPACE PLANNING DESIGN AND EXECUTION

THE FAR END
WESTBROOK FIELD
BOSHAM
WEST SUSSEX
PO 18 8JPTELL 01243 576 596
FAX 01243 576 596

MOBILE 0771188 5377

project

ASHURST
BINSTED LANE
BINSTED BN18 0LPtitle PLANNING APP FOR WALLS /
FENCE ON BINSTED LANE

scale 1 : 100

drawn Angus

date 12 / 4 / 10

drawing no.
PLAN-APP-L+S-WHITE LP1250

revision

--	--	--	--	--	--	--