

notes:

1. this drawing is the copyright of PH Design and is not to be reproduced without consent.


2. the contractor is to check all dimensions and levels before site works commence and/or preparation of workshop drawings.

revision

date


amendment

A	29.4.20	PLANNING DRAWING
B	12.5.20	DESIGN REVISIONS
C	1.6.20	PLANNING APPLICATION

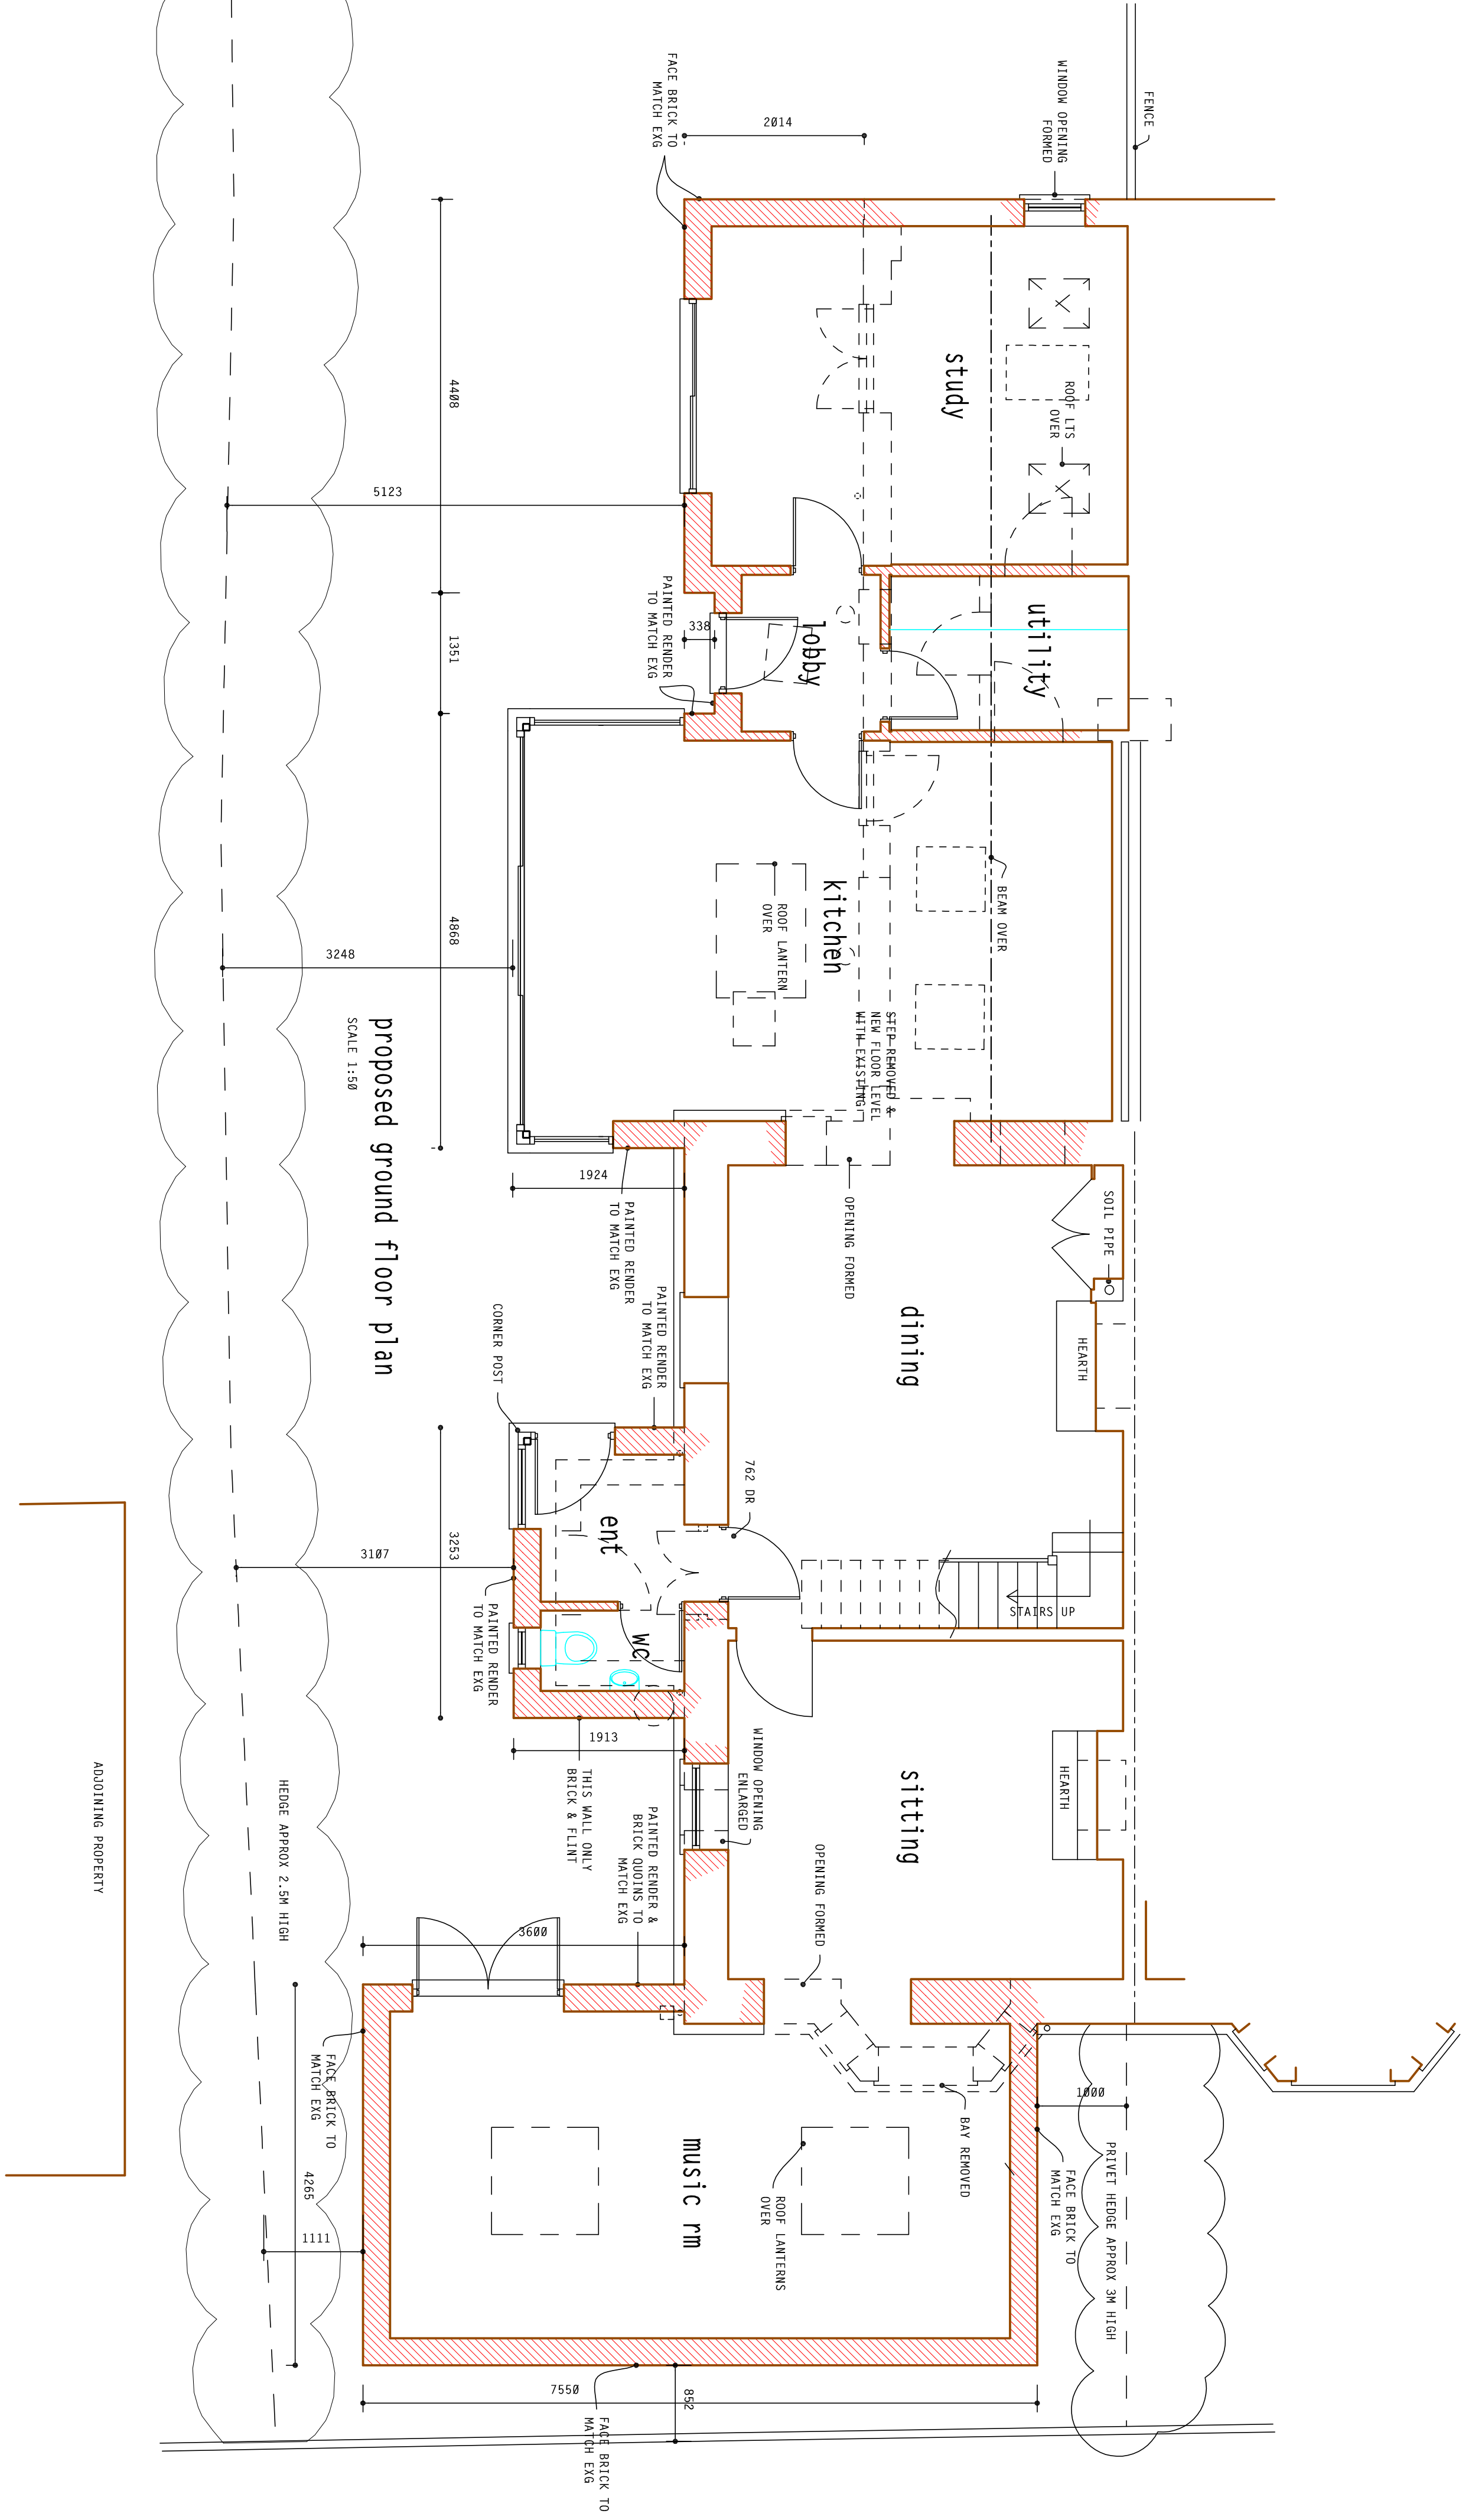


proposed ground floor plan

SCALE 1:50

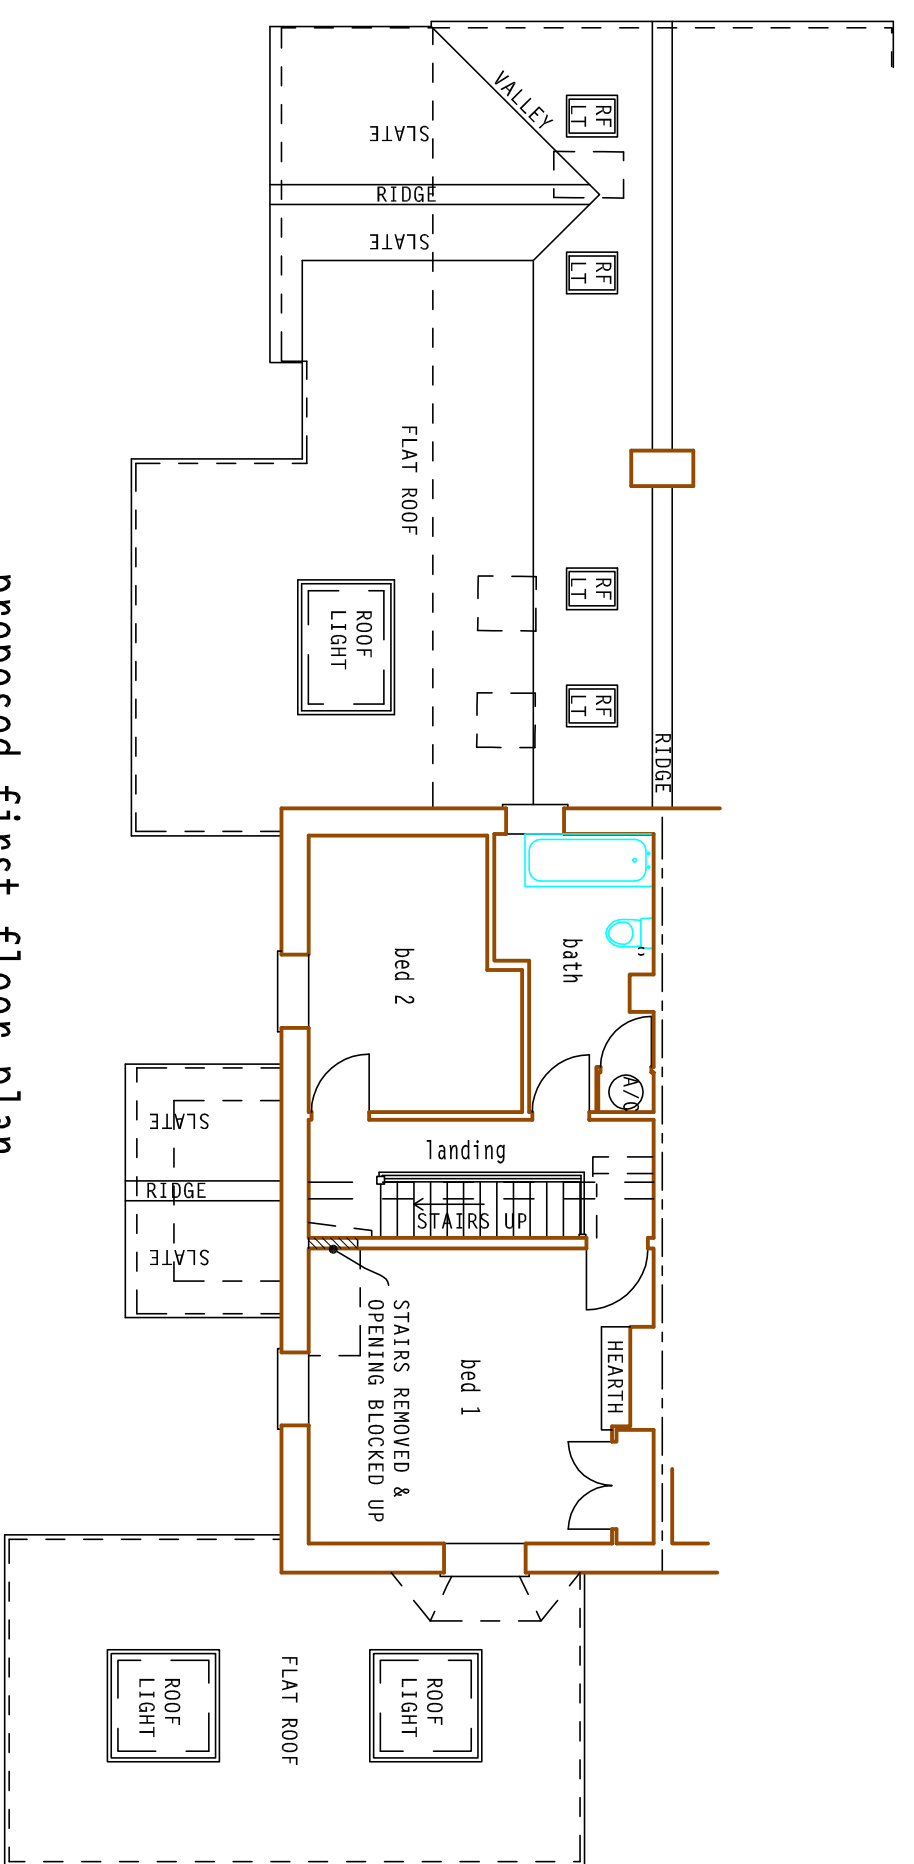

proposed first floor plan

SCALE 1:100

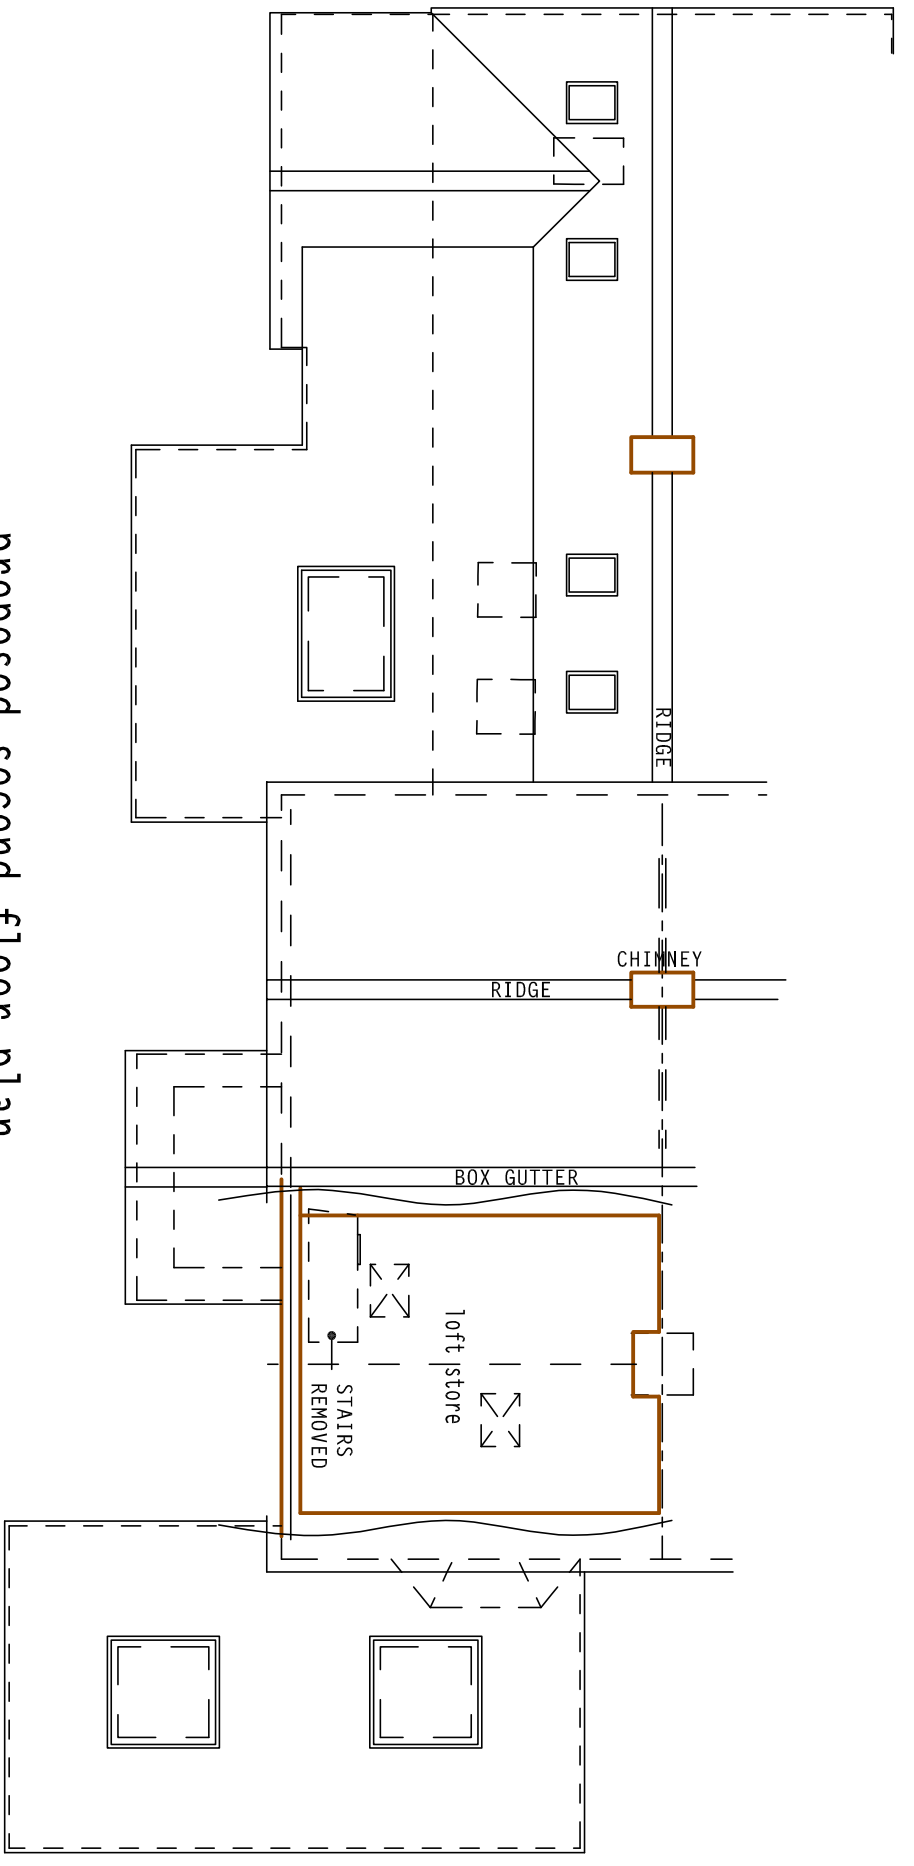

proposed second floor plan

SCALE 1:100

topographic survey

J. Brotherton & Partners

scale in metres

1:50

0

1

2

3

4

5

client: Mr & Mrs N. Fulcher

project: proposed alterations & additions, Murrees, Dairy Lane

Walberton BN18 0PT

PH DESIGN

architectural consultants

3 Chapel Street, Chichester

W. Sussex PO19 1BU

tel: (01243) 781760

project: 20/C05

drawing no: 2c

date: March 2020