




SITE PLAN
1:1250@A3

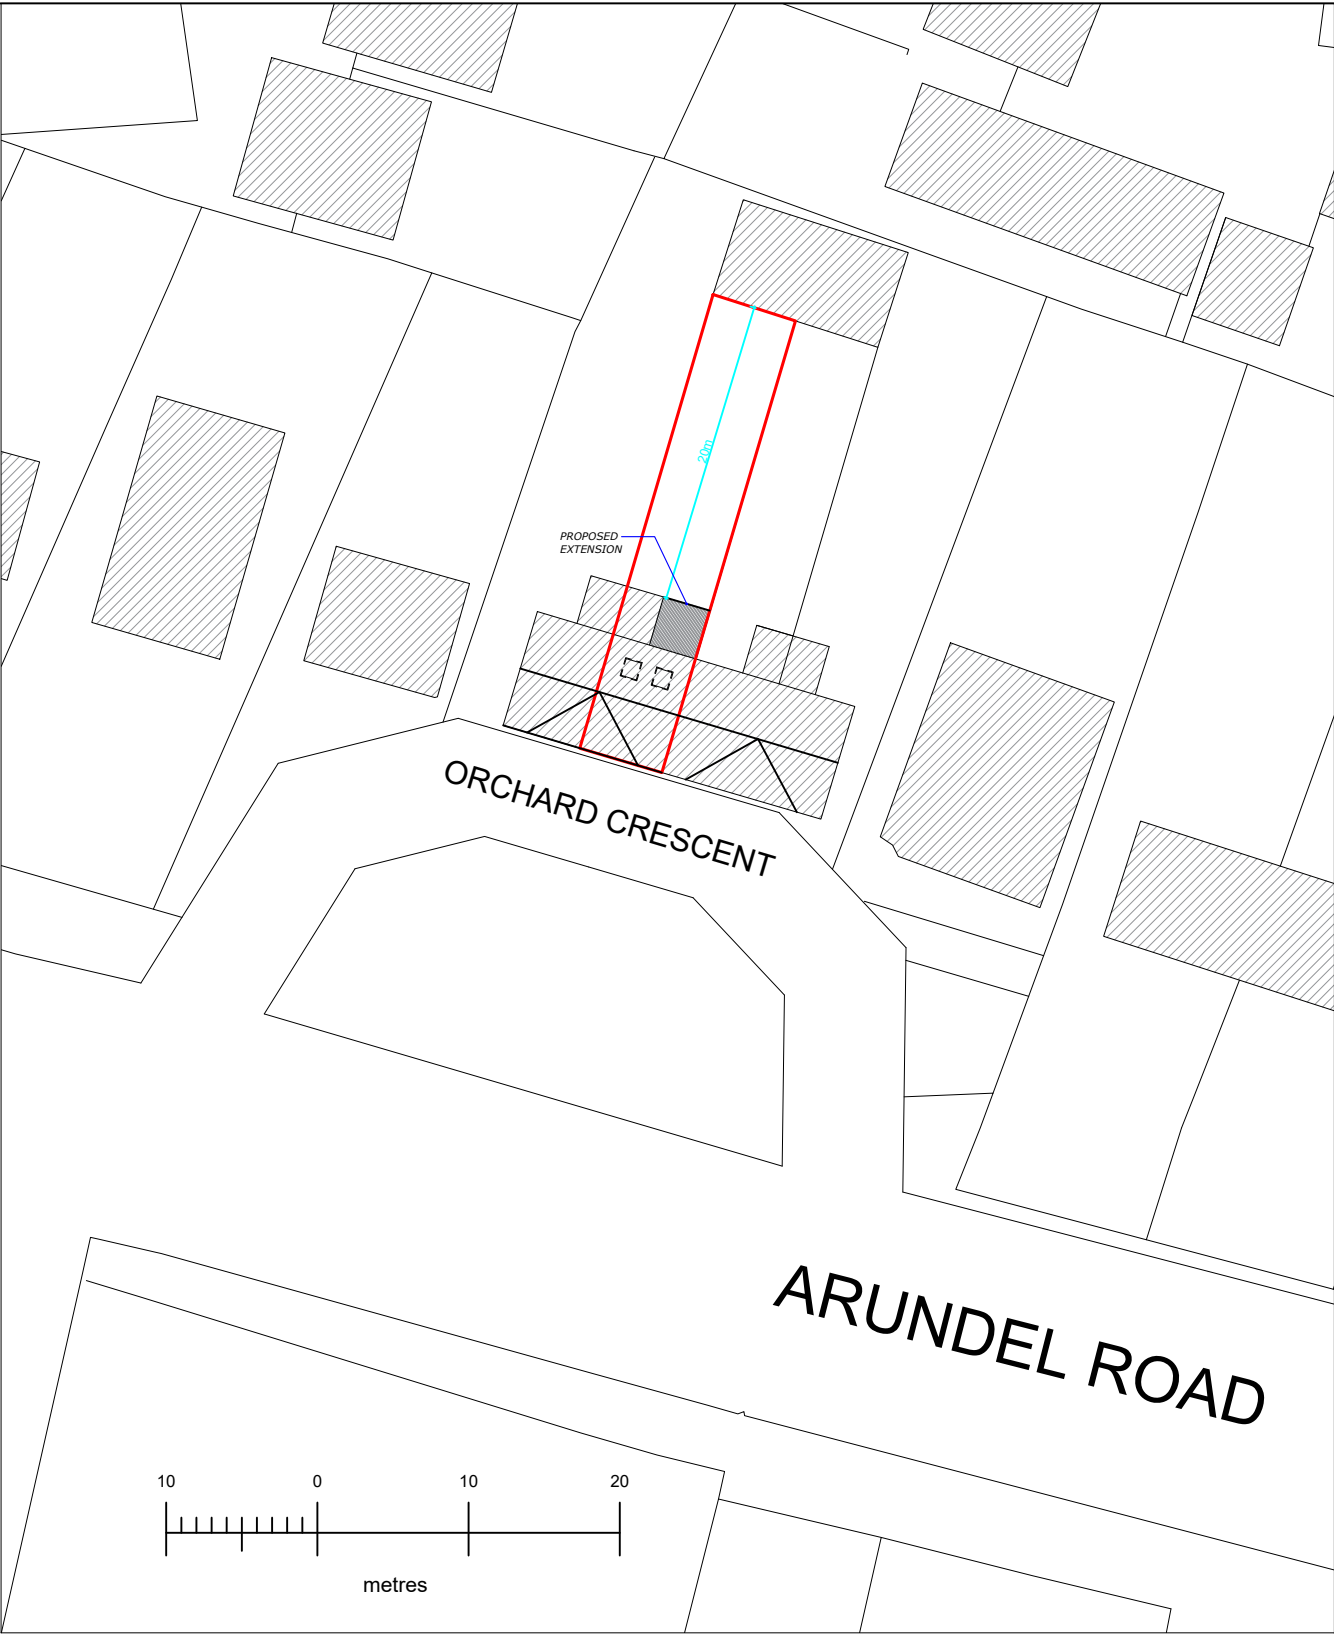


BLOCK PLAN
1:500@A3

CHANGE OF USE, REAR EXTENSION AND LOFT CONVERSION
For Mr & Mrs Marshall
3 ORCHARD CRESCENT, FONTWELL, WALBERTON, ARUNDEL. BN18 0SD

Broomfield Studio
Birdham
West Sussex
PO20 7BA

Phone: 01243 512 327
Email: richardmeynell@gmail.com

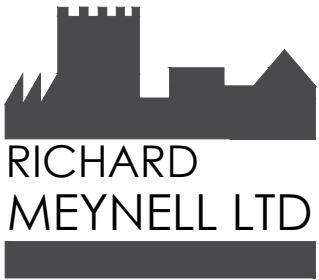

Drawing No.	Date:
M.1096 - 01	20-04-21
Rev.	Date:
REV. A	06-05-21